



5
C150


Garage (existing)
1 : 100 @A3

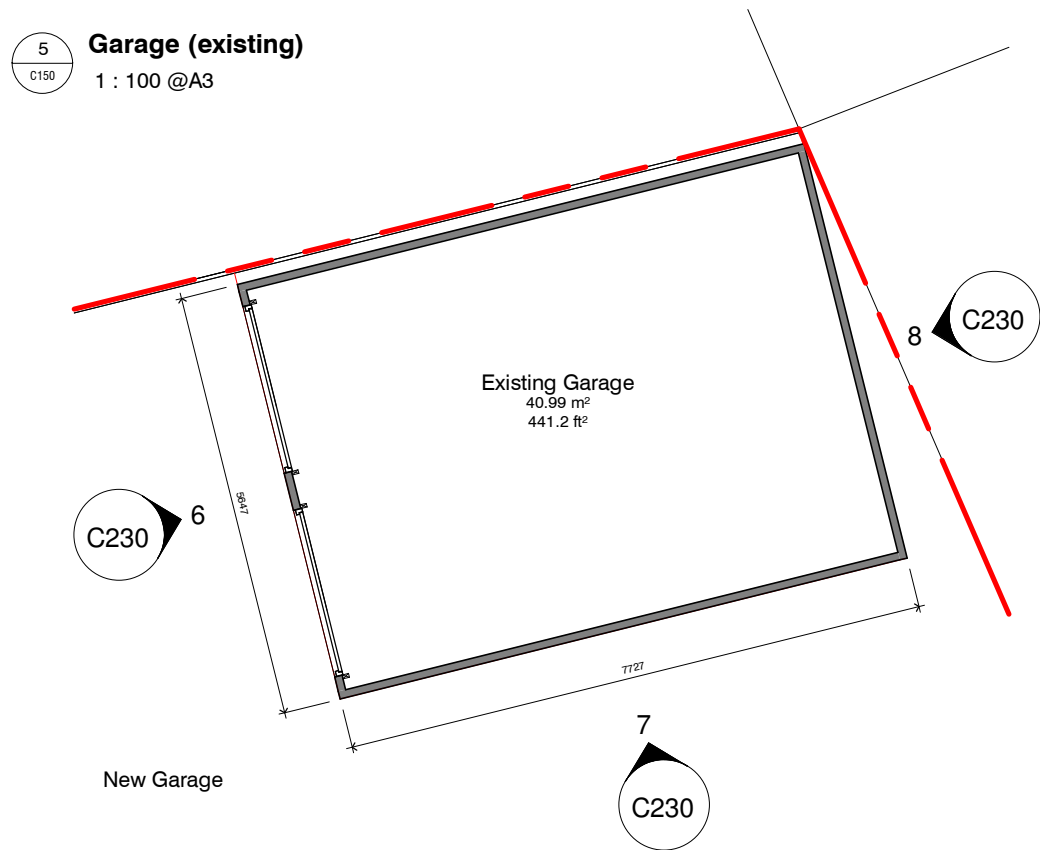

6
C230
Front Elevation - Existing
1 : 100 @A3

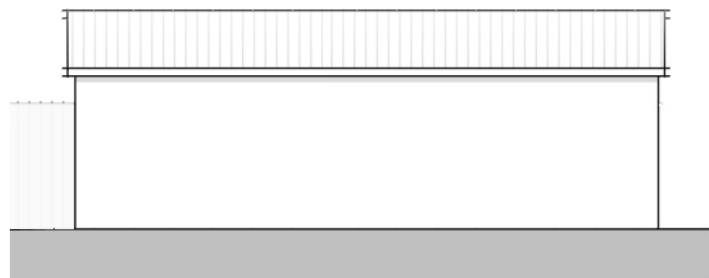



7
C230
Side Elevation Existing
1 : 100 @A3

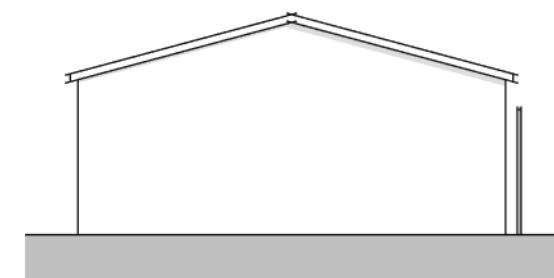


8
C230
Rear Elevation Existing
1 : 100 @A3

1
C150


Garage (proposed)
1 : 100 @A3

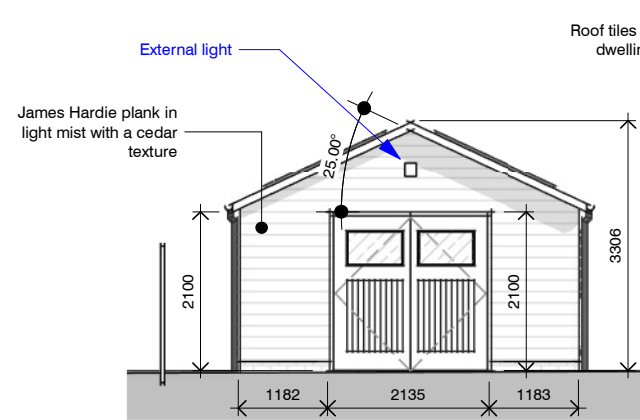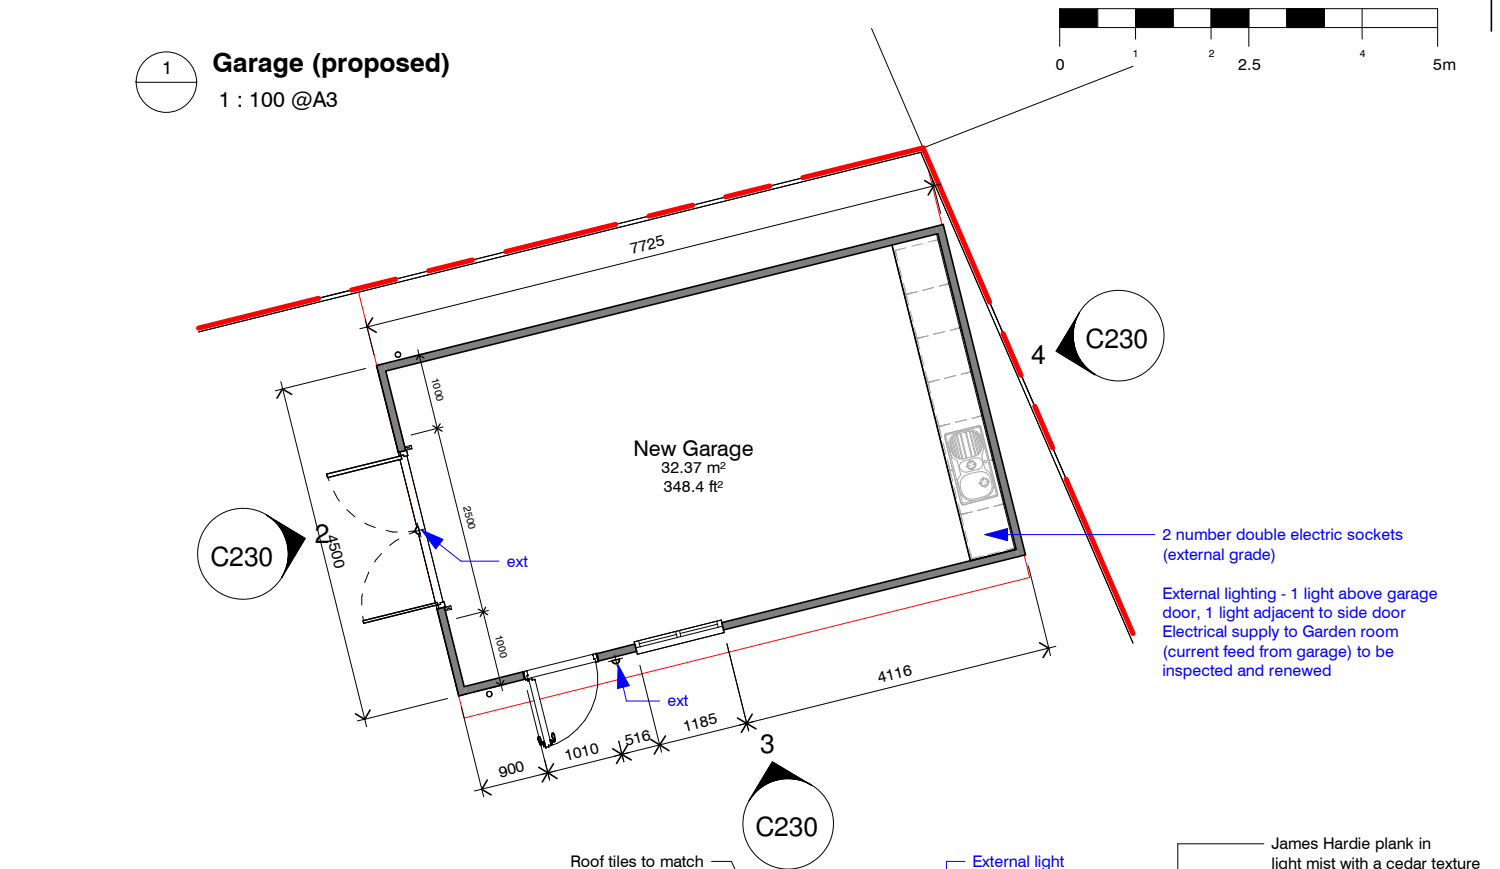

2
C230
Front Elevation Proposed
1 : 100 @A3

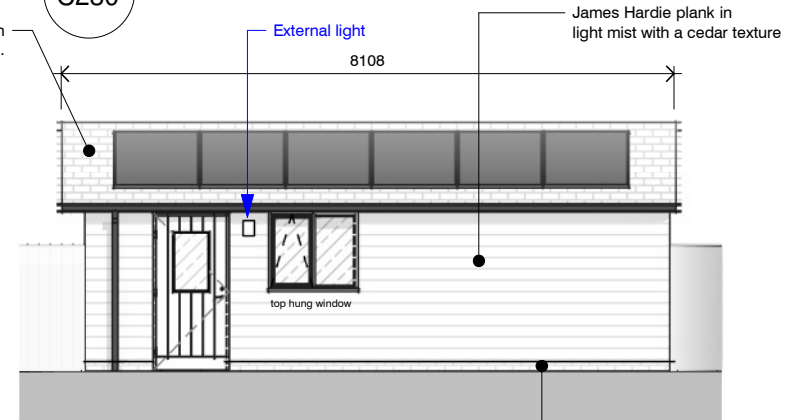

3
C230
Side Elevation Proposed
1 : 100 @A3

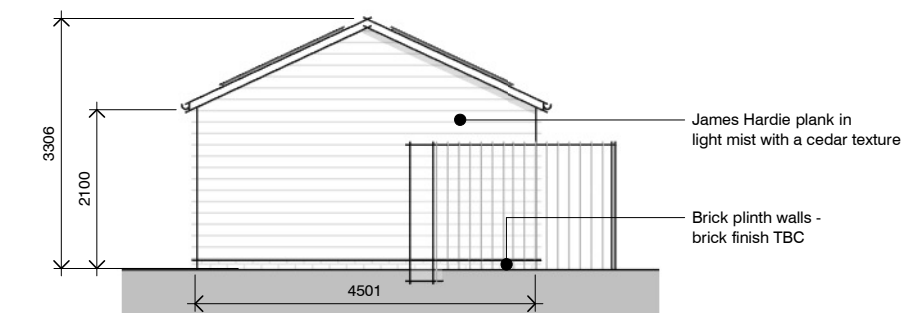

4
C230
Rear Elevation Proposed
1 : 100 @A3

12 solar panels, each sized 1134 x 1757mm

Materials Legend	
1	White roughcast render painted to match existing.
2	Roof tiles to new extension to match existing.
3	White PVCu casement windows with external glazing bars, equal sight lines, mechanical joints and concealed trickle vents.
3a	White PVCu casement plain windows.
4	Solar panel system.
5	New UPVC patio doors, white, with external glazing bars, equal sight lines, mechanical joints and concealed trickle vents.
6	White fascia and white soffit boards to match existing.
7	Black UPVC cast iron replica rainwater goods.
8	Velux - Sun tunnel TWF 2010 Flexible.
9	1000x1000mm flat roof window.
10	EPDM flat roof membrane - Black.

Client:		Title:		Project number:		Drawing number:		Revision:		Revisions:	
Sue & Mo Jalali		Ex and Prop Garage		SJ-2227		C230		F		Rev Description PLANNING ISSUE HERITAGE AMENDMENTS MADE HERITAGE AMENDMENTS MADE CONSTRUCTION UPDATES CONSTRUCTION ISSUE CLIENT UPDATES Solar Panels confirmed Date 23.05.23 25.08.23 19.10.23 22.01.24 05.04.24 26.07.24 12.09.24	
Address:				Scale:		Drawn by:		Date:			
84 Rushby Mead, Letchworth, SG6 1RY				1 : 100@A3		Author		09/30/21			
Sheet Size - A3		Status:		const.							



PicklePlanning

1 Sale Drive-
Baldock-SG7 6NS
07843238113
pickleplanning@gmail.com
www.pickleplanning.co.uk

