





Front Elevation

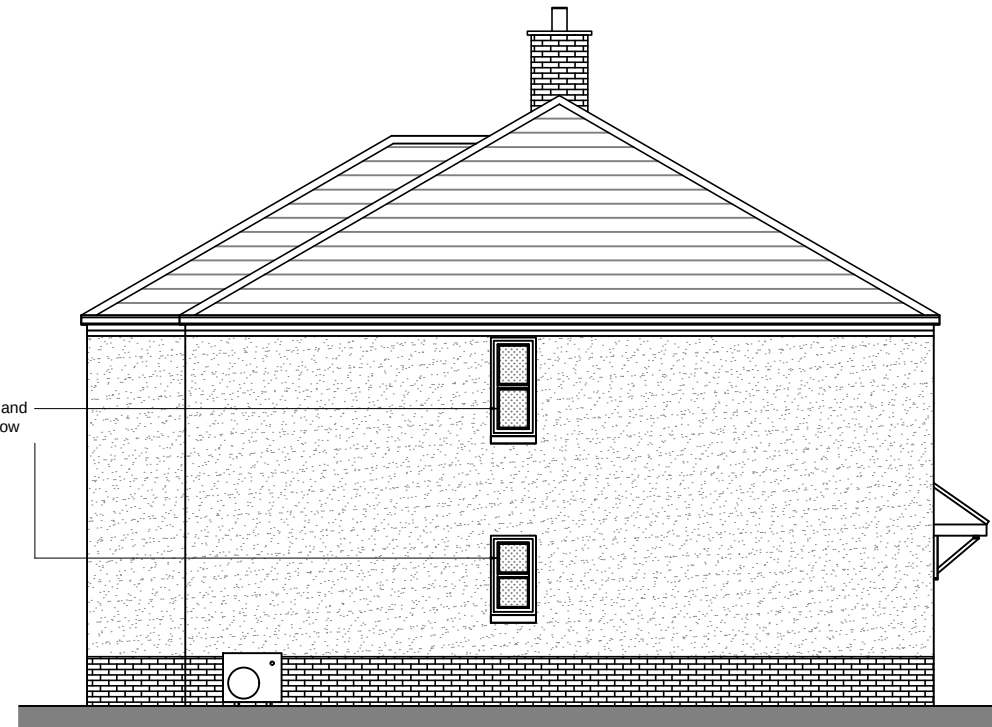

Side Elevation (Left)

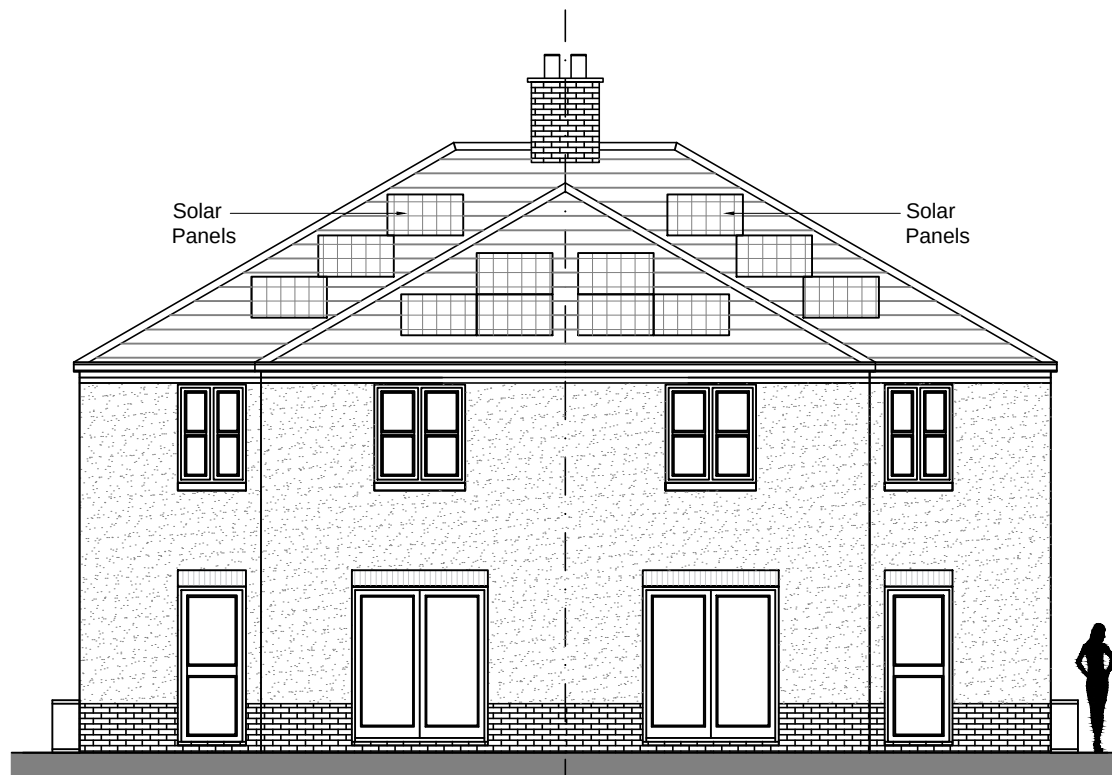

Rear Elevation


SCALE BAR (METRES) 1:100@A3
0 1 2 3 4 5

Finishes:

External Walls - White smooth render
with red brick plinth.

Roof Finish - Clay tiles.

Windows and Doors - White aluminium

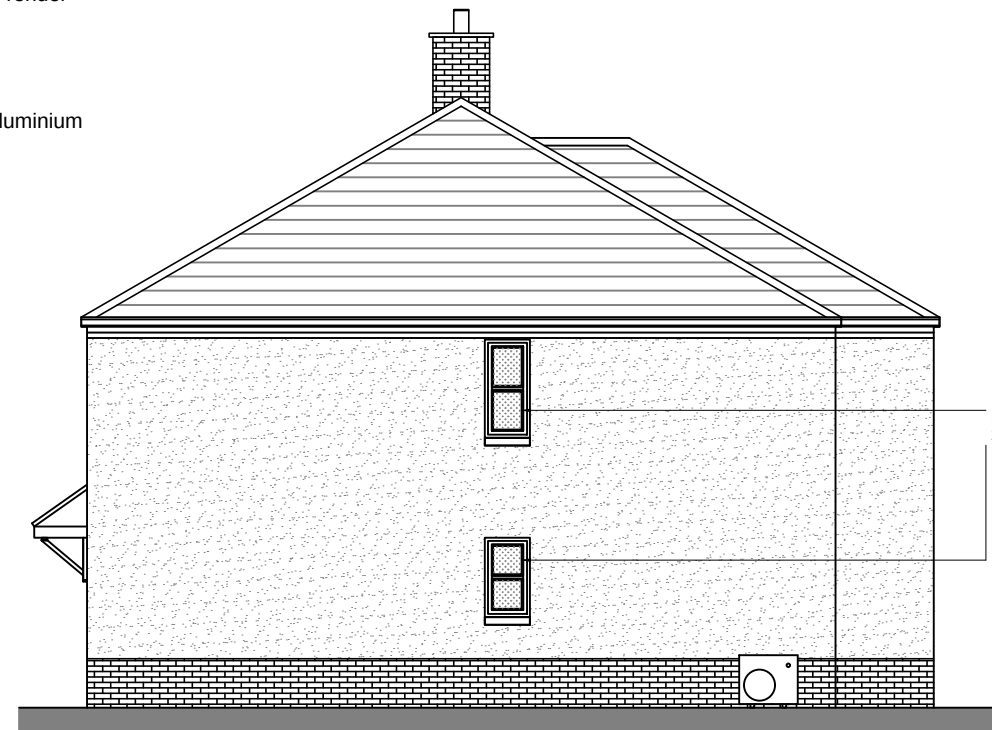

Side Elevation (Right)

LIST OF REVISIONS:	CLIENT: Mr Joshi	DRAWING TITLE: PLANNING PROPOSED: ELEVATIONS
	DATE: 13.NOV.2025	SCALE: 1:100 @ A3
NOTES:	PROJECT REF: 2 SNAILSWELL LANE ICKLEFORD HITCHIN, HERTS	
	DRAWING REF: 2026 / 04	REV: B