




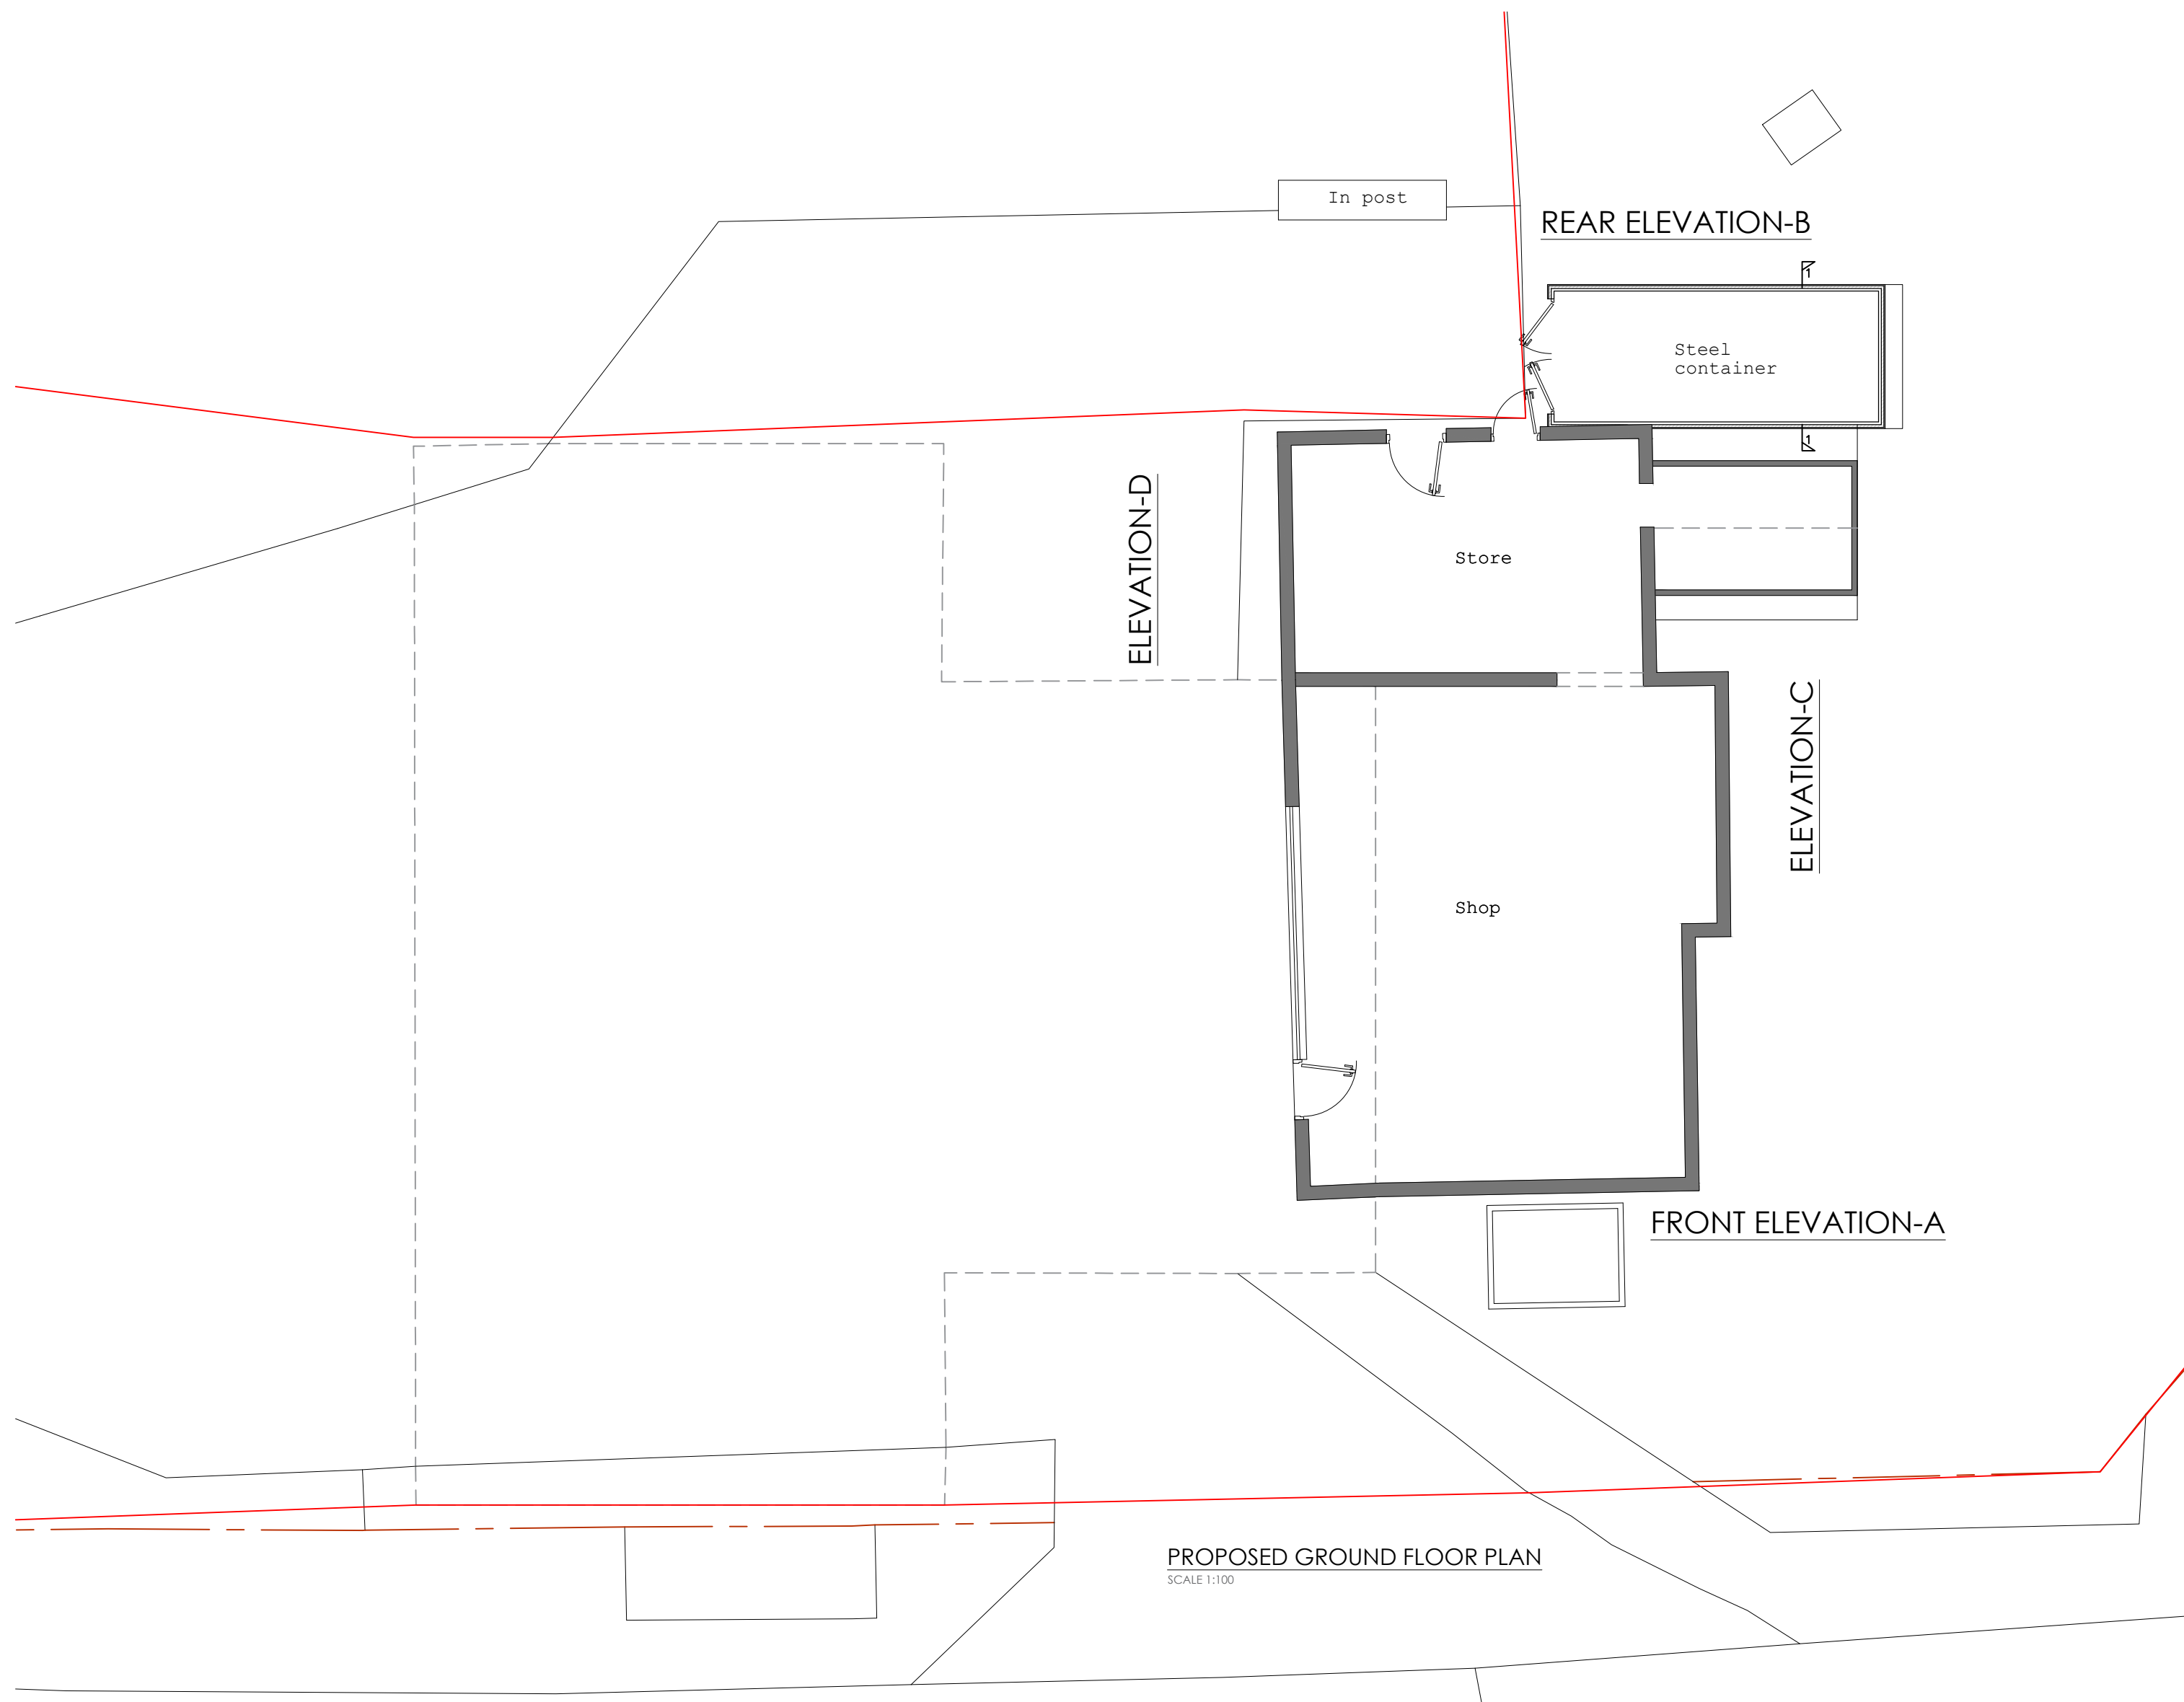


PROPOSED GROUND FLOOR PLAN
SCALE 1:100

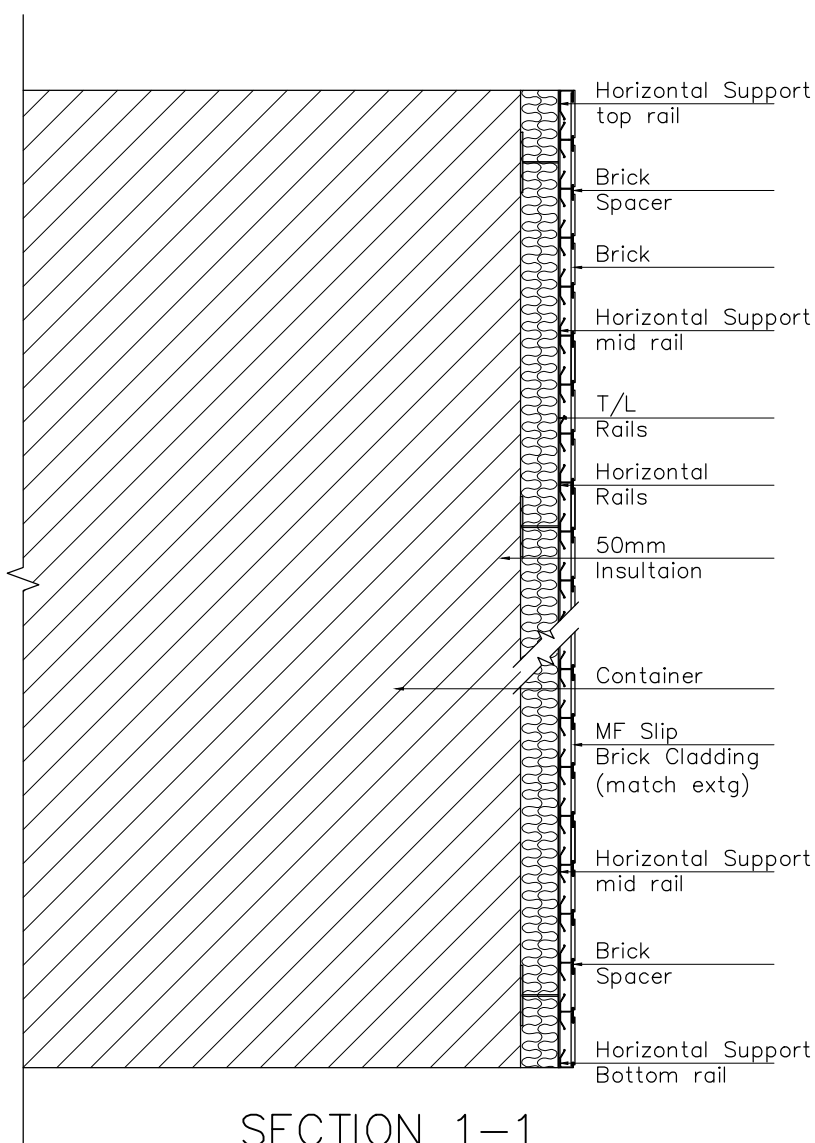


SECTION 1-1
(SCALE 1:10)

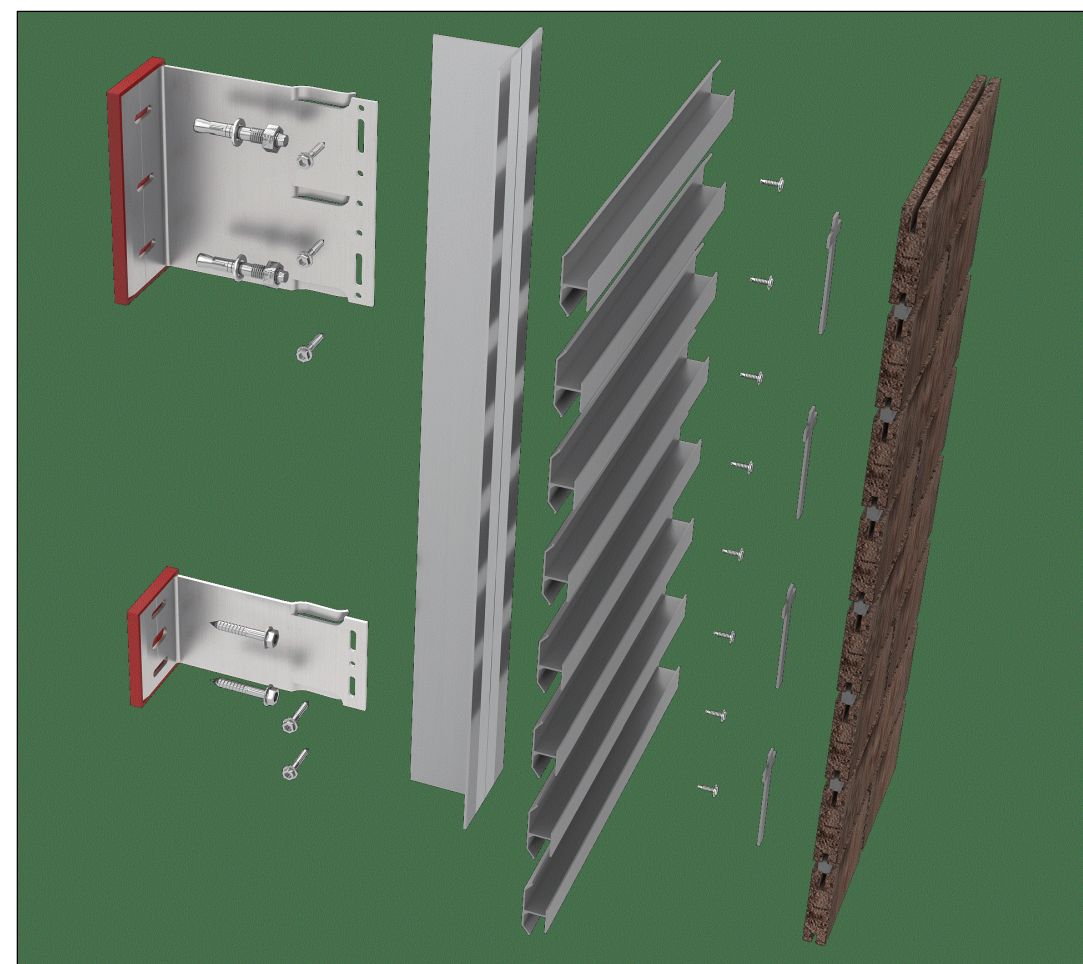


MF SLIP BRICK CLADDING DETAIL

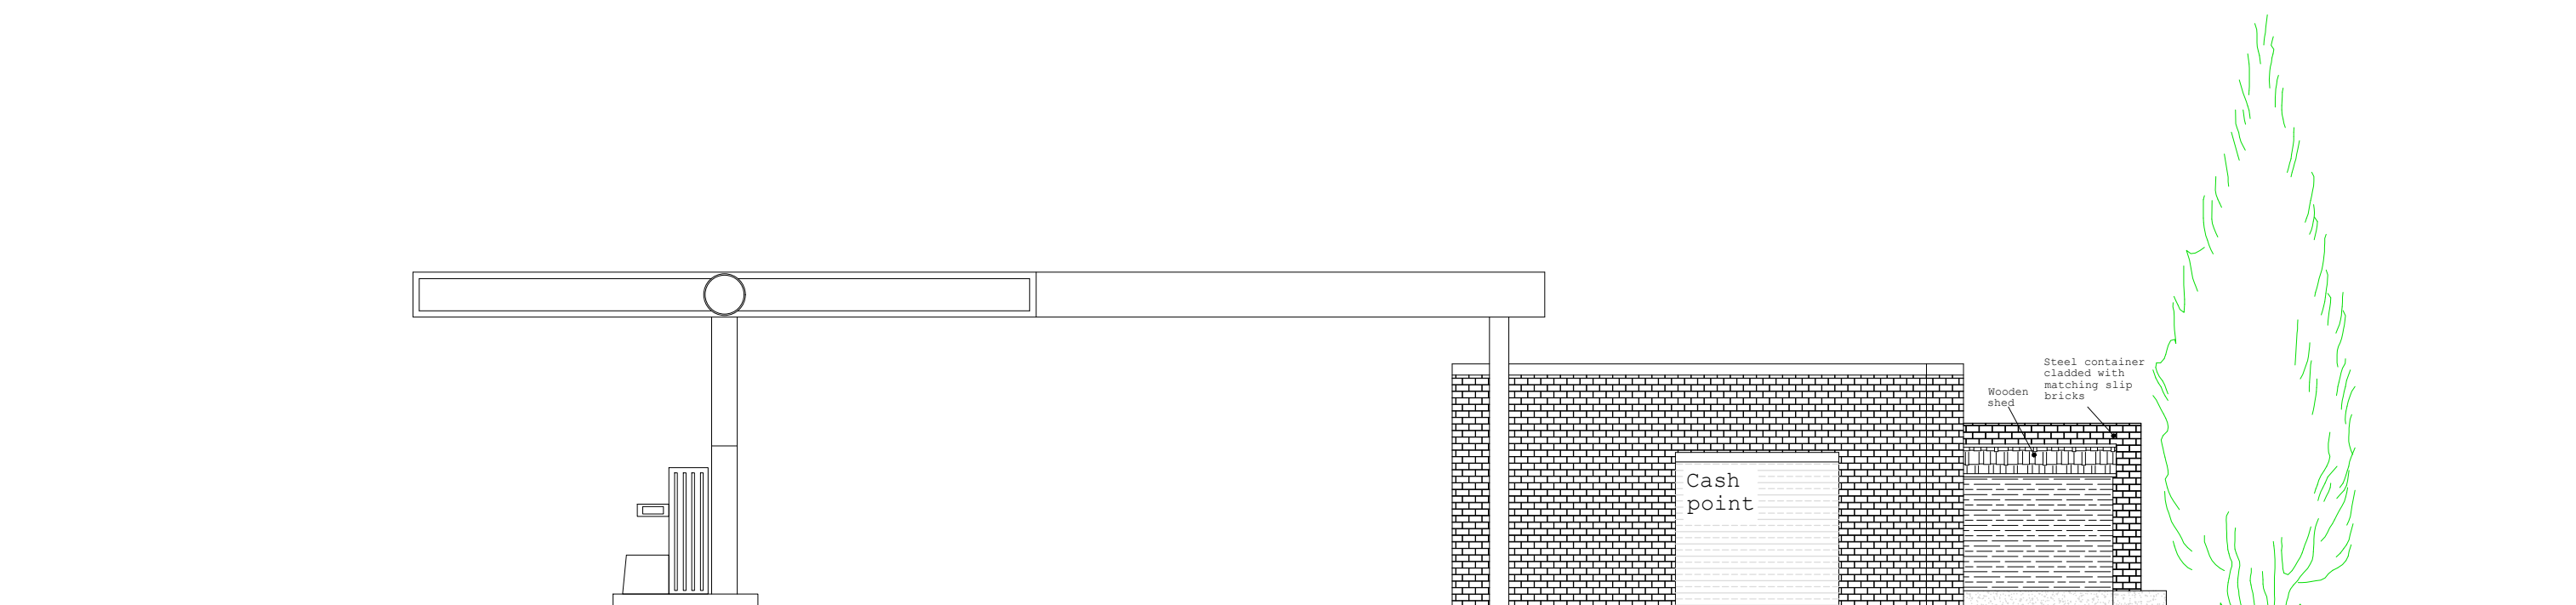


PROPOSED FRONT ELEVATION-A
SCALE 1:100

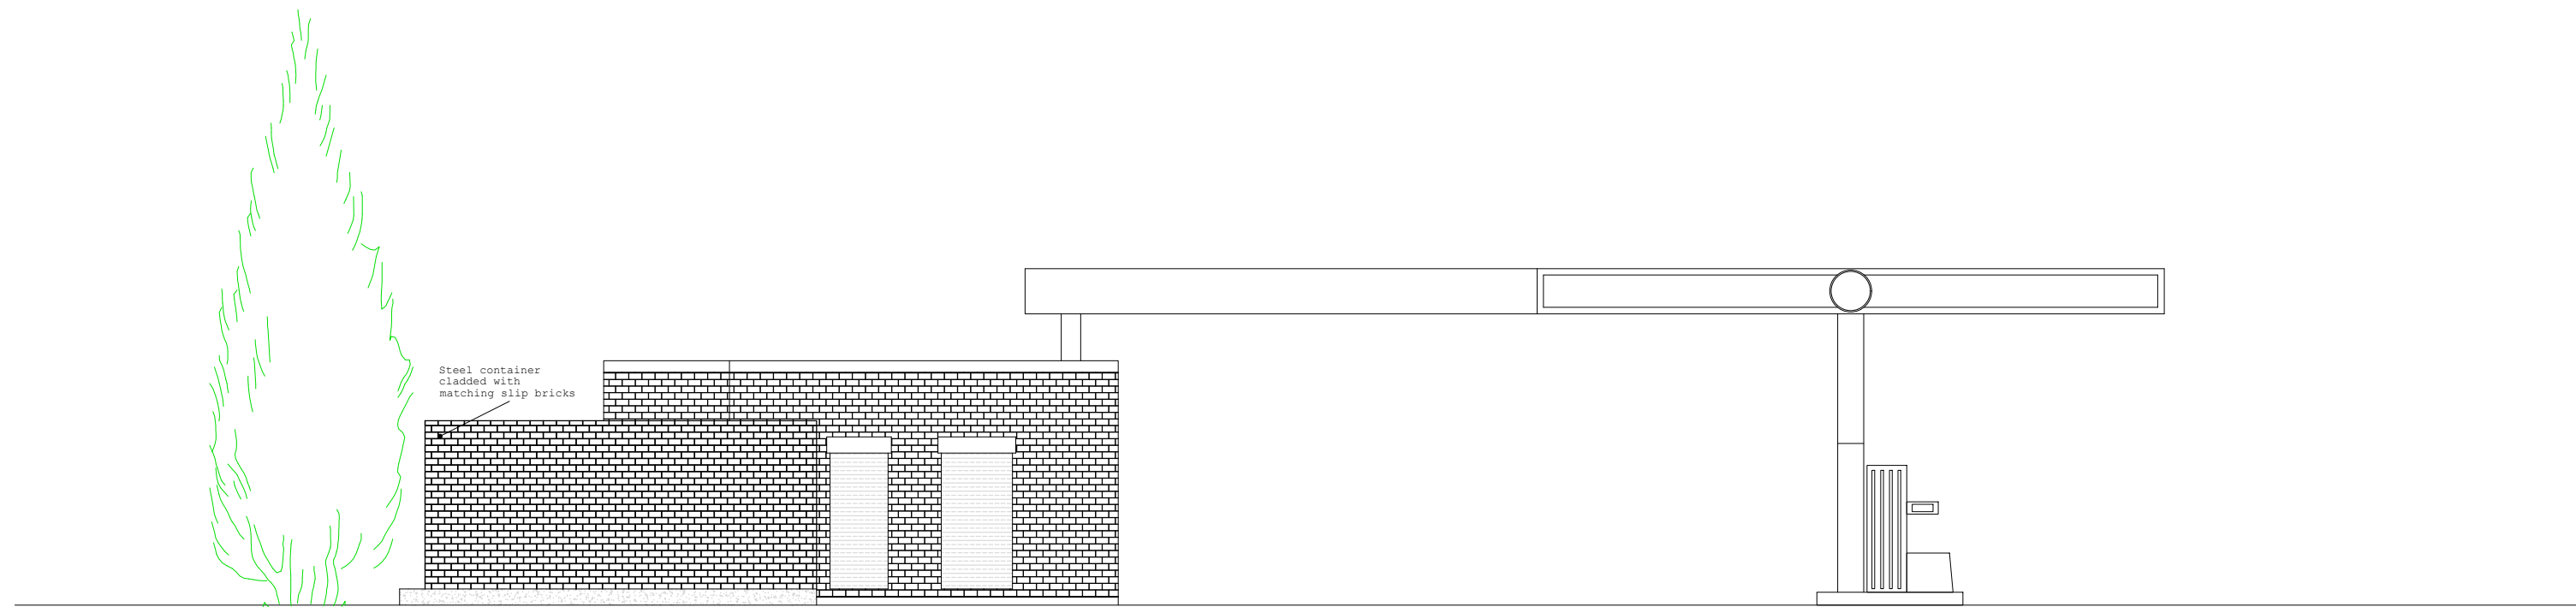

PROPOSED REAR ELEVATION-B
SCALE 1:100

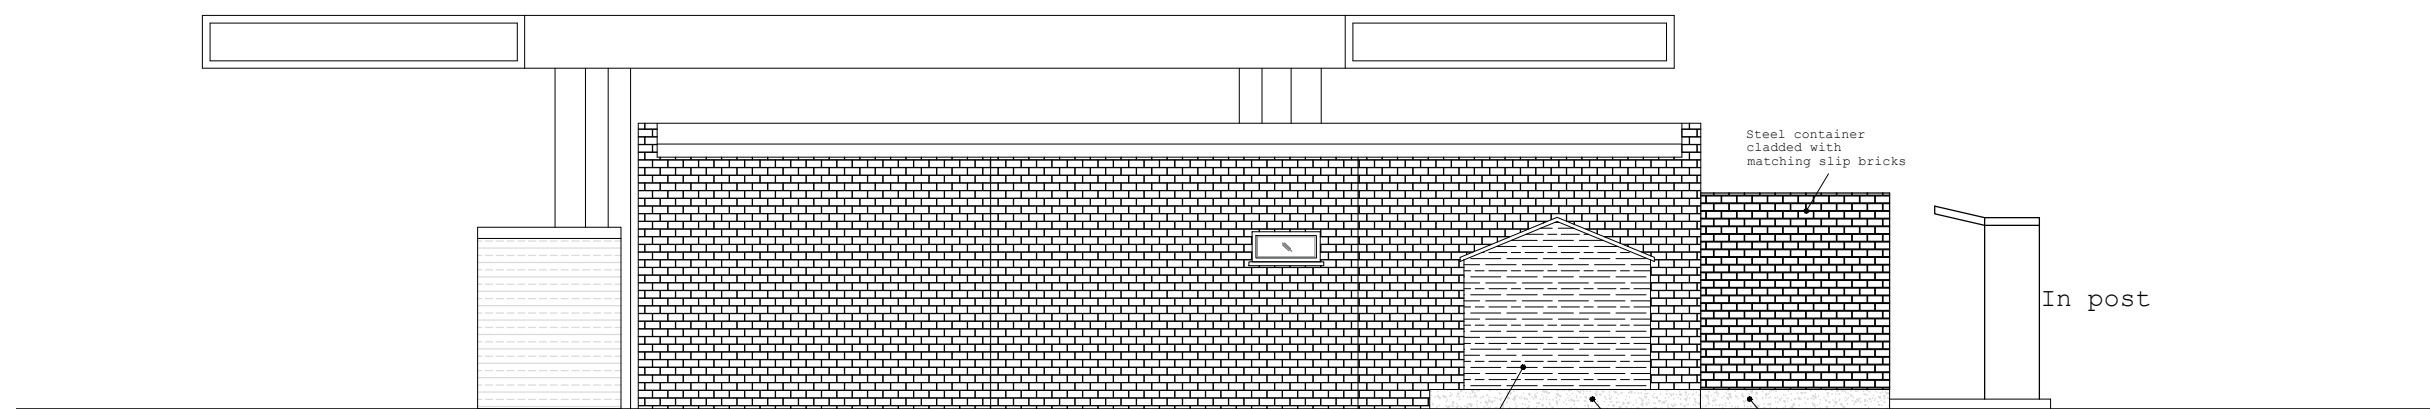

PROPOSED SIDE ELEVATION-C
SCALE 1:100

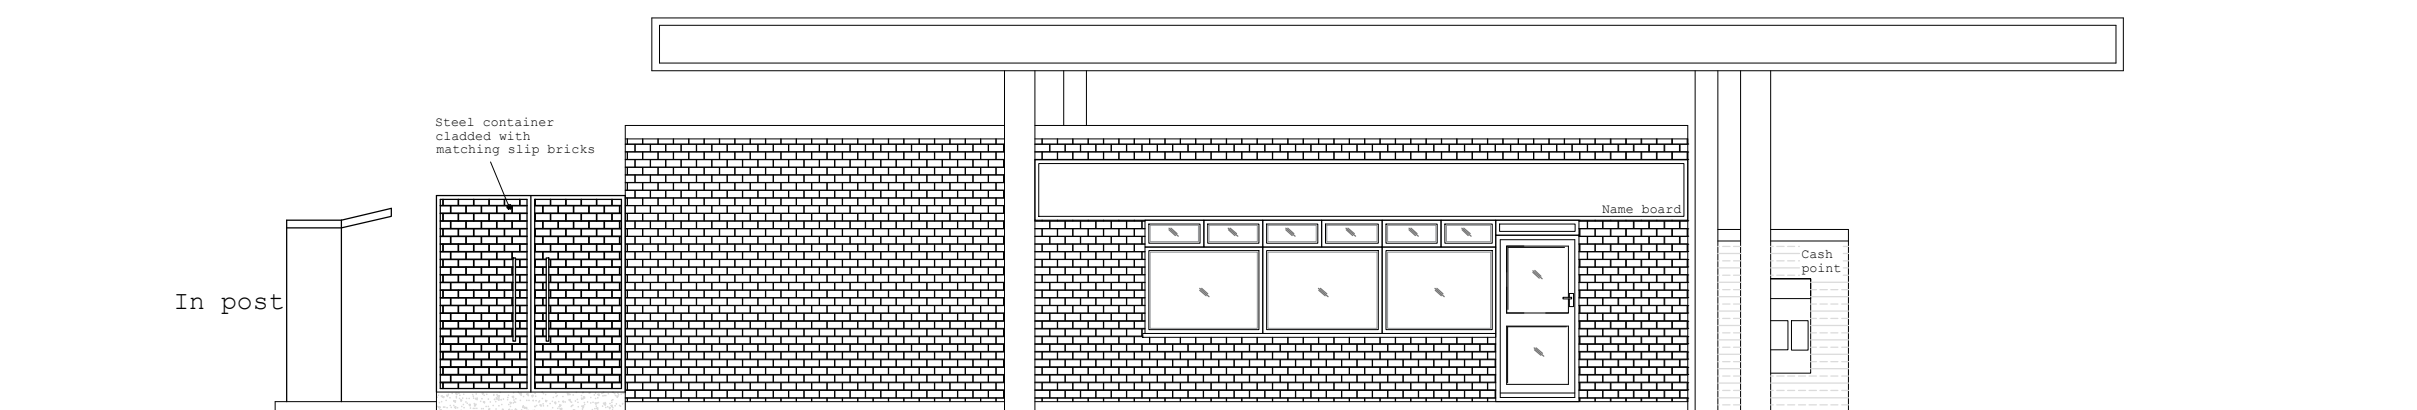

PROPOSED SIDE ELEVATION-D
SCALE 1:100



 malathy design www.malathydesign.com 02037 462 100 074 6610 3263	ARCH./CLIENT		Drawn BC	
	Project Title		Checked SP	
	WESTMILL SERVICE STATION BEDFORD RD HITCHIN SG5 2UG		Scale 1:100	
	Drawing Title		Size A1	
	PROPOSED GROUND FLOOR PLAN, ELEVATIONS AND SECTION		Project No. 2458	Rev. A