



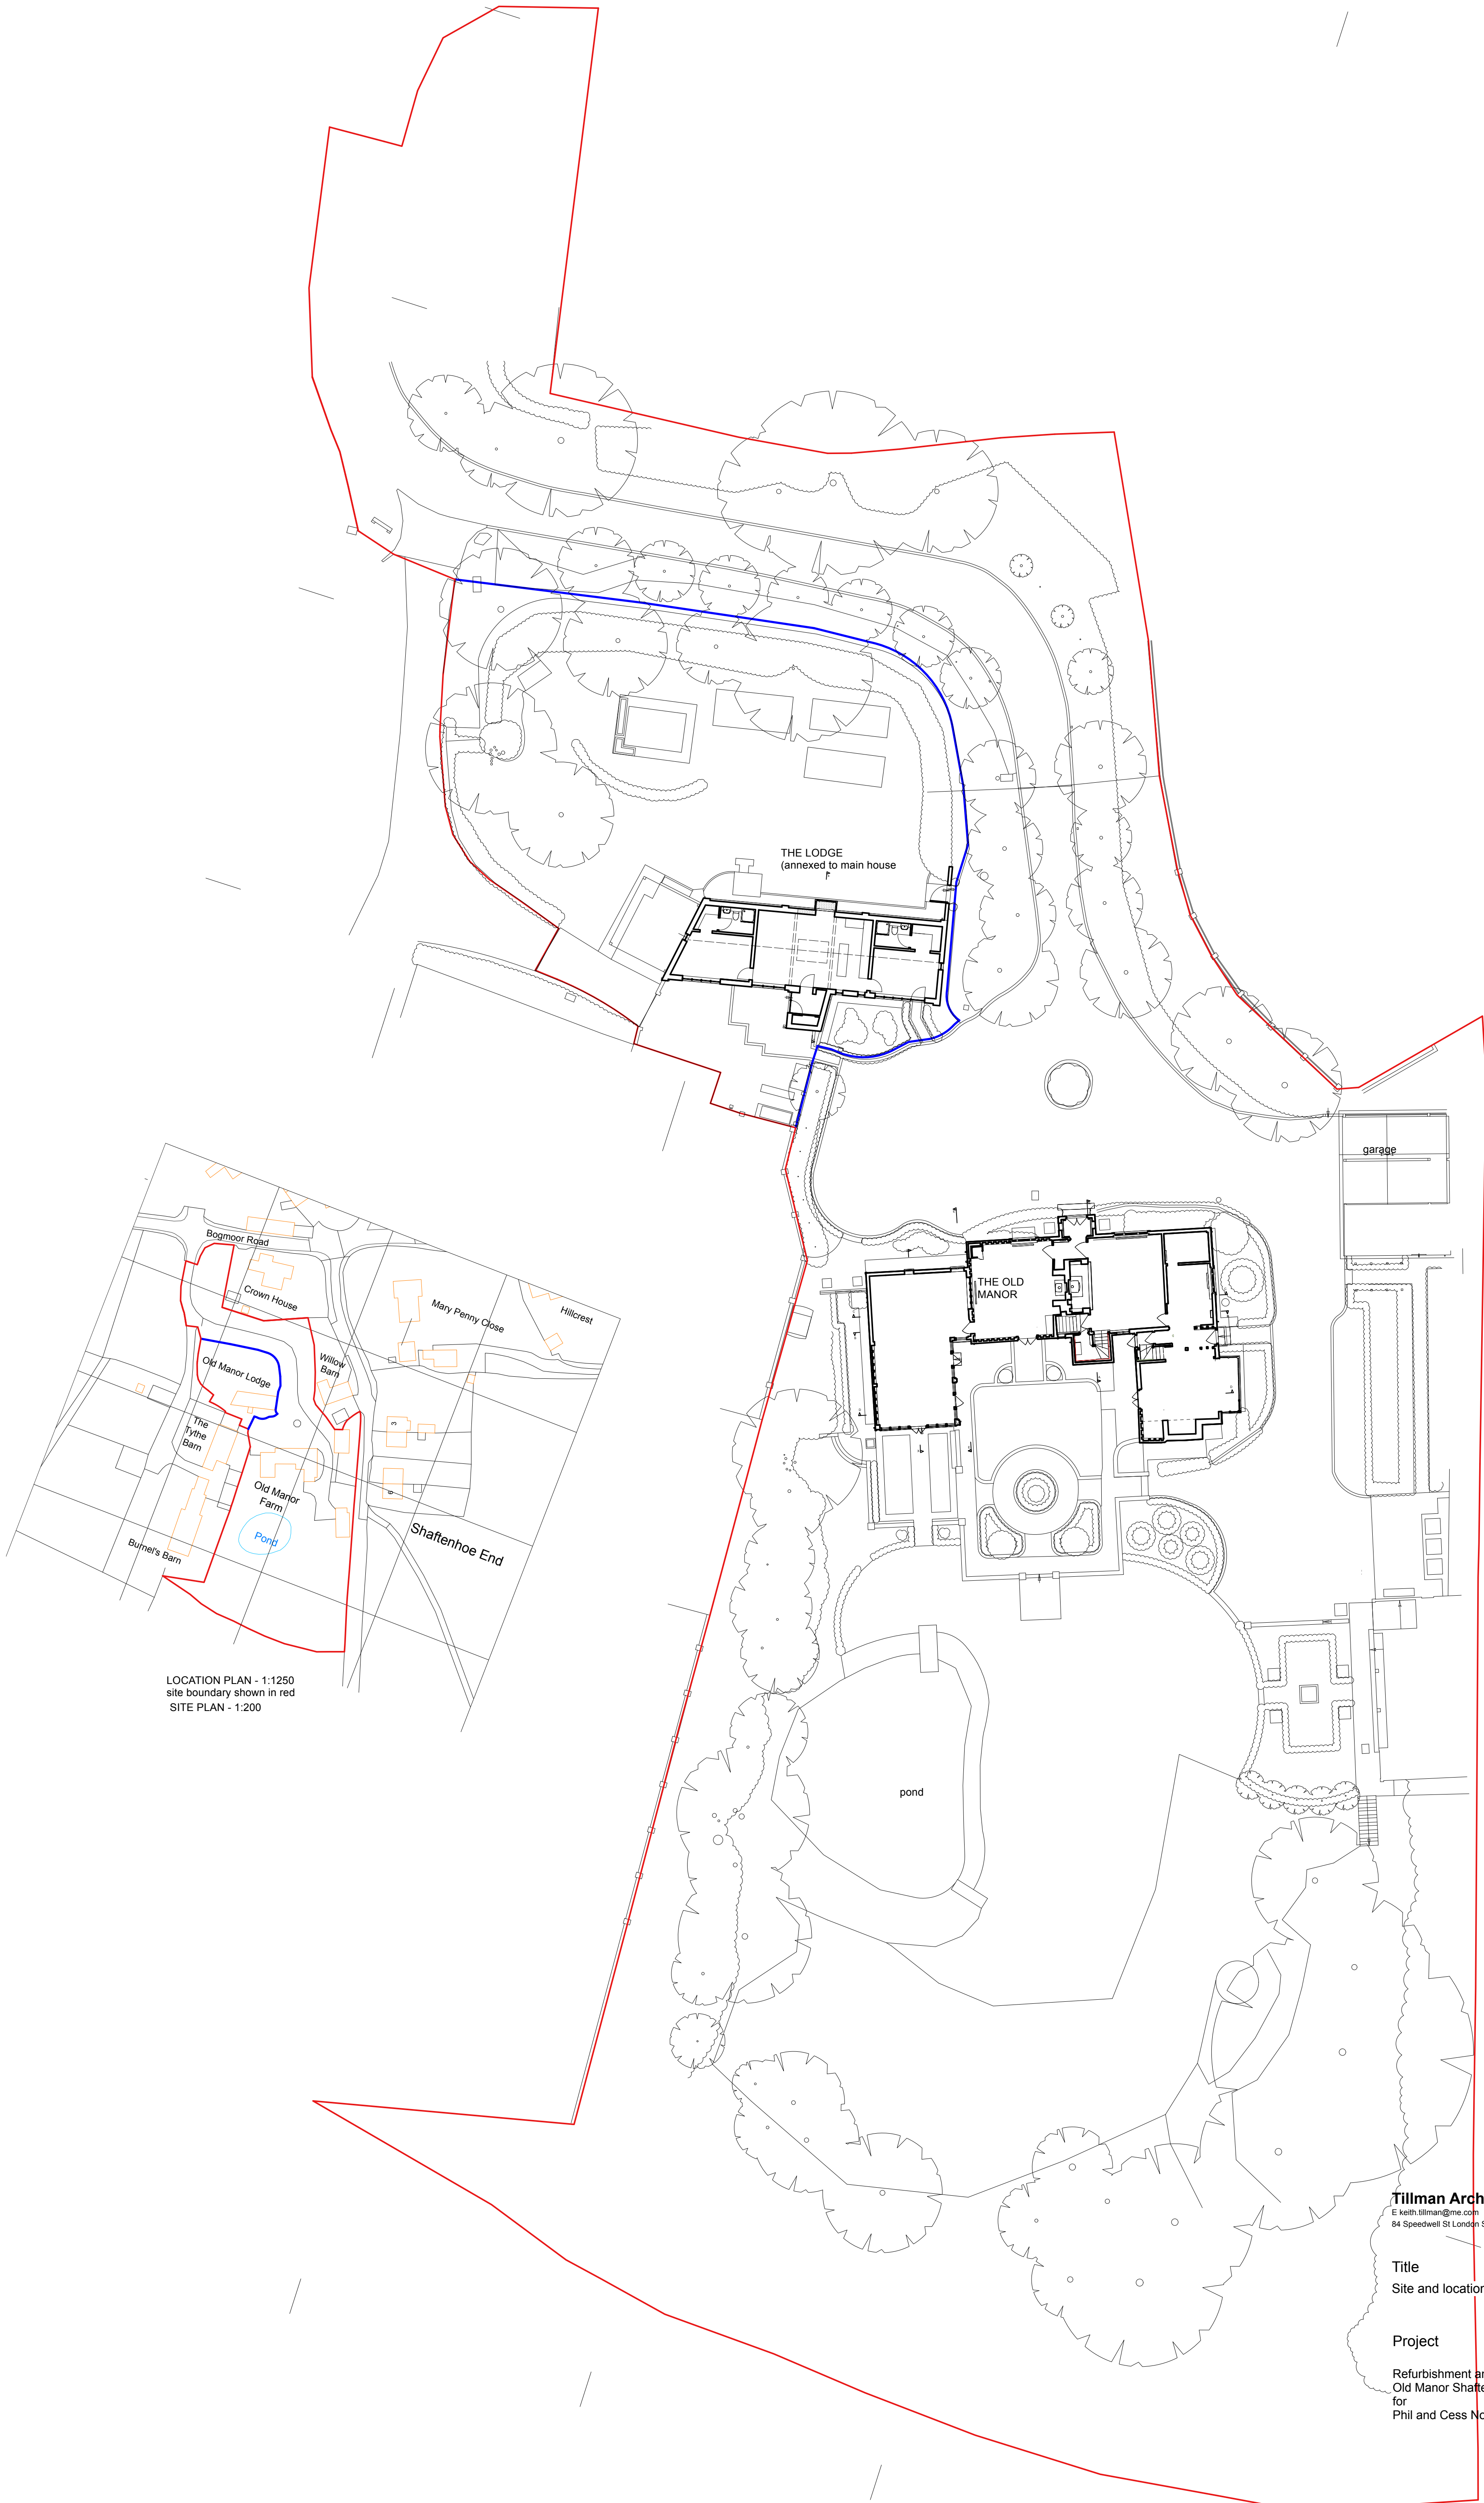

LOCATION PLAN - 1:1250
site boundary shown in red
SITE PLAN - 1:200

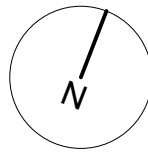

Tillman Architects ©
E: keith.tillman@me.com
84 Speedwell St London SE8 4AT

Title
Site and location plans as existing

Project
Refurbishment and Alterations to
Old Manor Shattenhoe End
for
Phil and Cess Noblet

580 01 00 A
scale 1:200 & 1:1250 @ A1
oct 24