


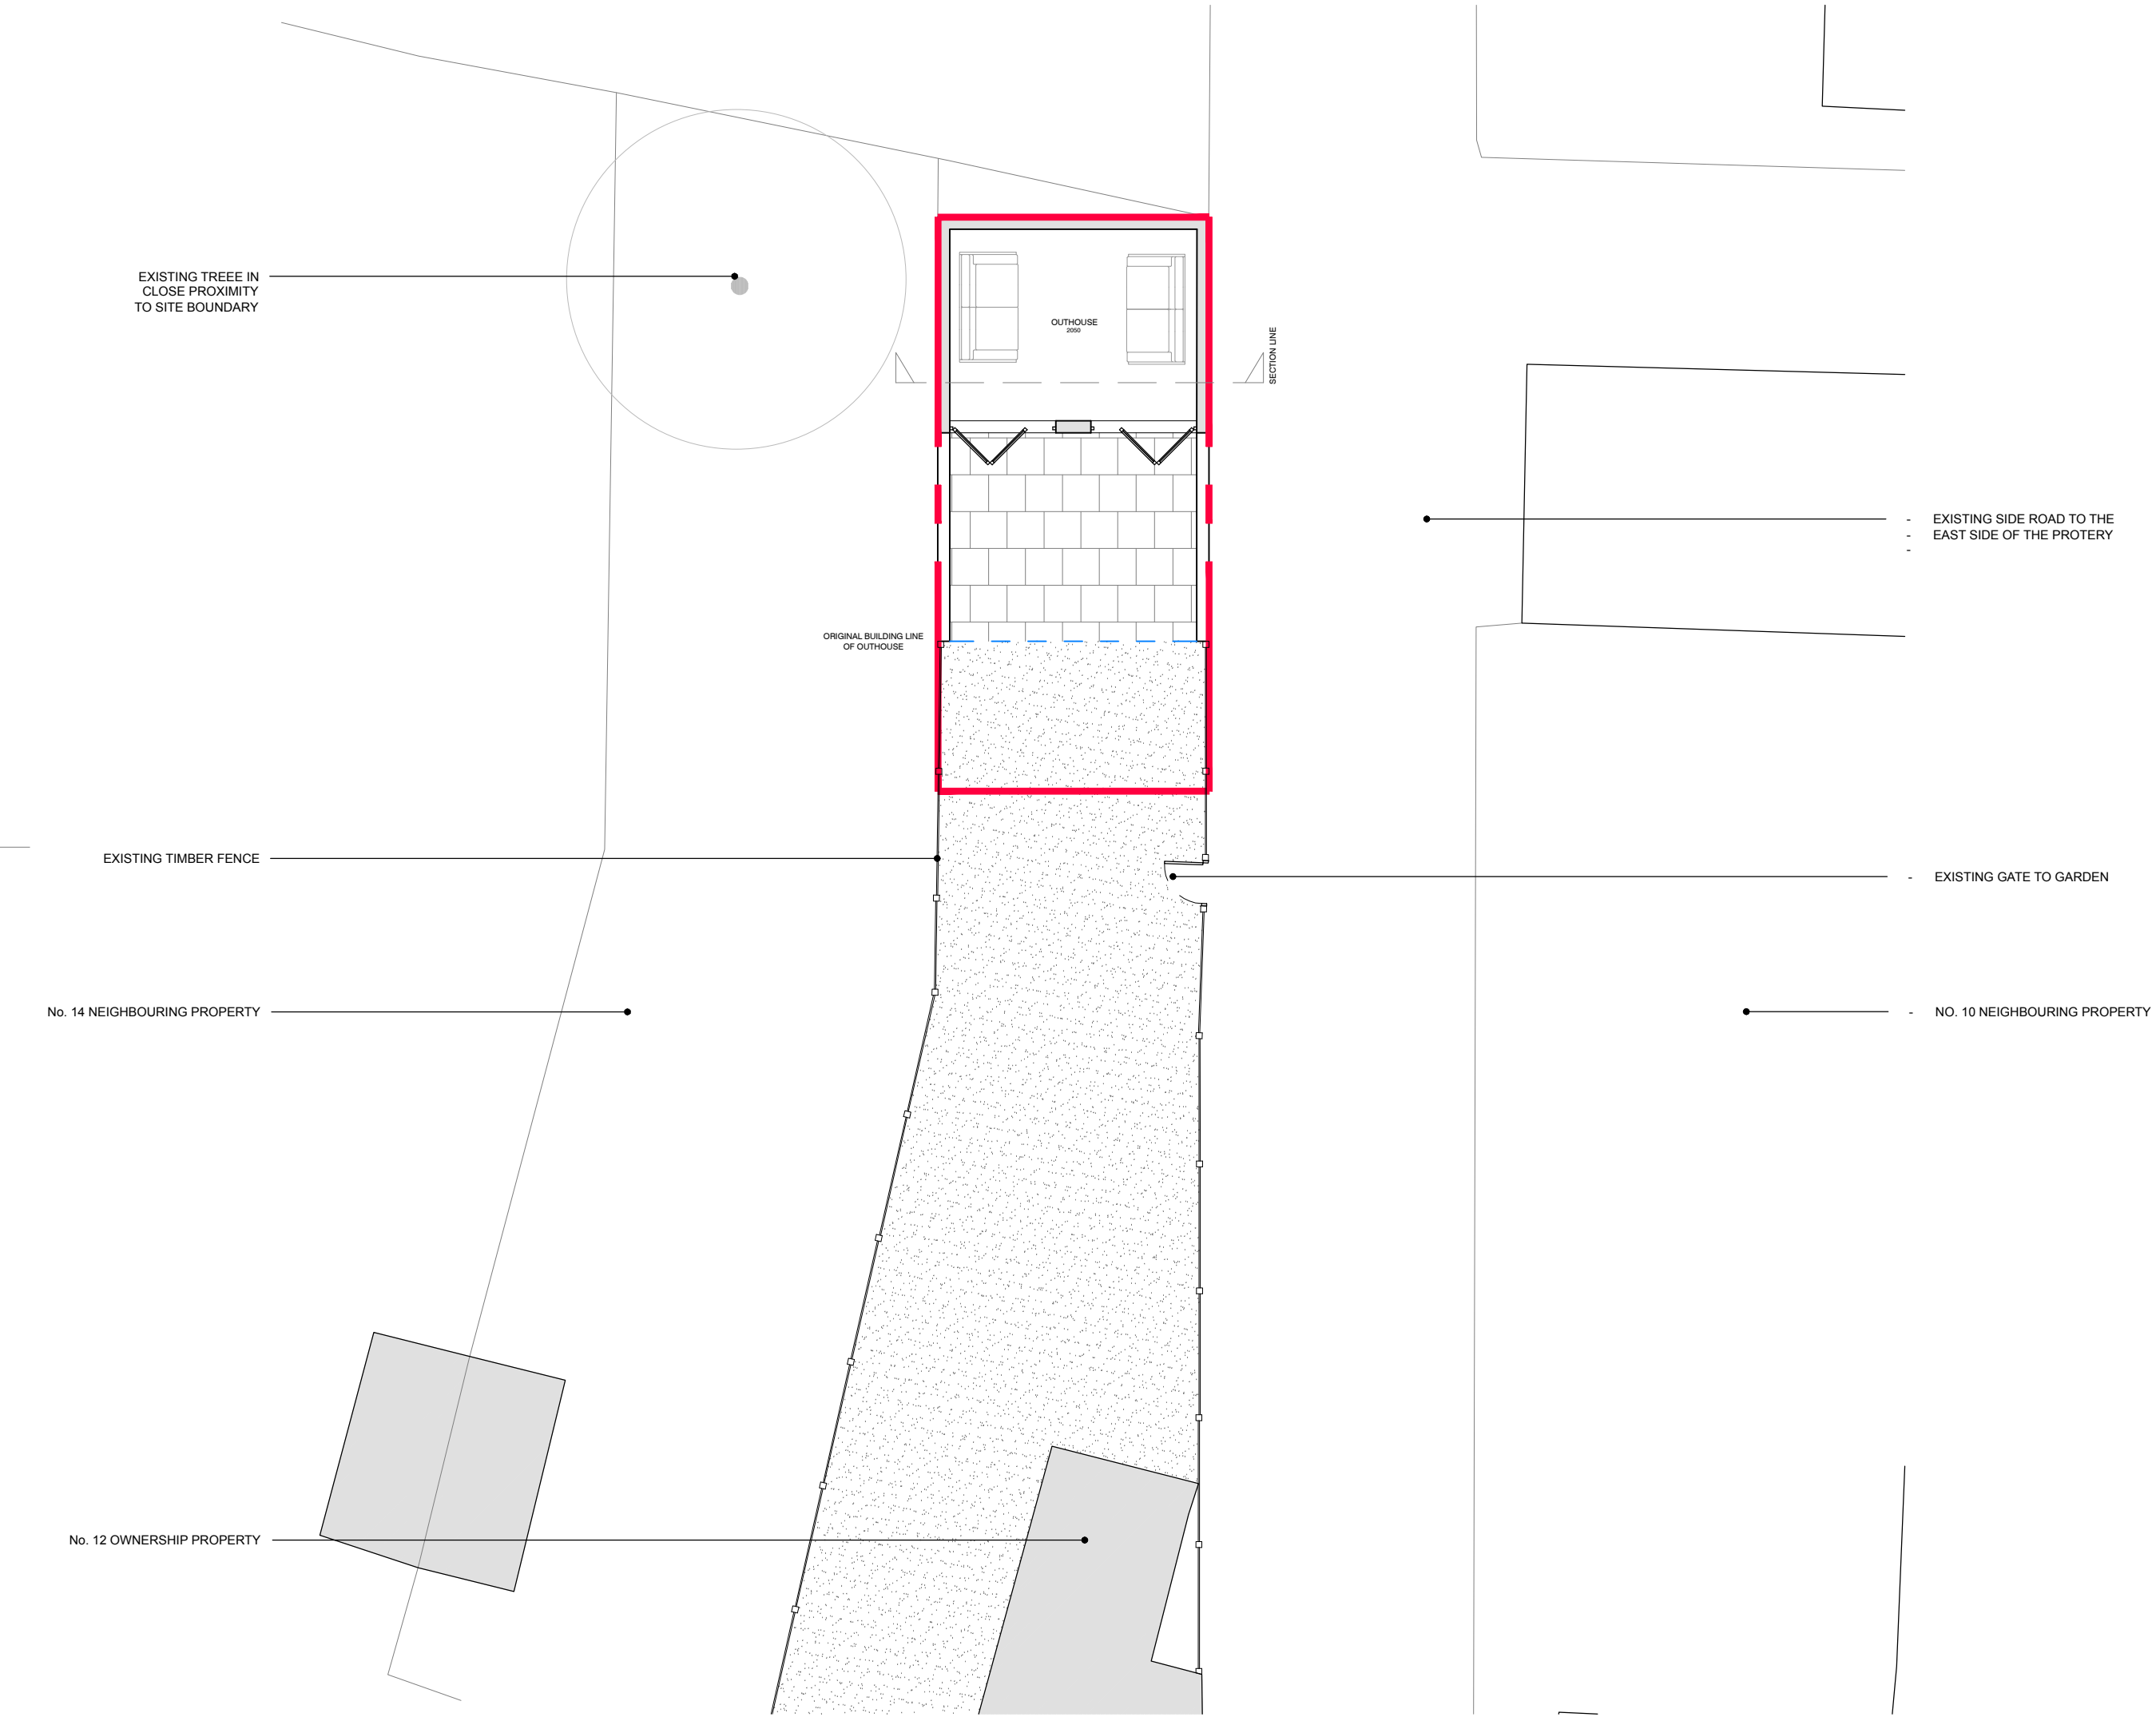

THIS DRAWING IS © DOBSON. DO NOT SCALE FROM THIS DRAWING. NOT FOR CONSTRUCTION.

1:100 @ A3
0 1 2 3 4

NOTES:

THESE DRAWINGS ARE FOR PLANNING INTENT ONLY

KEY:

- SITE BOUNDARY
- EXISTING TREE



REVISION DATE/DRAWN

DOBSON

PROJECT 12 HOPEWELL ROAD
BALDOCK
DRAWING TITLE EXISTING GROUND
FLOOR PLAN

DATE APRIL 18 SCALE 1:100 @ A3
DRAWN JD CHECK RD
STATUS PLANNING
JOB NUMBER 001
DRAWING NUMBER DR-A-101 REV -