


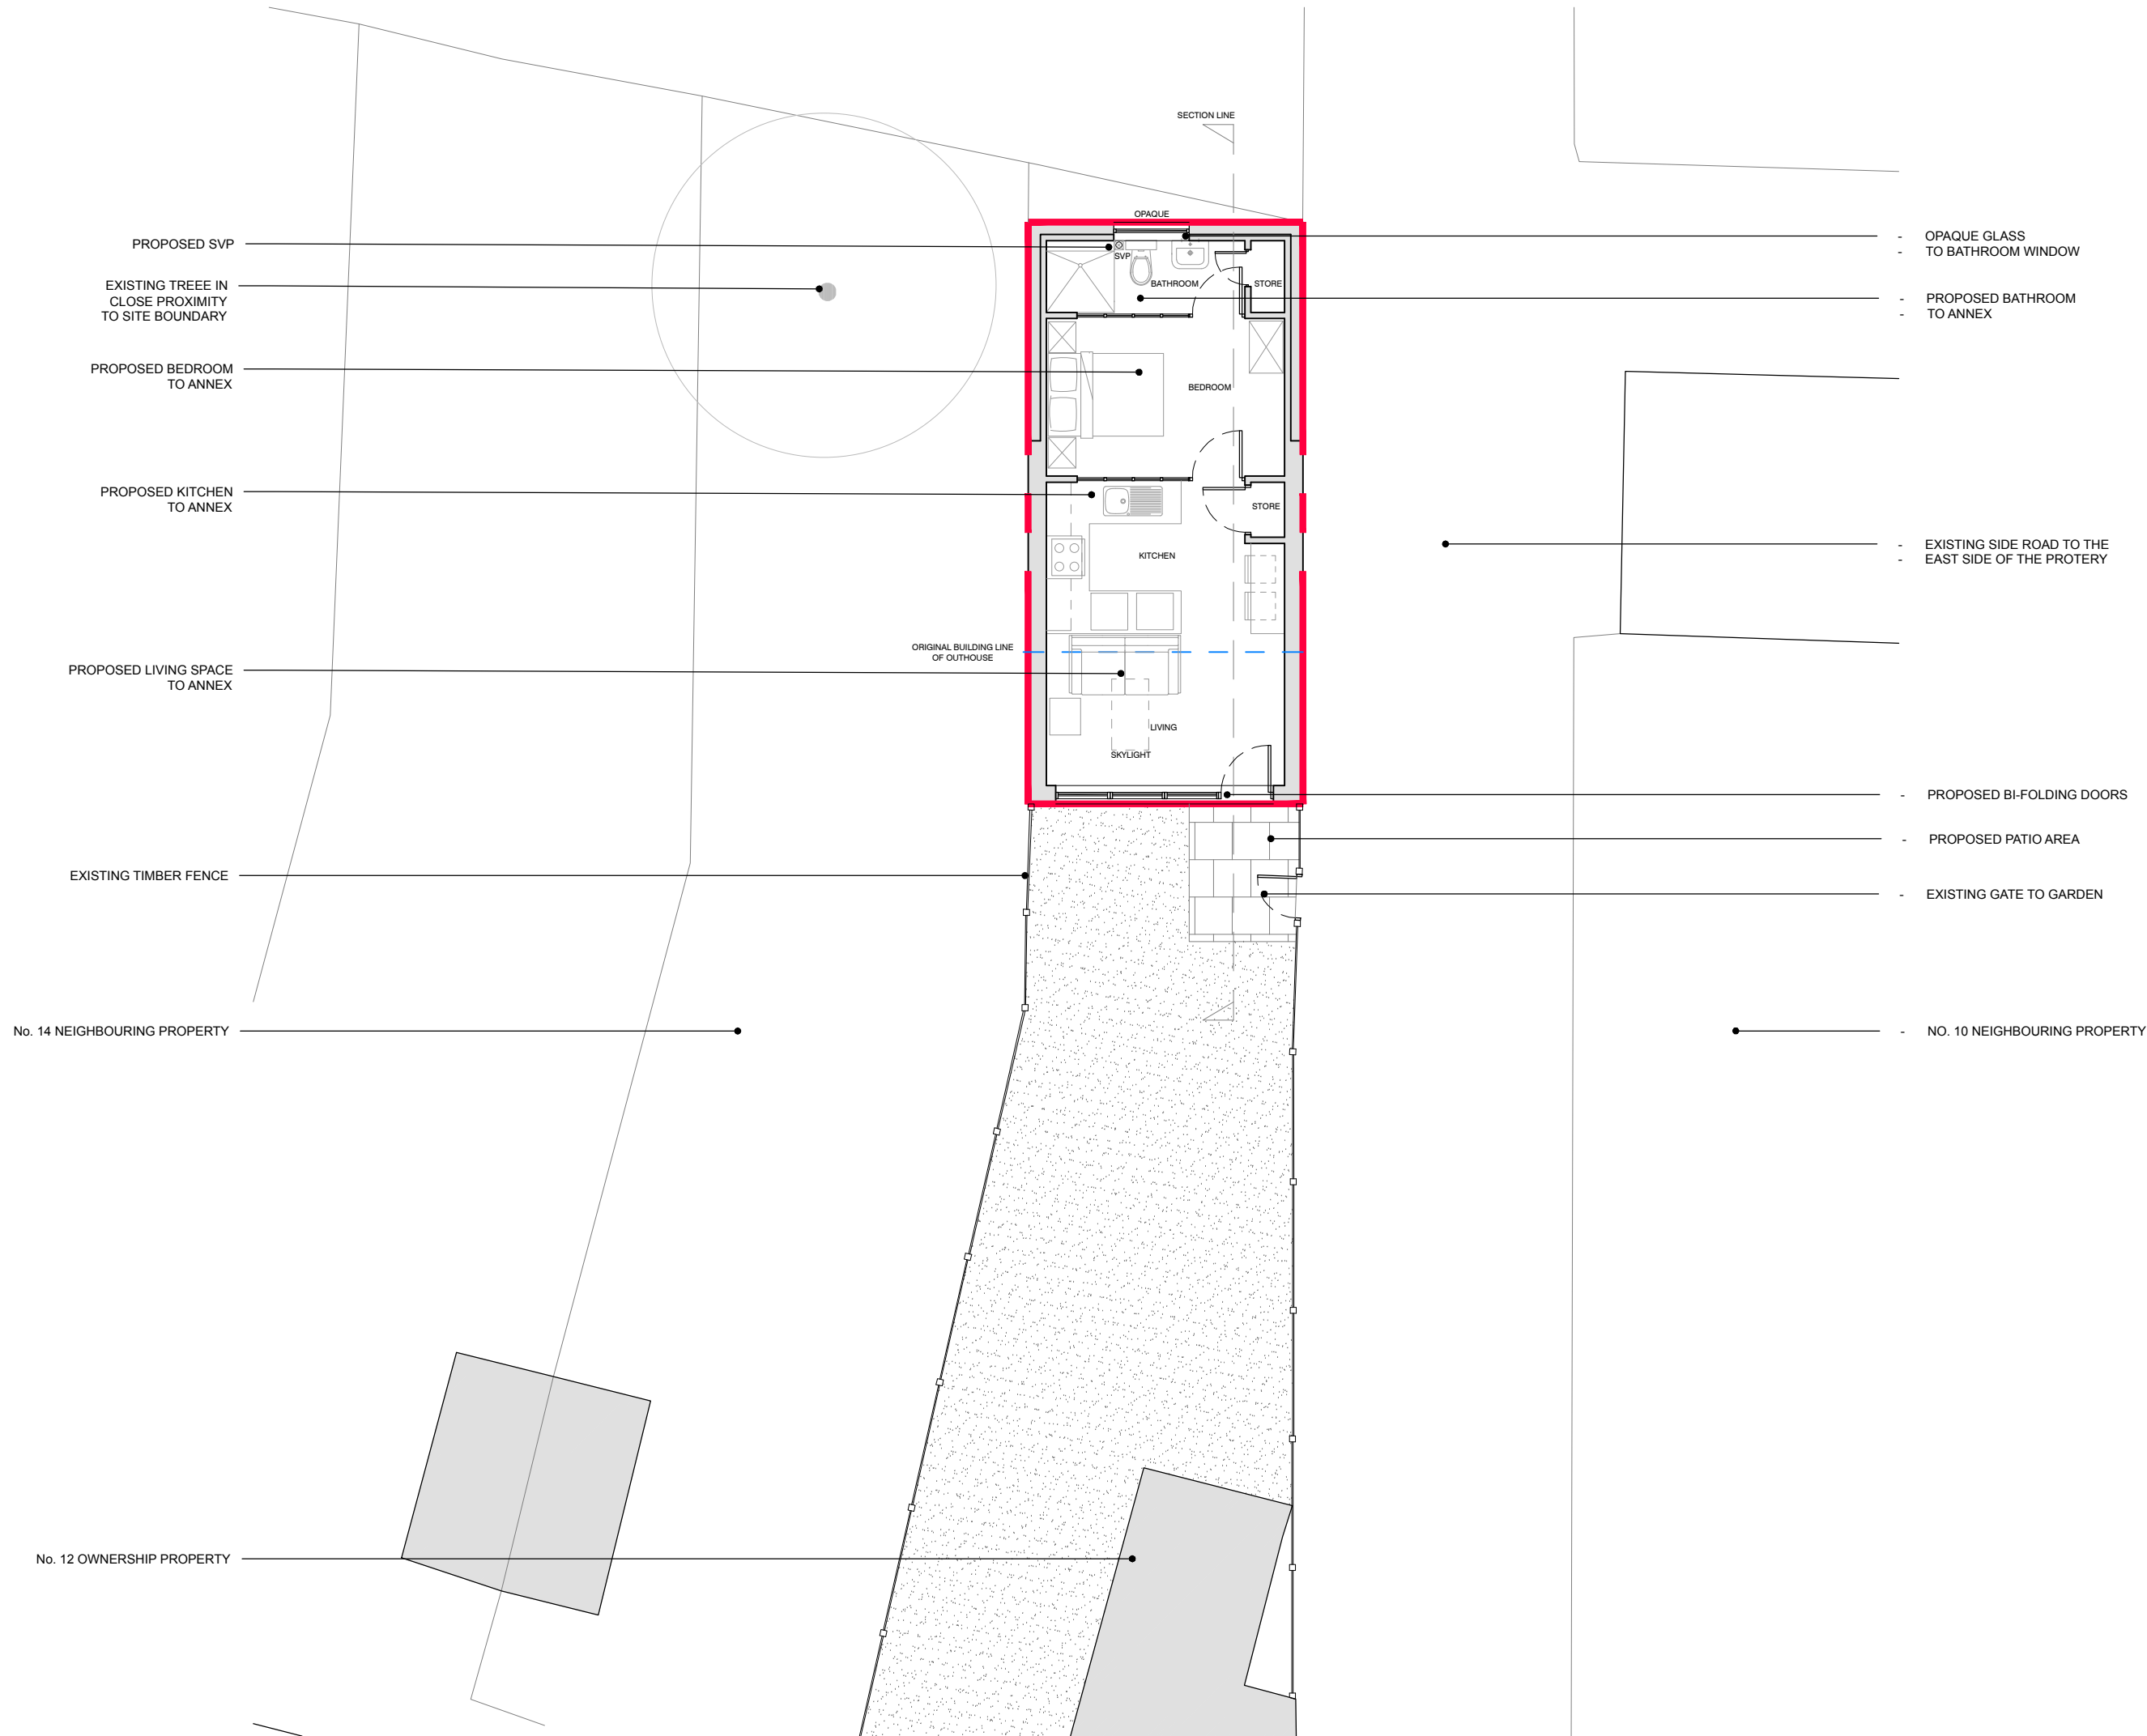

THIS DRAWING IS © DOBSON AND PARTNERS.
DO NOT SCALE FROM THIS DRAWING.
NOT FOR CONSTRUCTION.

1:100 @ A3
0 1 2 3 4

NOTES:
THESE DRAWINGS ARE FOR CLIENT
REVIEW ONLY.

KEY:
- SITE BOUNDARY
- EXISTING TREE

- OPAQUE GLASS TO BATHROOM WINDOW
- PROPOSED BATHROOM TO ANNEX
- EXISTING SIDE ROAD TO THE EAST SIDE OF THE PROTERY
- PROPOSED BI-FOLDING DOORS
- PROPOSED PATIO AREA
- EXISTING GATE TO GARDEN

- NO. 10 NEIGHBOURING PROPERTY



REVISION DATE/DRAWN

PROJECT 12 HOPEWELL ROAD
BALDOCK
DRAWING TITLE PROPOSED GROUND
FLOOR PLAN
DATE APRIL 18 SCALE 1:100 @ A3
DRAWN JD CHECK RD
STATUS PLANNING
JOB NUMBER 001
DRAWING NUMBER DR-A-201 REV -