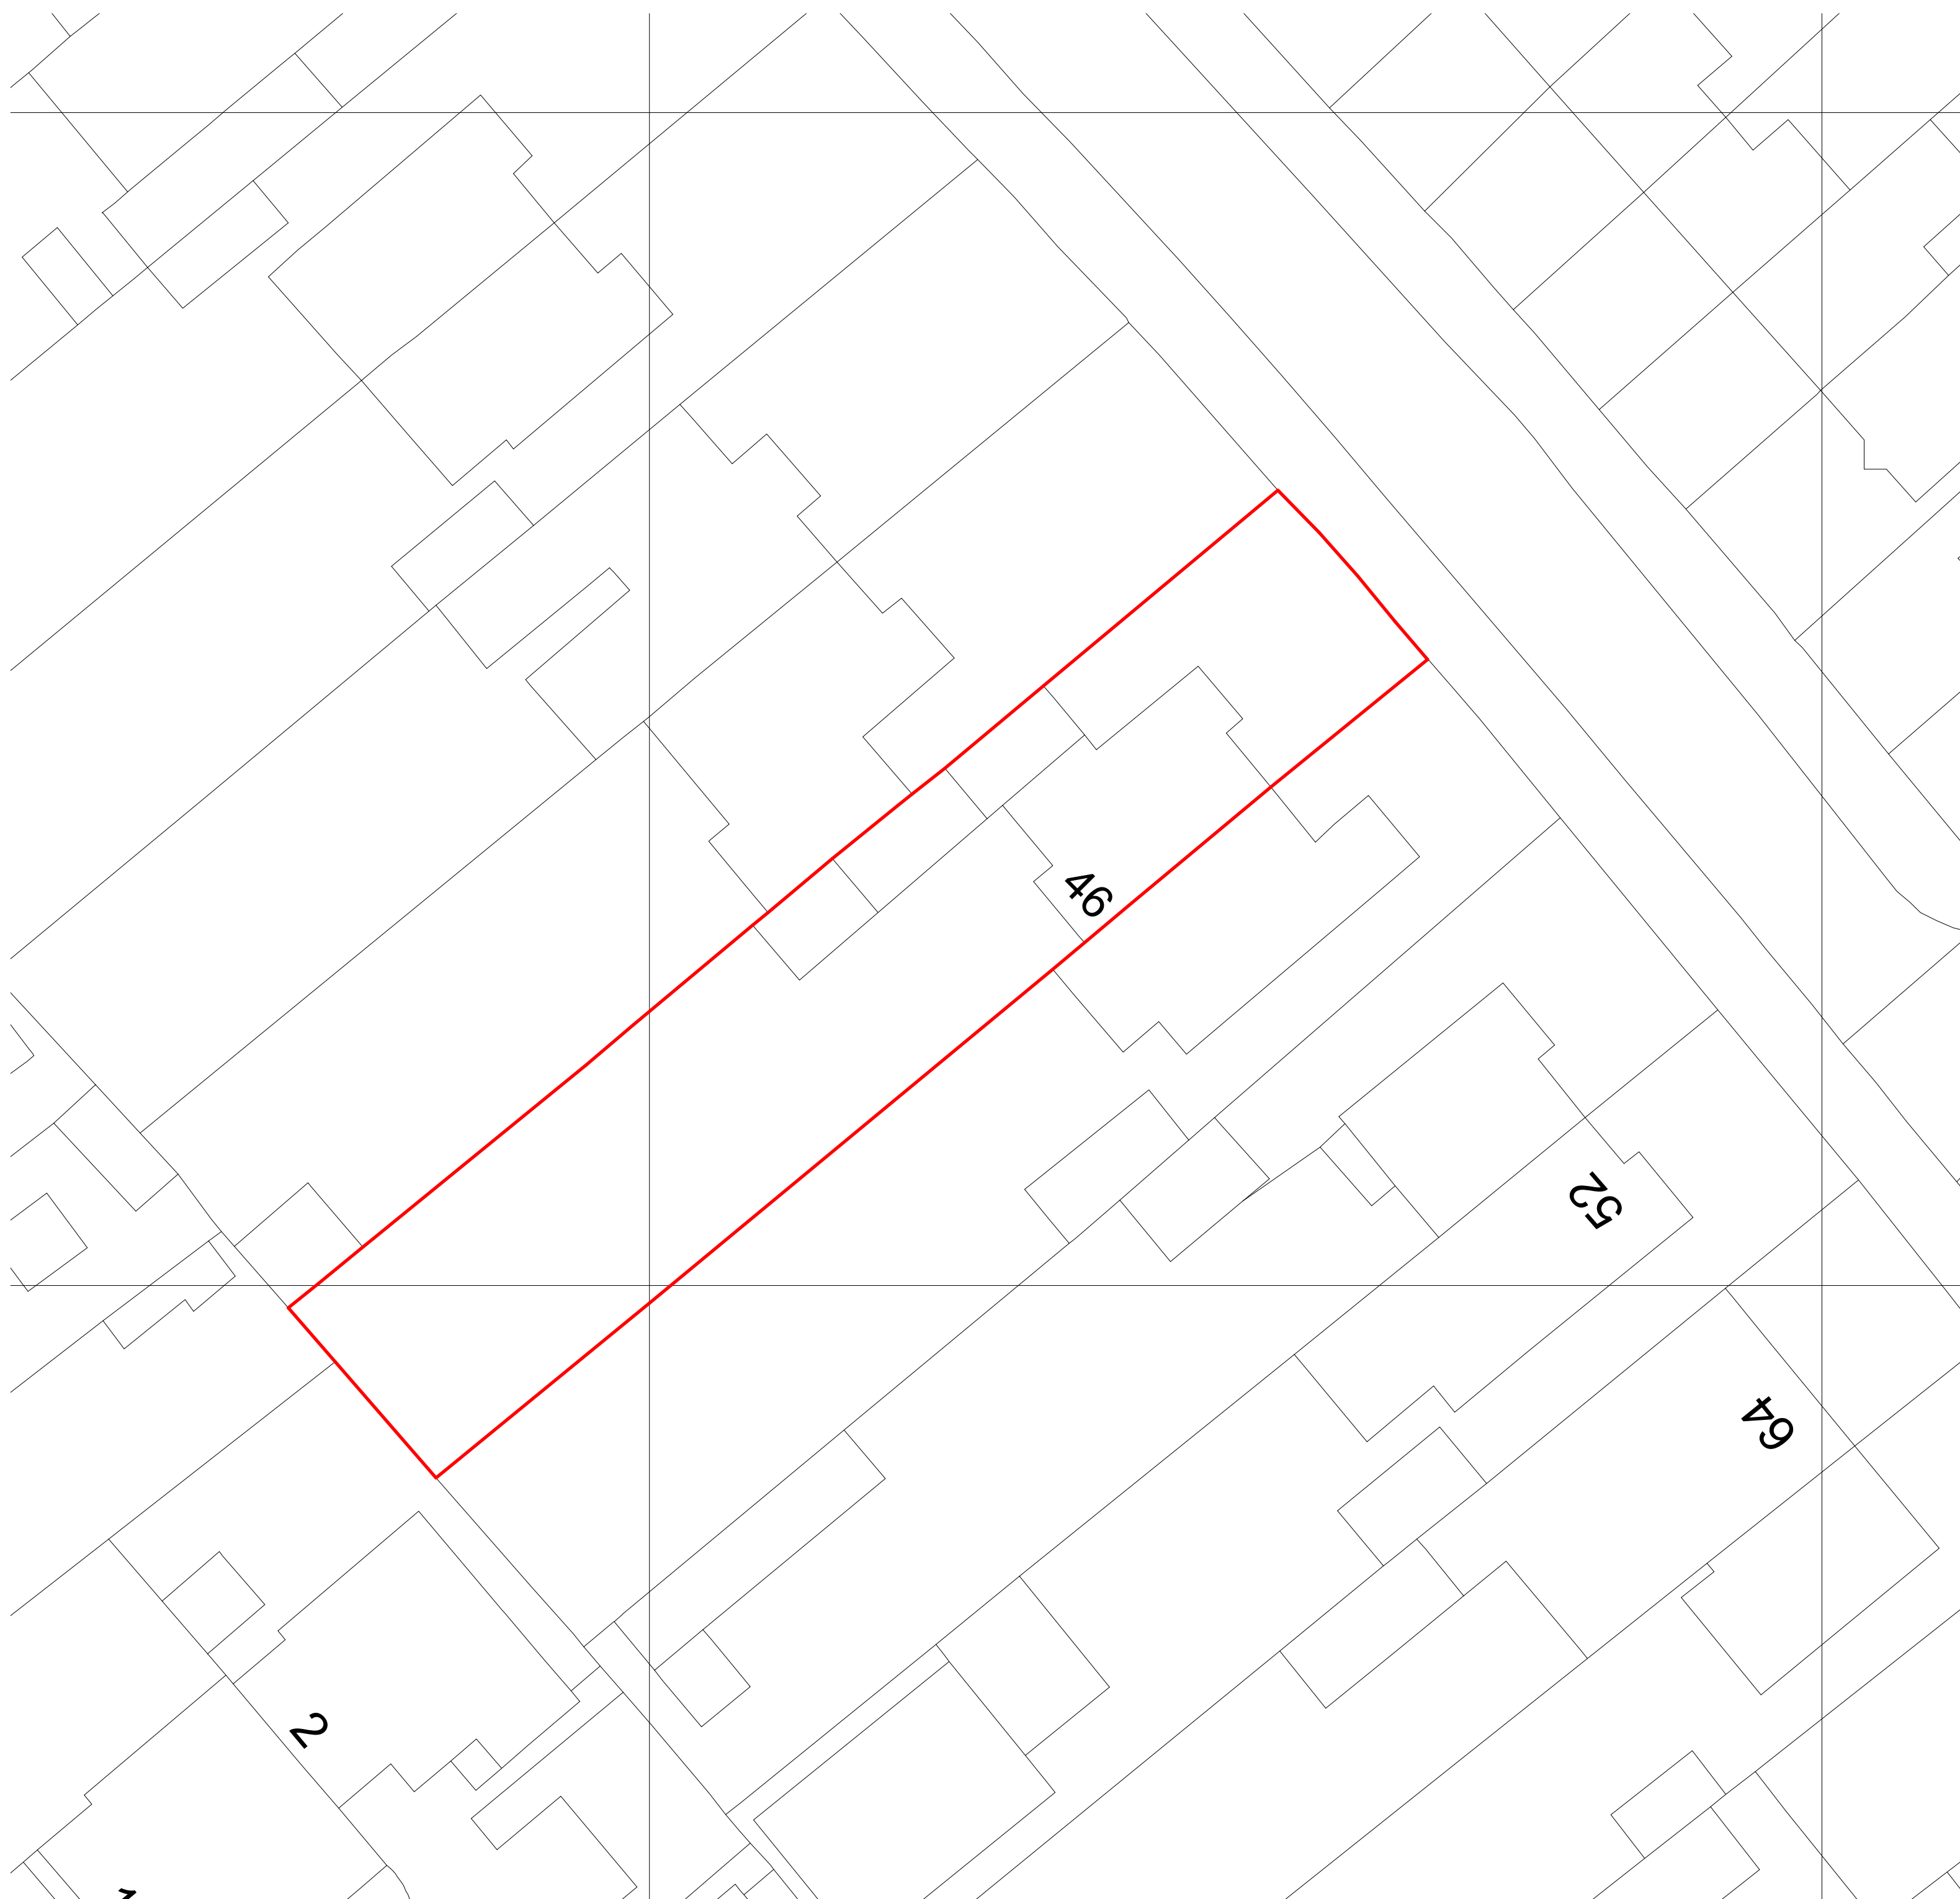
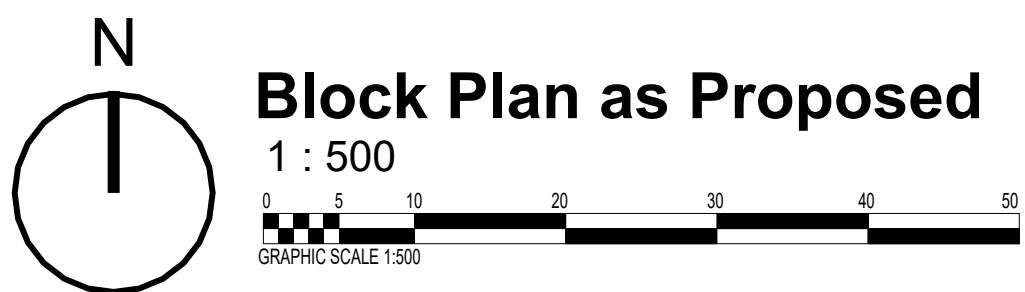
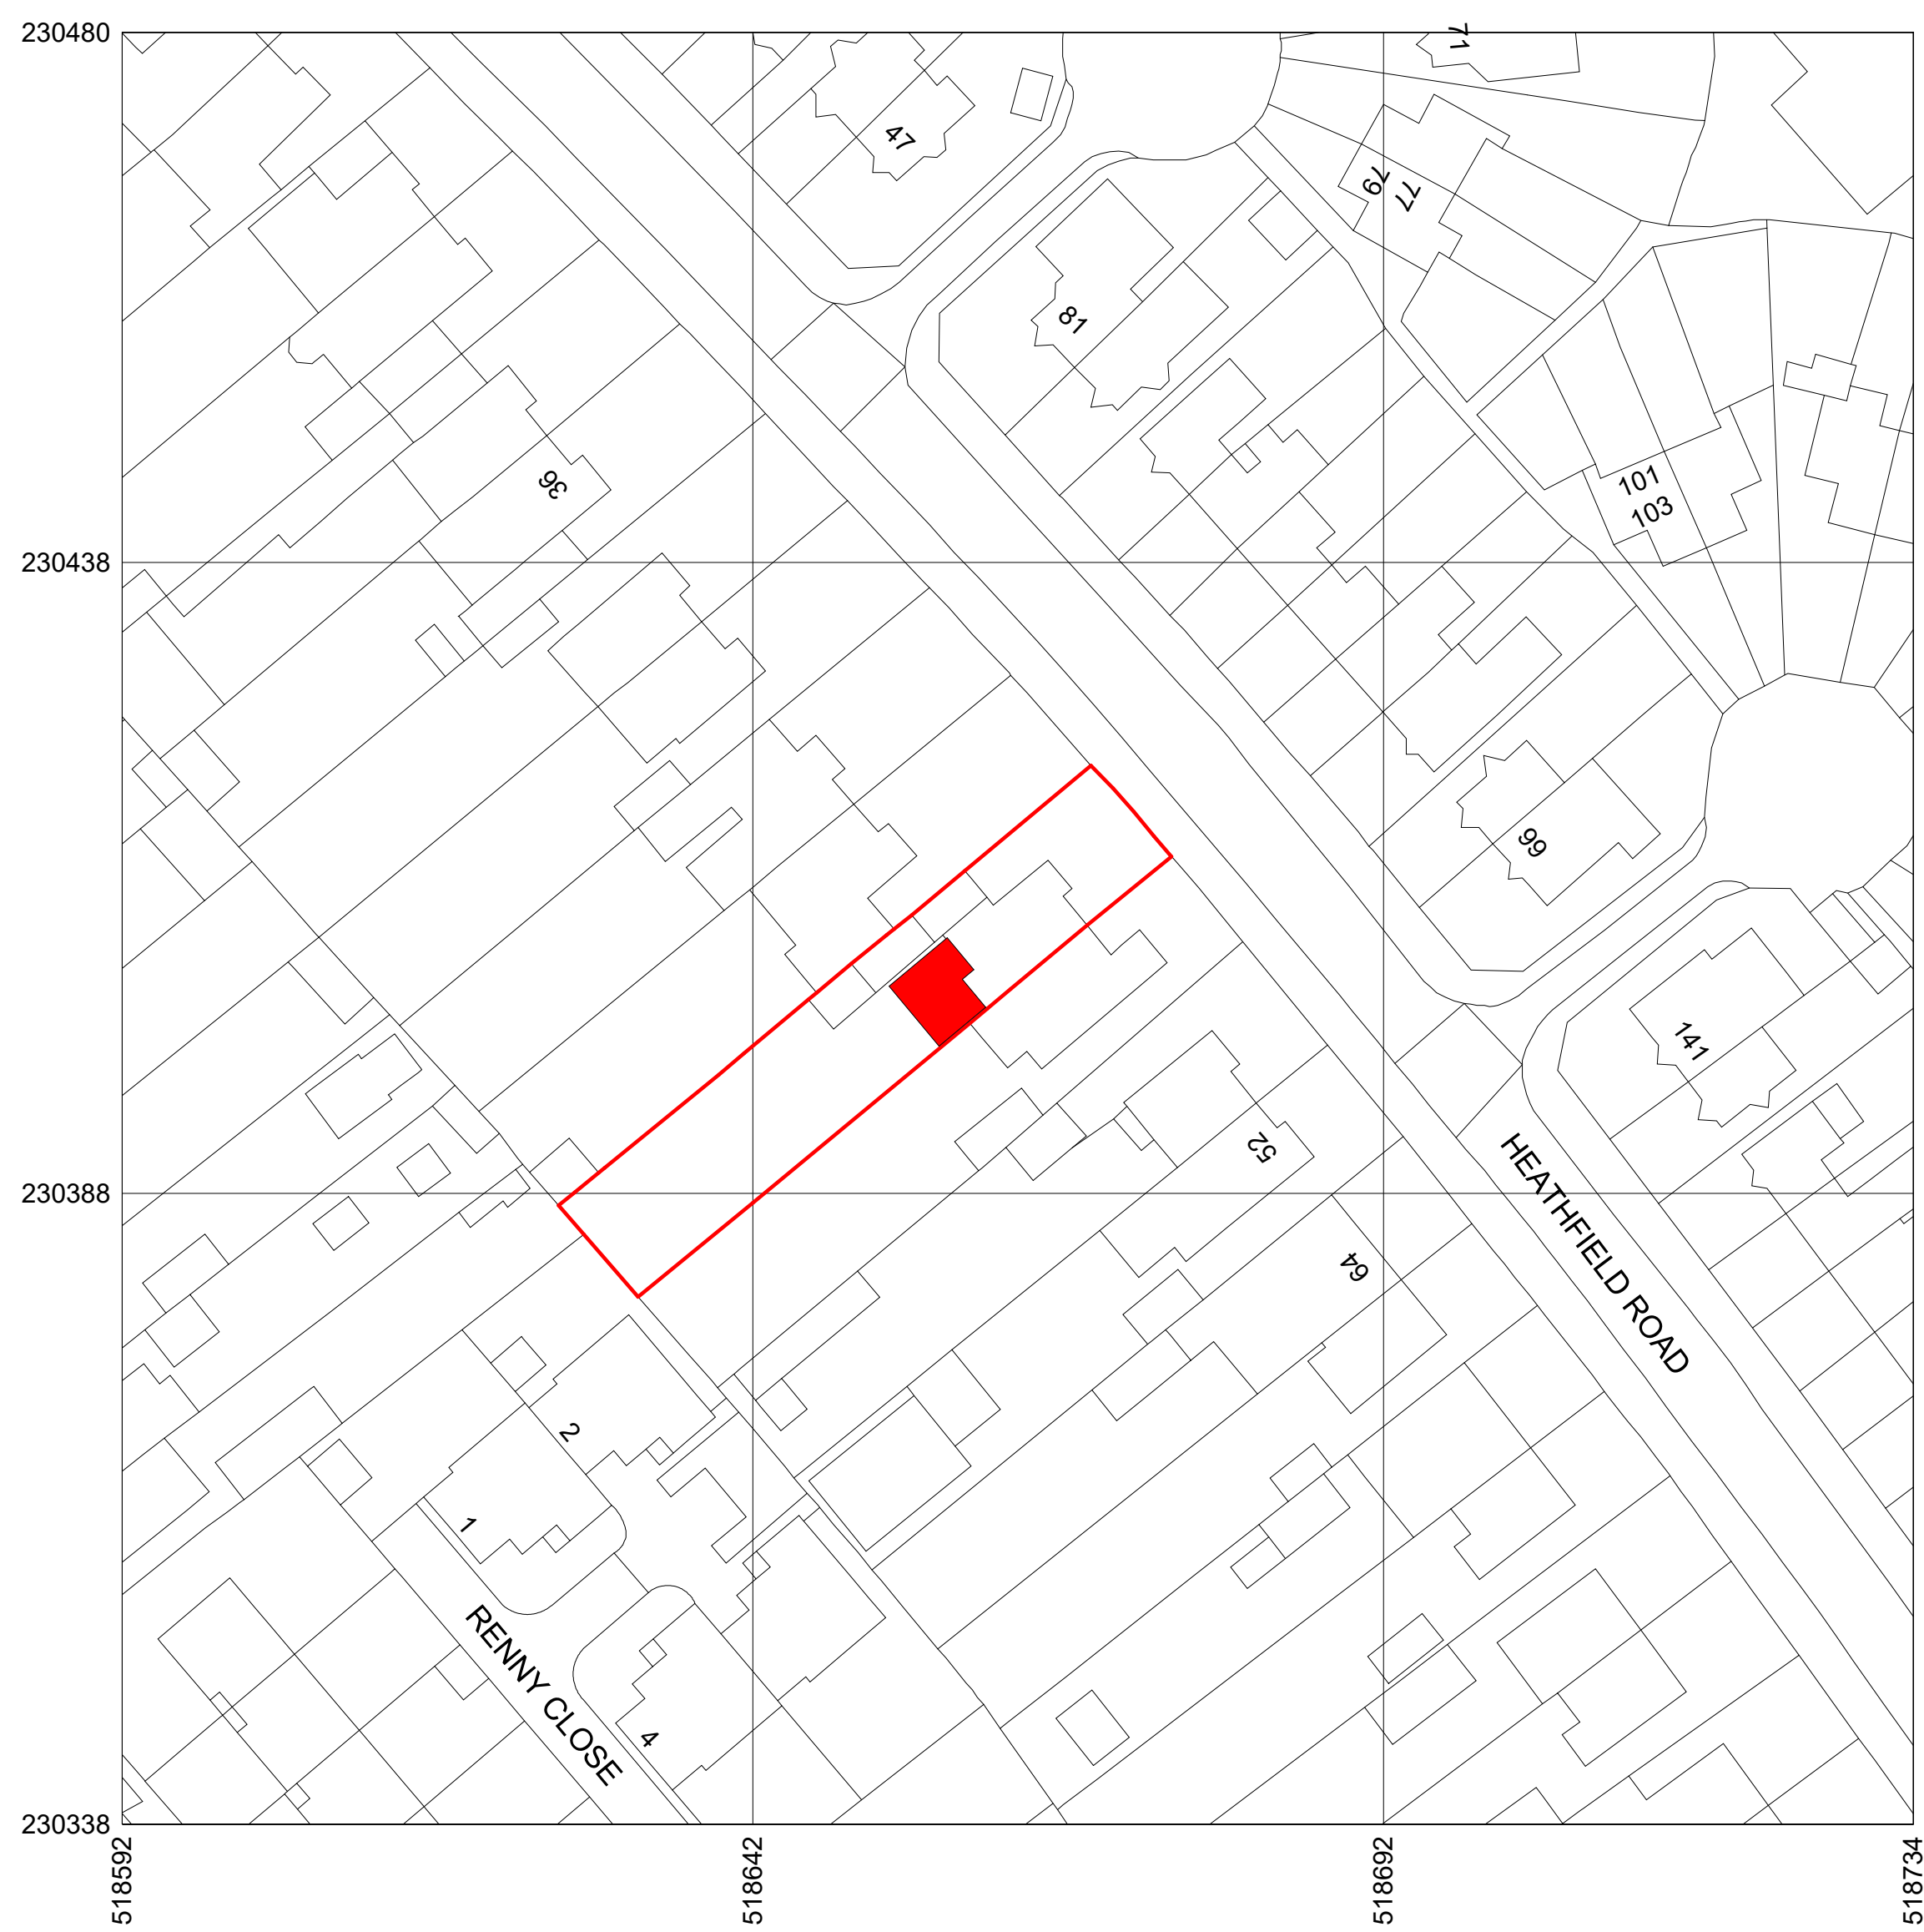


Copyright retained in accordance with the copyright, design, and patents act 1988.

DO NOT SCALE OFF DRAWINGS
Dimensions to be checked on site.

CDM Regulations 2015

! Denotes a significant hazard or difficult management procedure. Please refer to drawing notes for potential hazards. Main contractor to plan for mitigation measures in response to hazards.

CDM Regulations require that **all** projects are to:

- Have workers to be competent and are suitably skilled for the work they carry out;
- Contractors to provide appropriate supervision, instruction and information to all on site workers to provide a safe working environment;
- Have a written construction phase plan.

Worcester Lloyd are appointed as 'Designer' only, unless a written appointment has been completed for the formal appointment as 'Principal Designer'

REV	DATE	DESCRIPTION	DRAW	CHK
-----	------	-------------	------	-----



Project / Client:

46 Heathfield Road, Hitchin

Drawing Title:

Title:
Site Plan as Proposed

Scale:	Size:	Date:	Status:
As indicated	A1		Proposed
	Drawn By:	Checked By:	
	RD	MW	

Drawing No:

126 2025 008

Revision: