

CDM Regulations 2015
Denotes a significant hazard or difficult management procedure . Please refer to drawing notes for potential hazards. Main contractor to plan for mitigation measures in response to hazards.


CDM Regulations require that **all** projects are to:

- **Have workers to be competent and are suitably skilled for the work they carry out;**
- **Contractors to provide appropriate supervision, instruction and information to all on site workers to provide a safe working environment;**
- **Have a written construction phase plan.**

Worcester Lloyd are appointed as 'Designer' only, unless a written appointment has been completed for the formal appointment as 'Principal Designer'



Front Elevation as Proposed
1 : 50

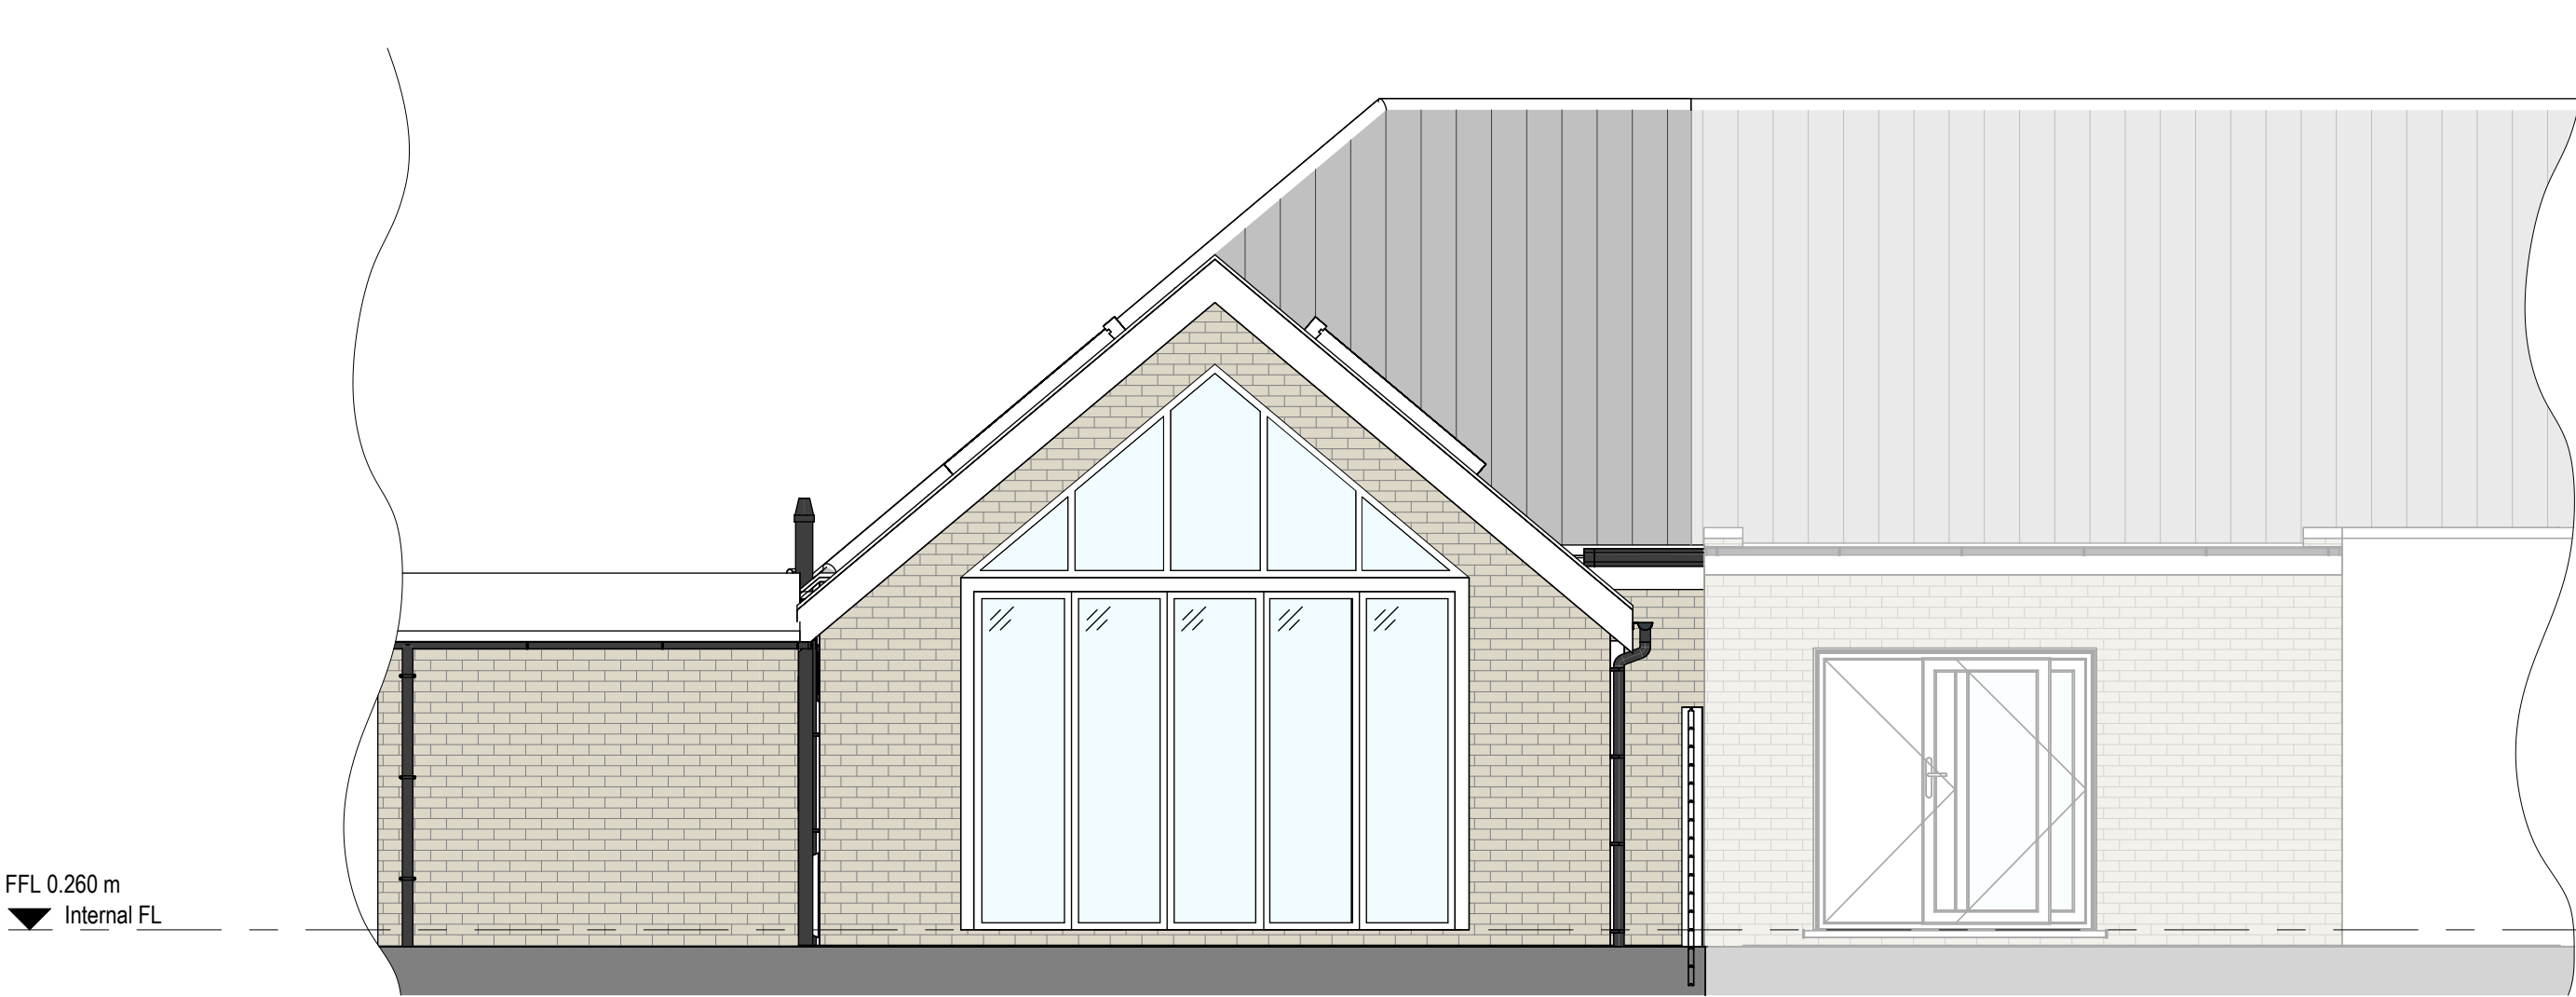

Rear Elevation as Proposed
1 : 50



Sectional Side Elevation as Proposed
1 : 50



Side Elevation as Proposed
1 : 50

REV	DATE	DESCRIPTION	DRAW	CHK
C	29.08.25	Added sectional side elevation		3
B	29.08.25	Added extra rooflight		2
A	22.08.25	Added door to side elevation, added apex window over infill		1



WORCESTER LLOYD
ARCHITECTS & ENGINEERS

Derby Office: 01332 498 770
Hitchin Office: 01462 226 308

www.worcesterlloyd.co.uk

RIBA 
Chartered Practice

Project / Client: 46 Heathfield Road, Hitchin			
Drawing Title: Elevations as Proposed			
Scale: 1 : 50	Size: A1 Drawn By: RD	Date: Checked By: MW	Status: Proposed
Drawing No: 126 2025 007	Revision: C		