


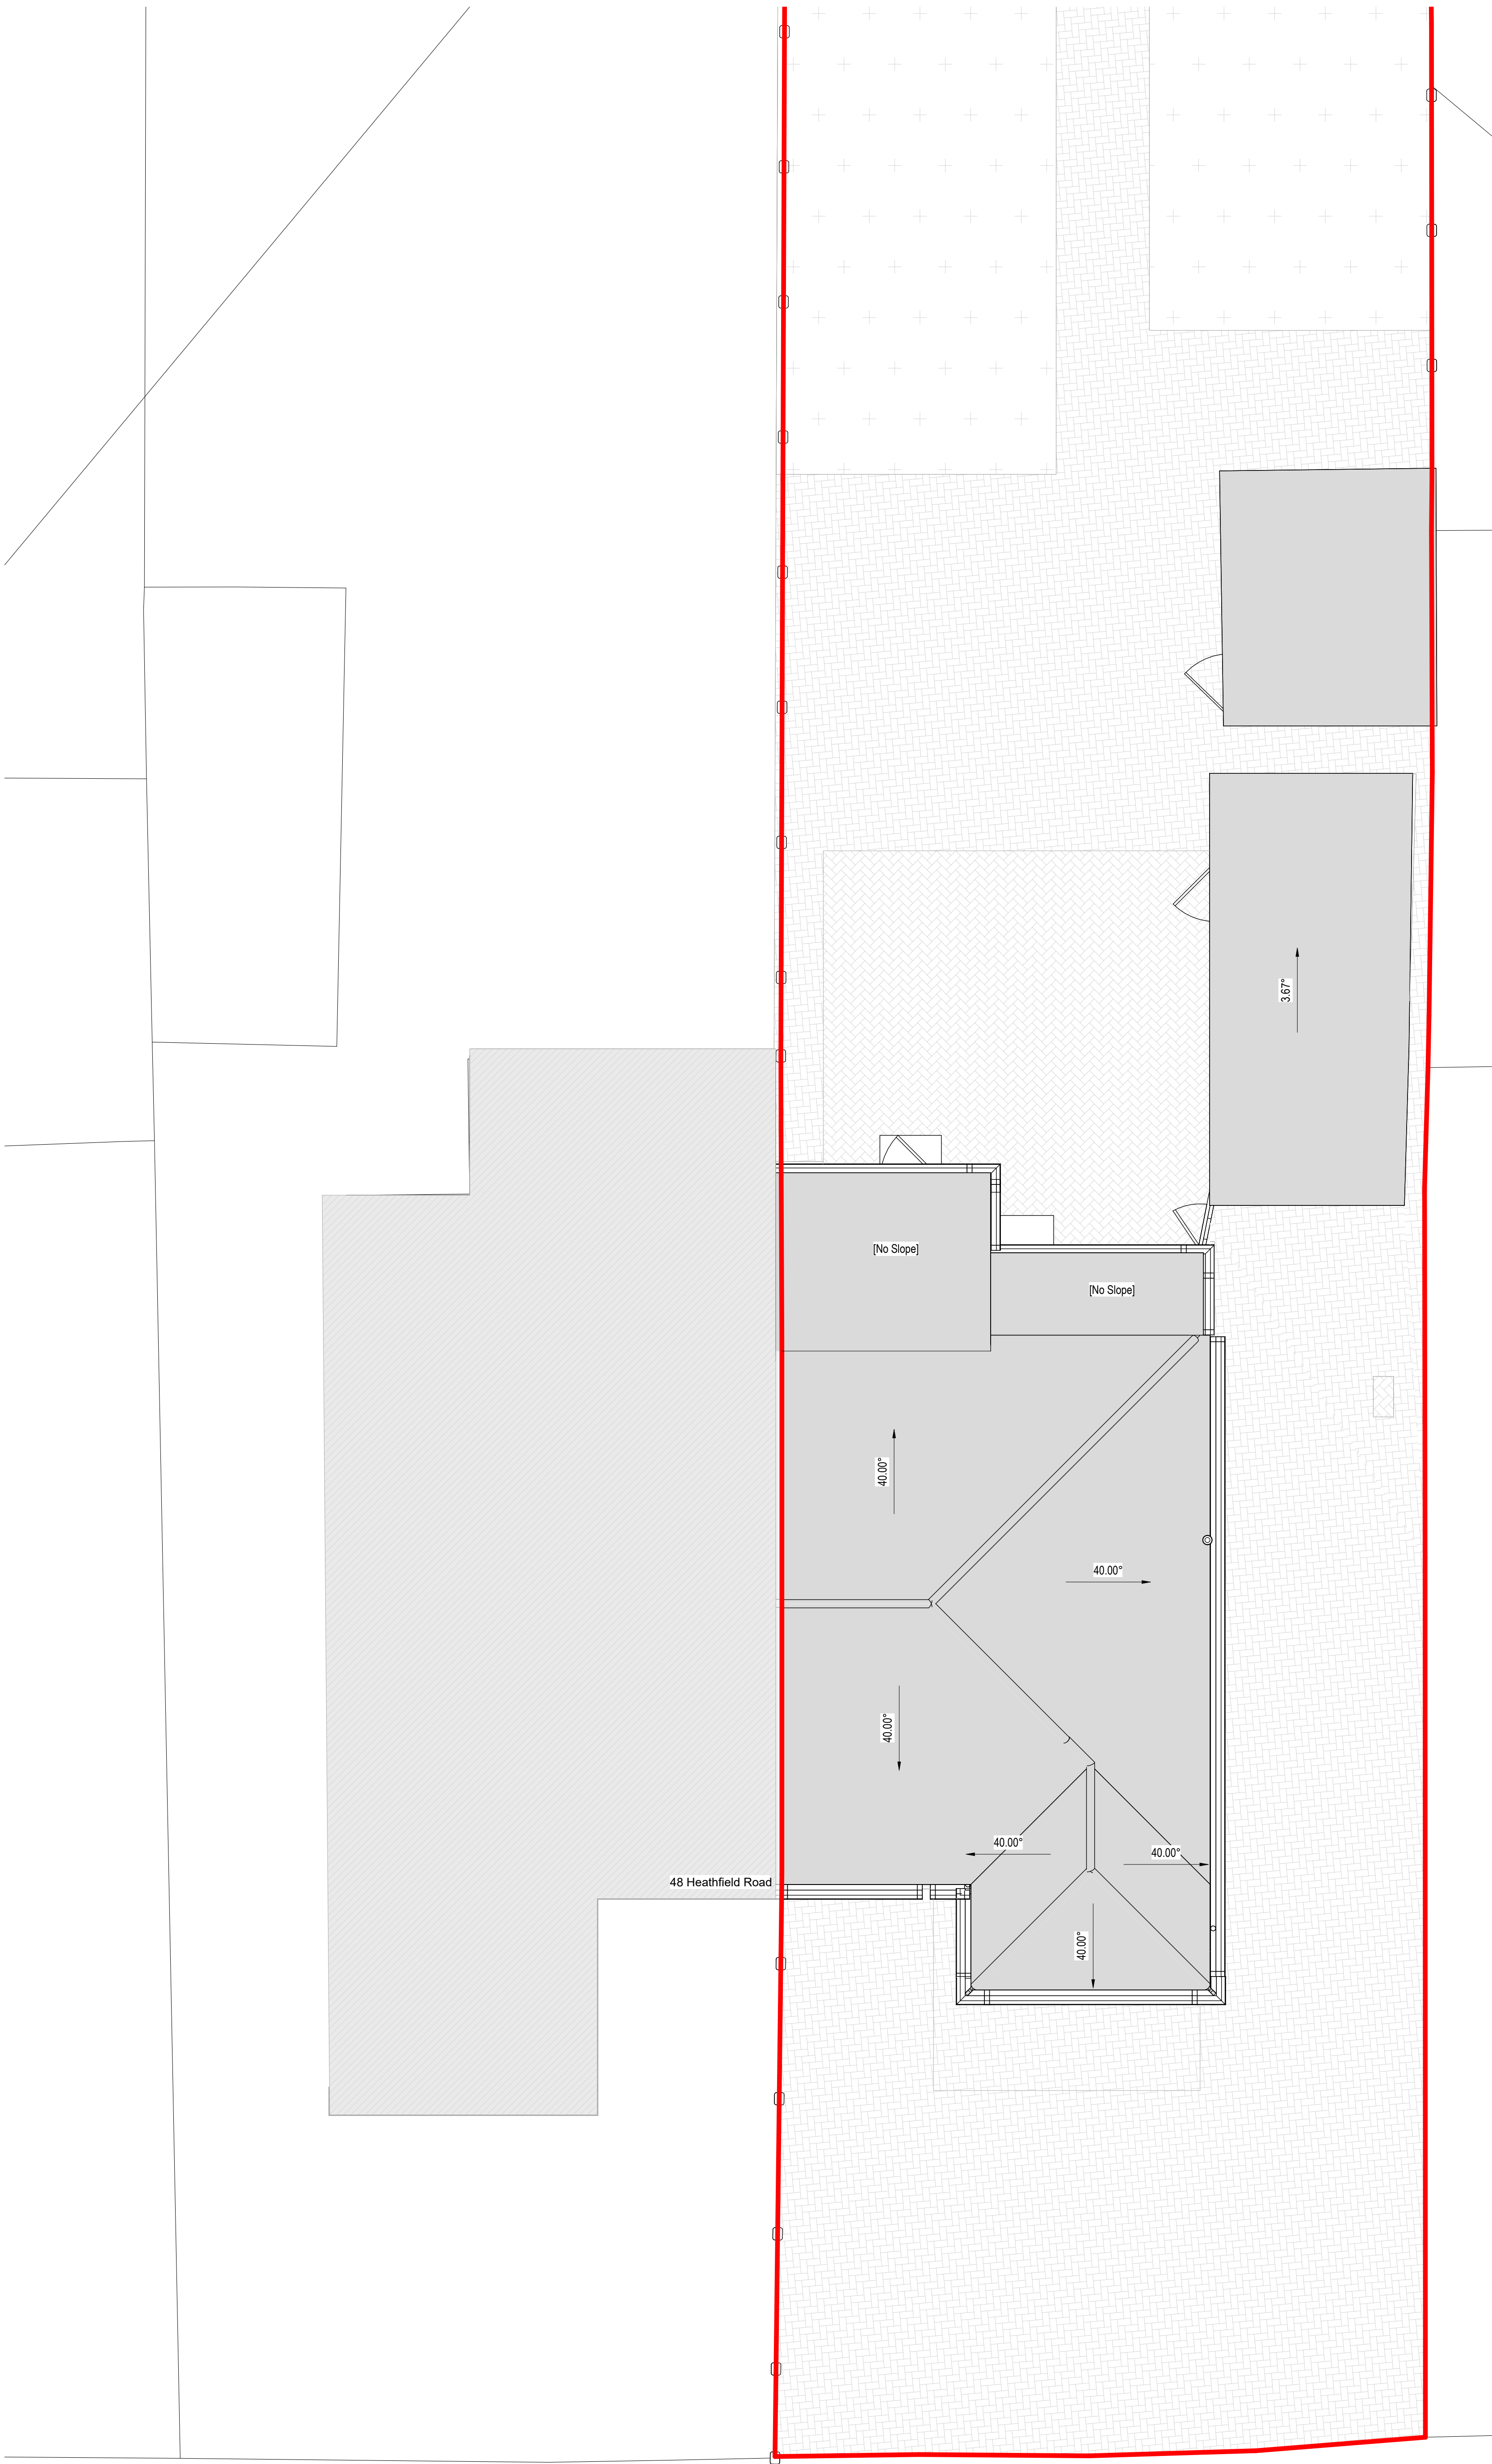

Copyright retained in accordance with the copyright, design, and patents act 1988.

DO NOT SCALE OFF DRAWINGS
Dimensions to be checked on site.

CDM Regulations 2015
Denotes a significant hazard or difficult management procedure. Please refer to drawing notes for potential hazards. Main contractor to plan for mitigation measures in response to hazards.

CDM Regulations require that **all** projects are to:

- **Have workers to be competent and are suitably skilled for the work they carry out;**
- **Contractors to provide appropriate supervision, instruction and information to all on site workers to provide a safe working environment;**
- **Have a written construction phase plan.**

Worcester Lloyd are appointed as 'Designer' only, unless a written appointment has been completed for the formal appointment as 'Principal Designer'

REV	DATE	DESCRIPTION		DRAW	CHK



WORCESTER LLOYD
ARCHITECTS & ENGINEERS

Derby Office: 01332 498 770
Hitchin Office: 01462 226 308

www.worcesterlloyd.co.uk



RIBA
Chartered Practice

Project / Client:


46 Heathfield Road, Hitchin

Drawing Title:

Roof Plan as Existing

Scale:	Size:	Date:	Status:
1 : 50	A1		Existing
Drawn By:	Checked By:		
RD	MW		

Drawing No:	Revision:
126 2025 002	

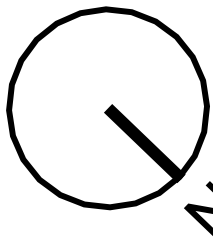

Roof Plan as Existing
1 : 50



GRAPHIC SCALE: 1:50