
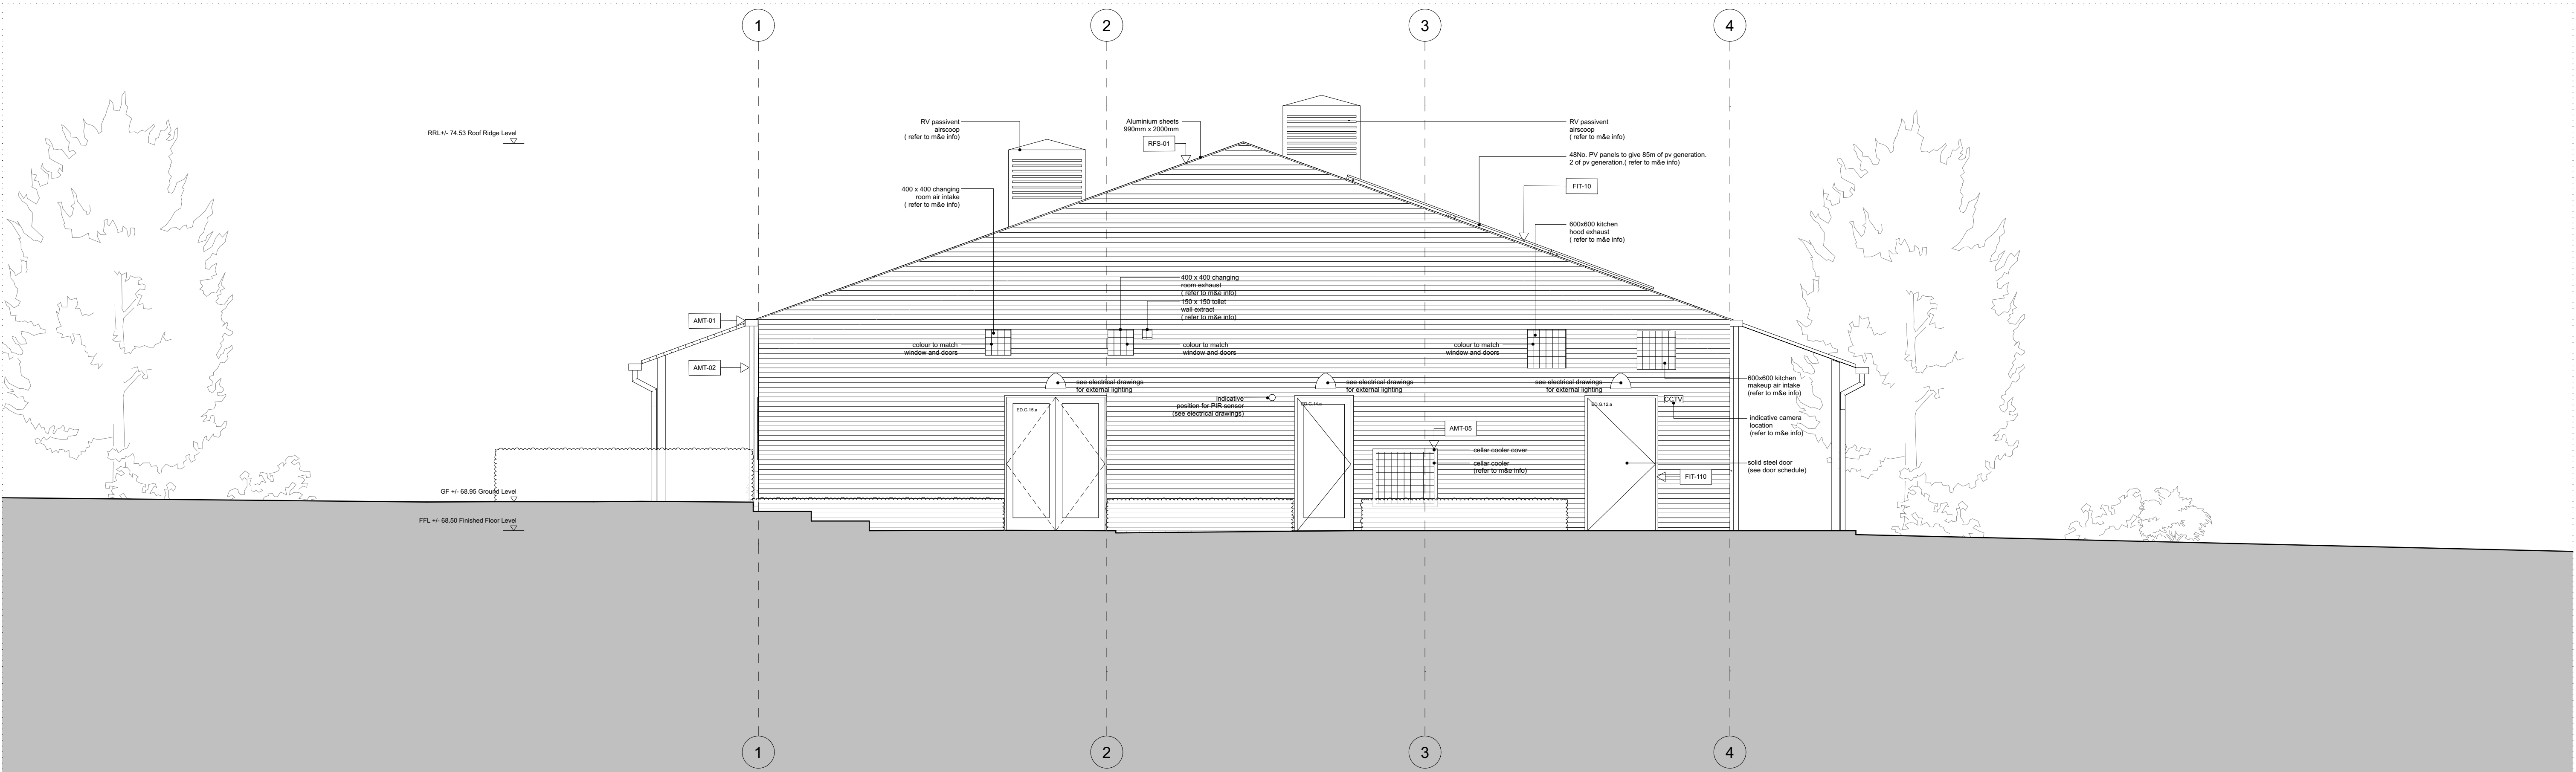


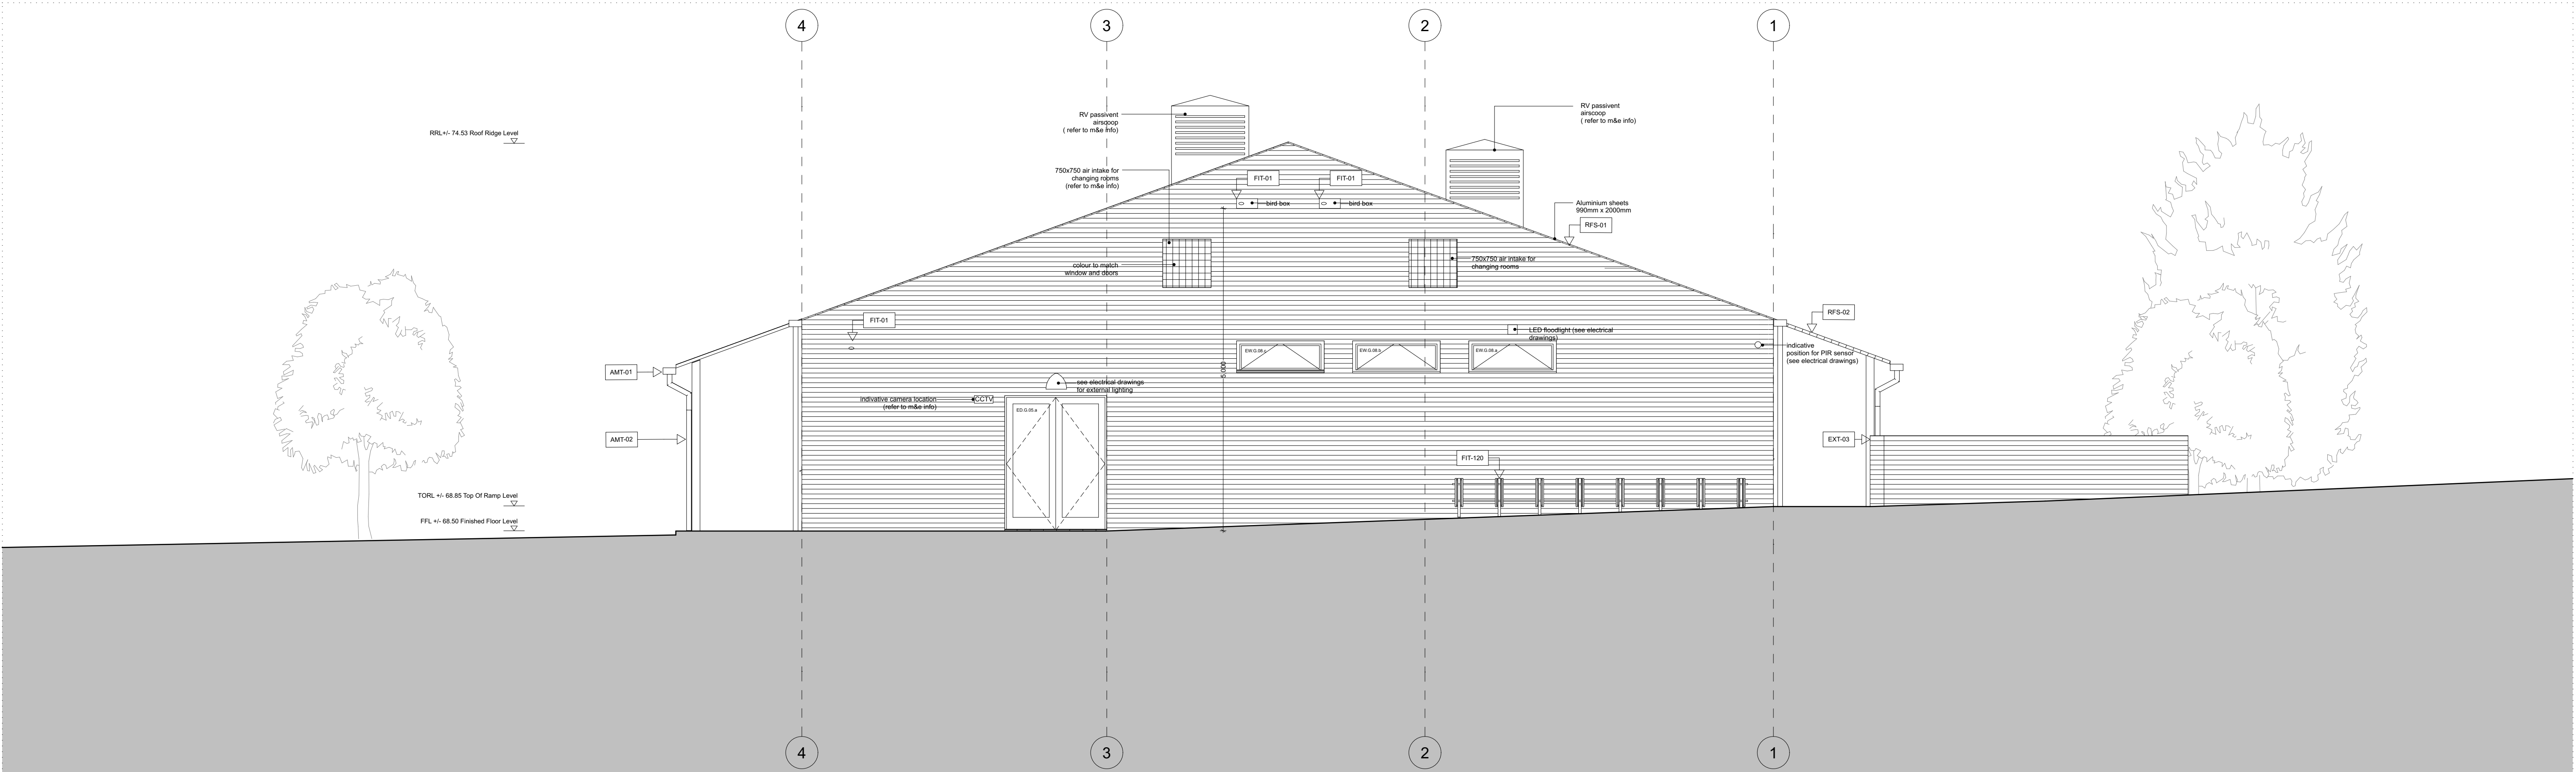

REV	DATE	DESCRIPTION	CKD	REV	DATE	DESCRIPTION	CKD
T1	27.06.2024	TECHNICAL DESIGN	KS				
T2	17.07.2024	TECHNICAL DESIGN	KS				
T3	29.07.2024	TECHNICAL DESIGN	KS				
T4	28.11.2024	SWIFT BOXES RE-POSITIONED	SK				

© Copyright Simon Knight Architects Ltd. Registered in England and Wales 13137001. Registered Address: 7 French Row, St Albans, Hertfordshire, AL3 5DU. Original drawing size A3.

Scale at 1:50
0 0.5 1 2m

Simon Knight Architects

7 French Row
St Albans,
Hertfordshire,
AL3 5DU

+44 (0) 798 426 4085

info@simonknightarchitects.com
www.simonknightarchitects.com

PIRTON PAVILION

TECHNICAL DESIGN
PROPOSED EAST ELEVATION

257-PPH_06_210

SCALE: 1:50@A1

T4

Revision