


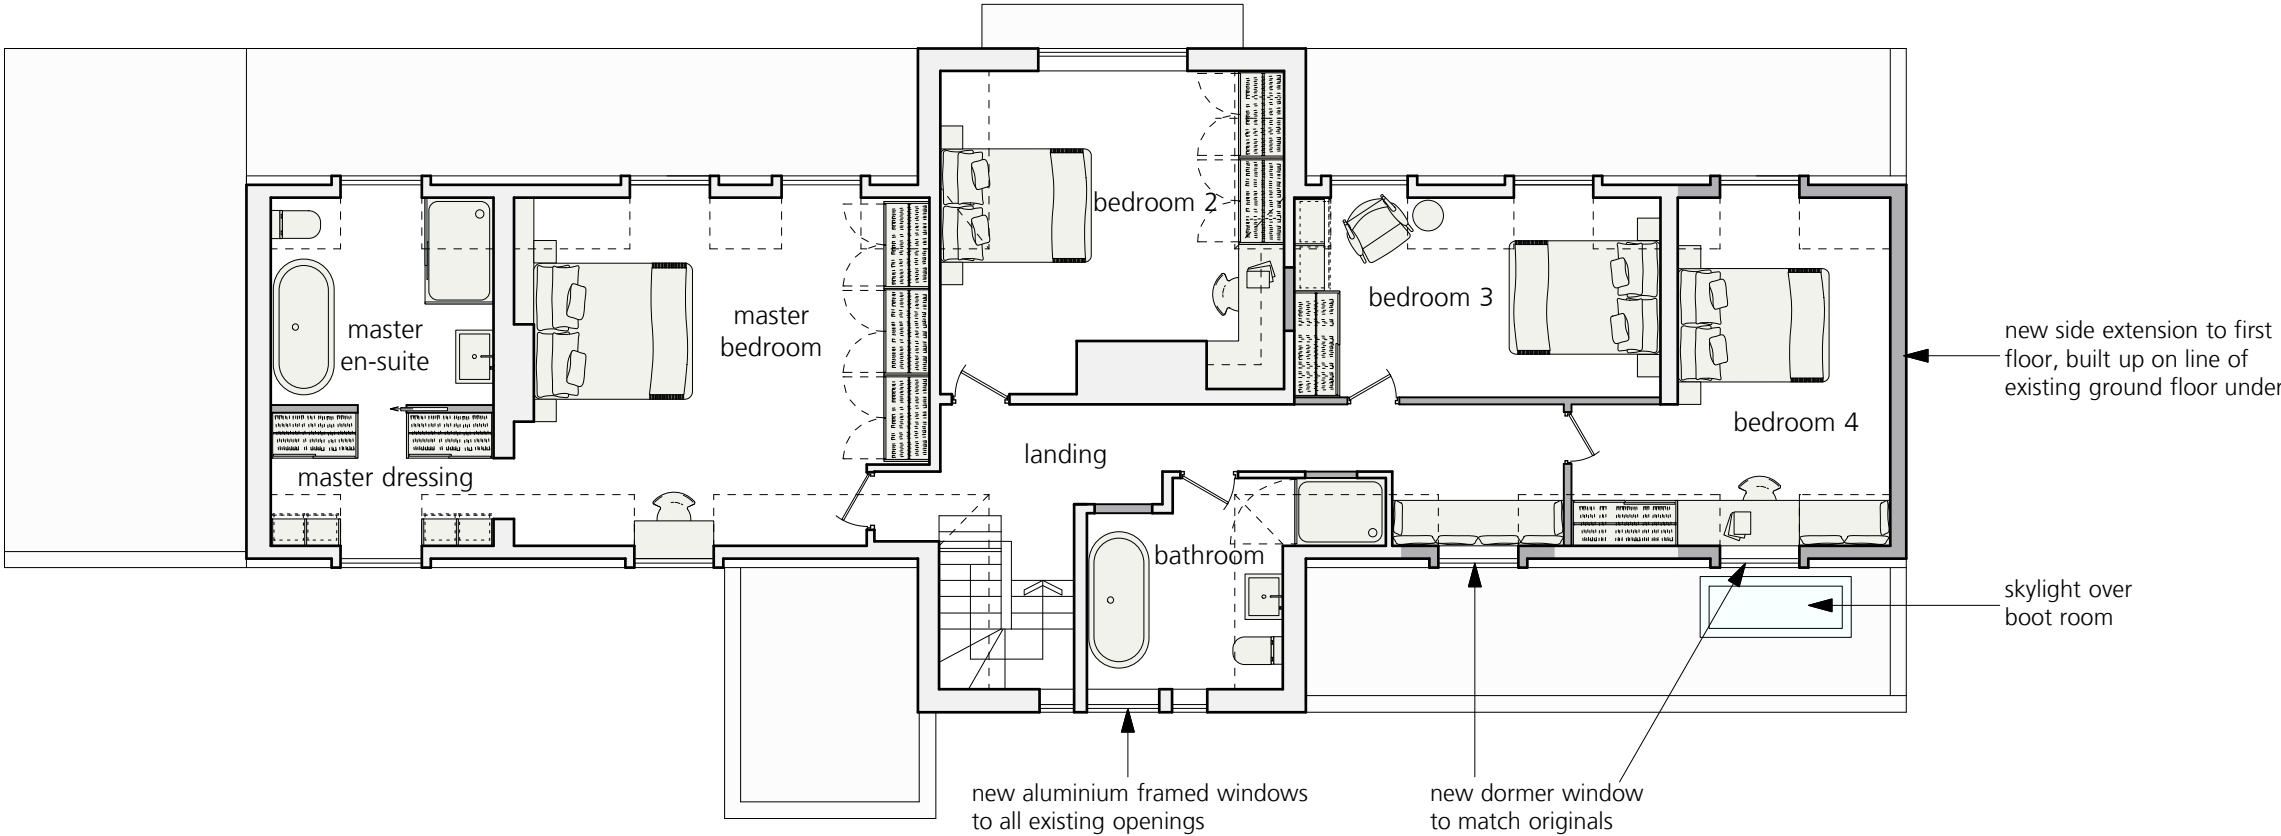

P2	Scale bar added	26.11.24
P1	Planning Submission	12.11.24
REVISION		DATE

012345m FLOOR AREA: 115m² INFORMATION CONTAINED IN THIS DRAWING IS THE SOLE COPYRIGHT OF STUDIO THOMAS AND IS NOT TO BE REPRODUCED WITHOUT THEIR PERMISSION. DO NOT SCALE. ALL DIMENSIONS TO BE CONFIRMED ON SITE	PROJECT	CLIENT	SCALE	DWG No.	studiothomas 21 Hawley Square, Margate, Kent CT9 1PQ www.studiothomas.uk 07799 263 959
	DRAWING	Phil & Claire Parry	1:100@A3	41_PL_01	
AS PROPOSED_First Floor Plan			DATE	REVISION	
			November 2024	P2	