


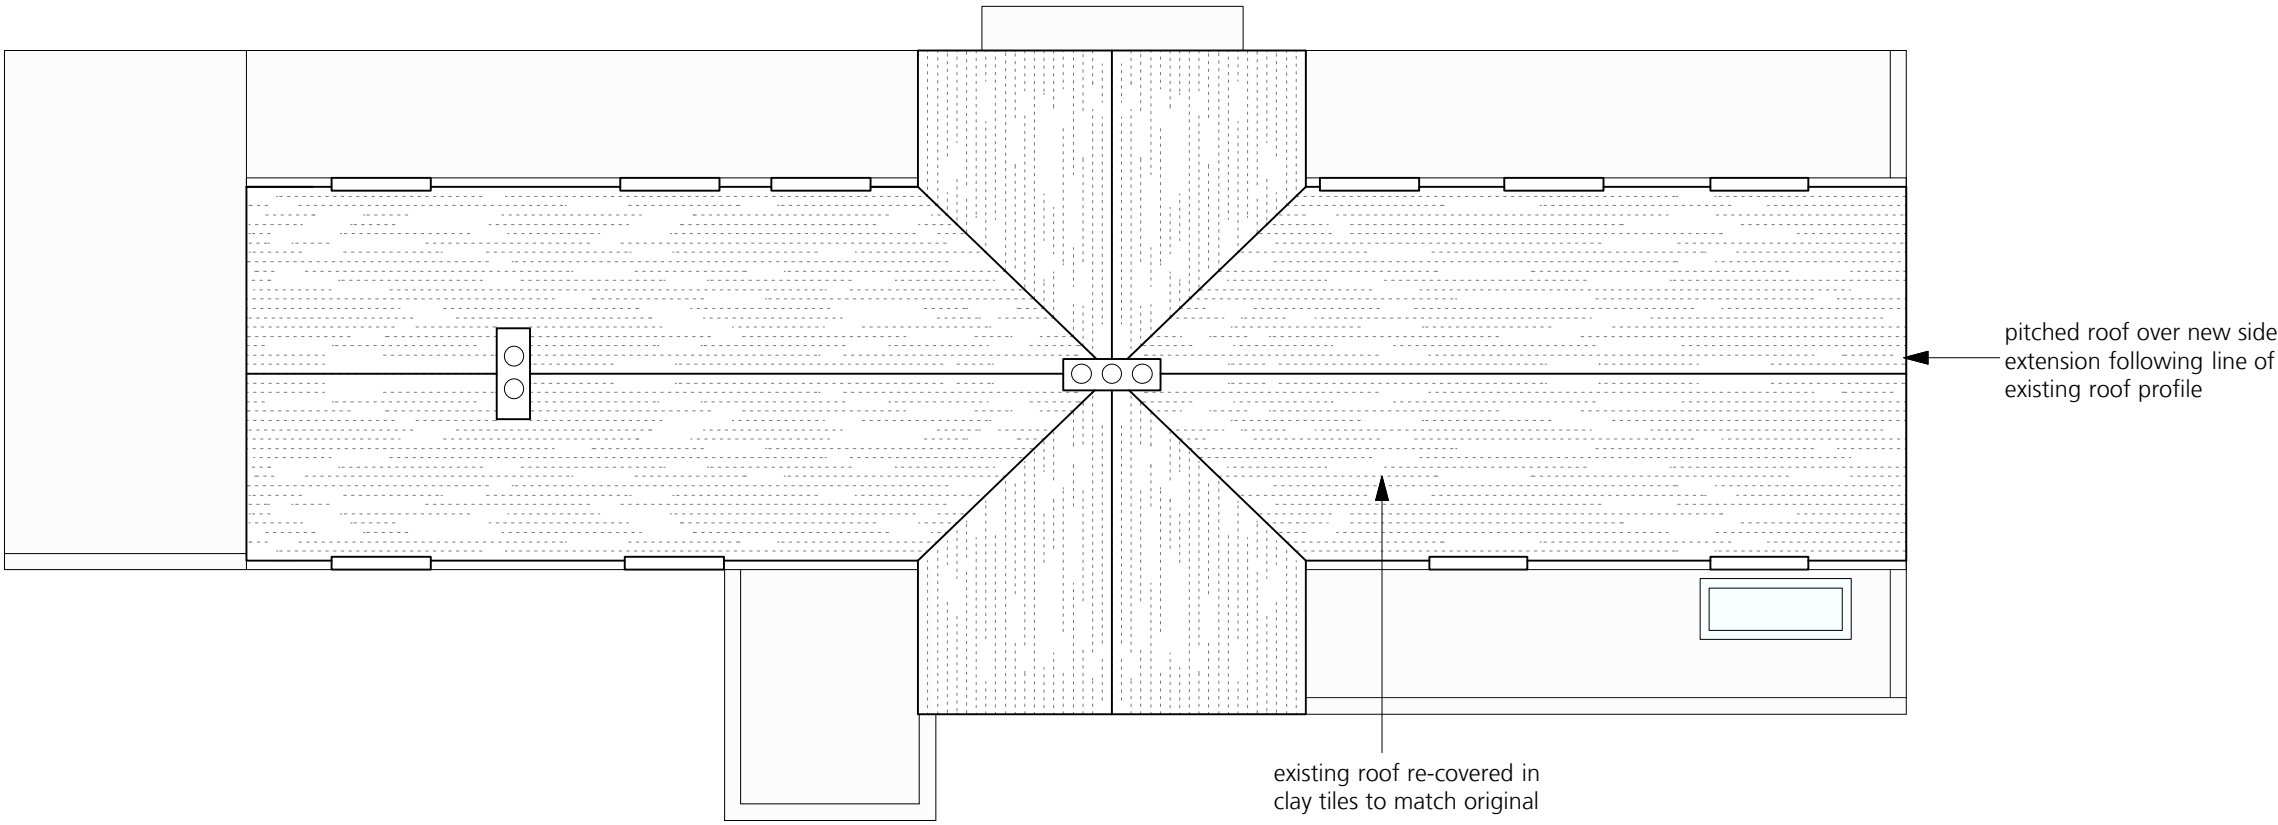

INFORMATION CONTAINED IN THIS DRAWING IS THE SOLE COPYRIGHT OF STUDIO THOMAS AND IS NOT TO BE REPRODUCED WITHOUT THEIR PERMISSION. DO NOT SCALE. ALL DIMENSIONS TO BE CONFIRMED ON SITE

PROJECT
Mansard, Newlands Close West, Hitchin, Hertfordshire SG4 9BA

DRAWING
AS PROPOSED_Roof Plan

CLIENT
Phil & Claire Parry

SCALE
1:100@A3

DATE
November 2024

DWG No.
41_PL_02

REVISION
P2

P2	Scale bar added	26.11.24
P1	Planning Submission	12.11.24
REVISION		DATE

studiothomas
21 Hawley Square, Margate, Kent CT9 1PQ
www.studiothomas.uk 07799 263 959