


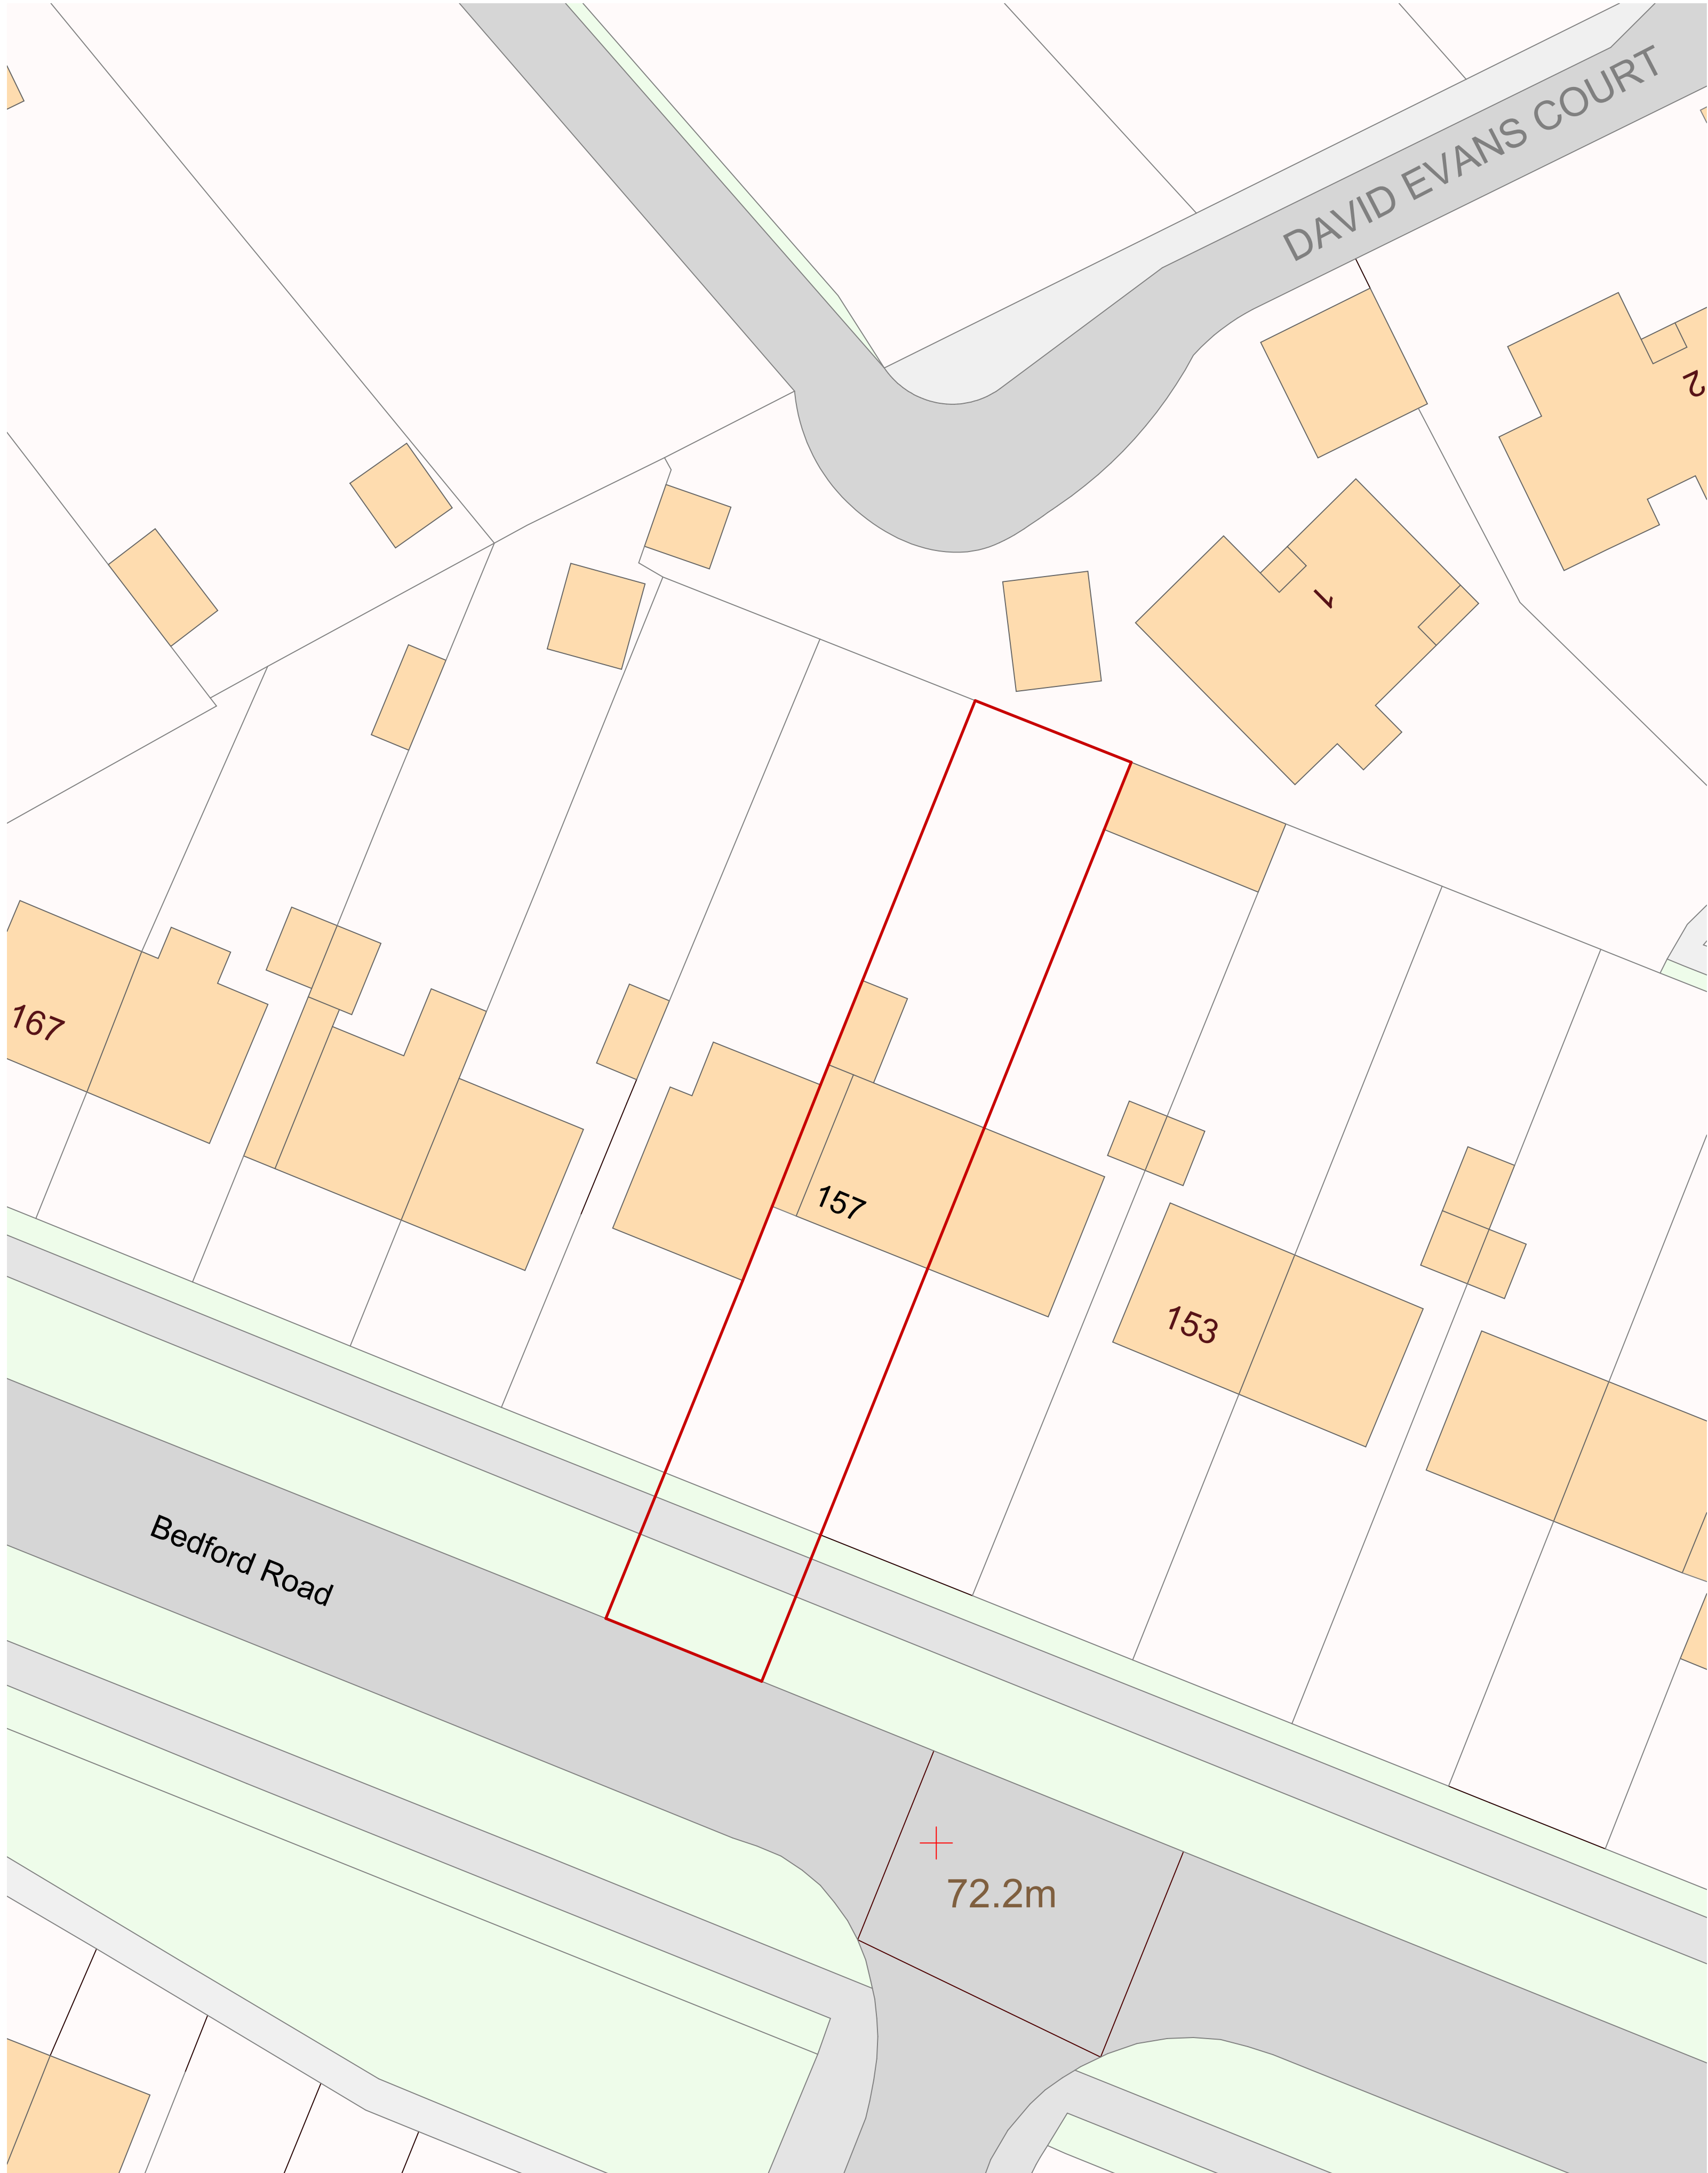


1 Planning - Location Plan

1 : 1250



2 Planning - Site Plan

1 : 200

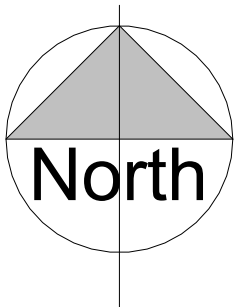

0 10 20 30 40 50 100
Scale 1:1250 m

0 2 4 6 8 10 20
Scale 1:200 m

Use figured dimensions only. All dimensions to be checked on site.
Any discrepancies to be reported immediately.
Unauthorized use or distribution is prohibited.

This drawing is the copyright of AARDesigns and must not be copied, altered
or reproduced in any form without written consent.
It is issued for the sole use of the named client and for the purpose stated.

Notes:

Revisions

Rev	Description	By	Date
-	Planning app.	AR	11/03/26

Purpose

Planning

Client:

-

Project:

Dropped kerb and driveway alteration

Project Address:

157 Bedford Rd,
Letchworth Garden City
SG6 4DY

Title:

Location and Site Plans

Scale: As indicated Date: 11/03/26

Drawn: AR Checked: -

Drawing Number:

26001_19

Rev:

-



AAR Designs
17 St Andrews St. North
Bury St Edmunds

T: +44 (0)20 7199 0900

W: www.AARDesigns.com