



PROPOSED ELEVATION


MR & MRS FOSTER
12, DENTS CLOSE
LEITCHWORTH GARDEN CITY.

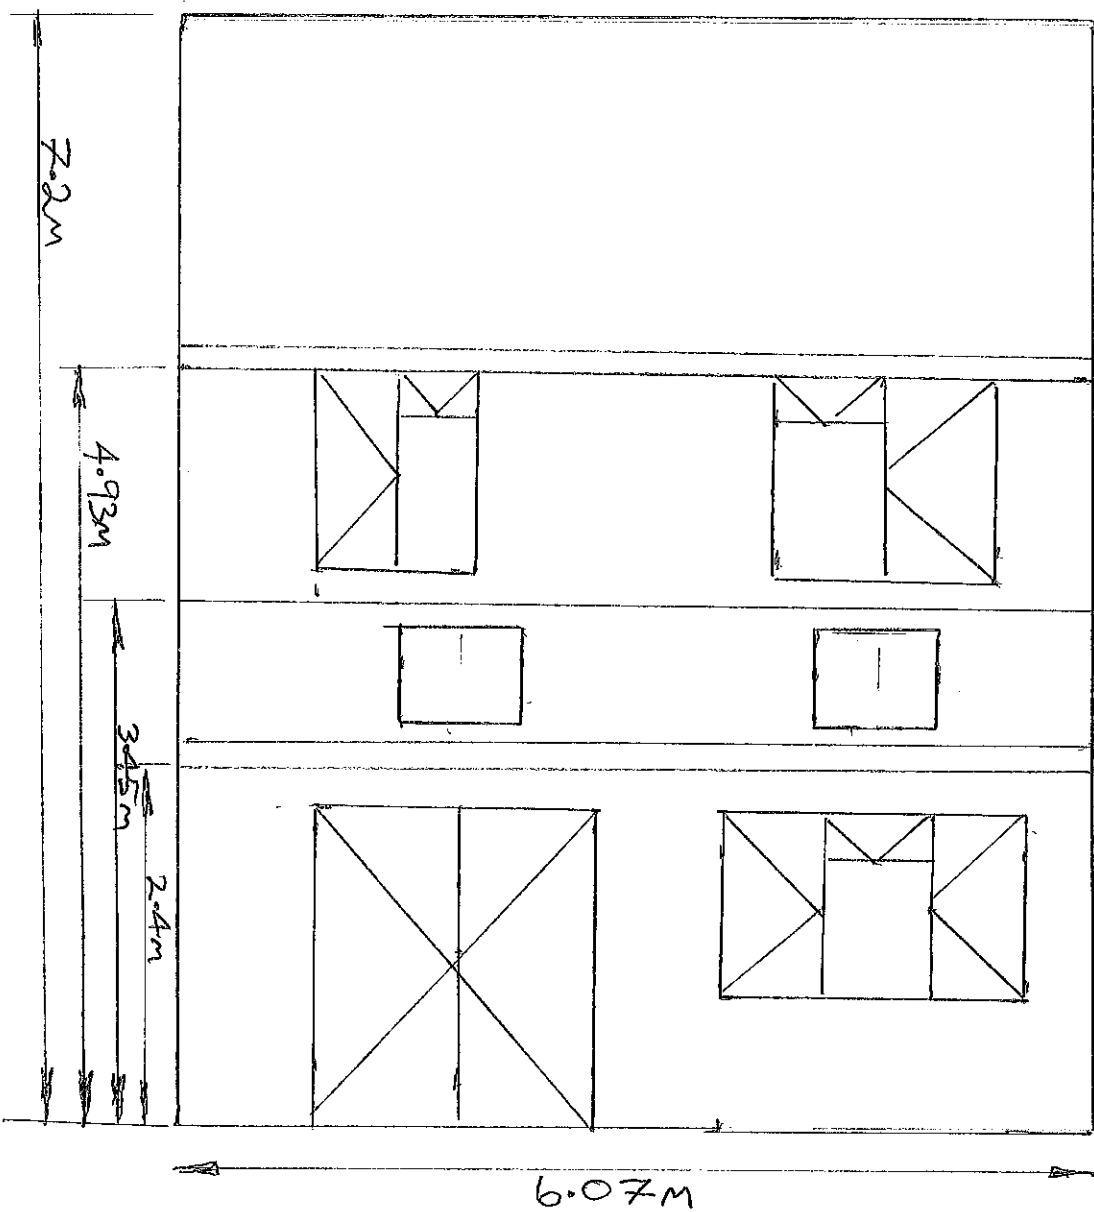

REAR ELEVATION

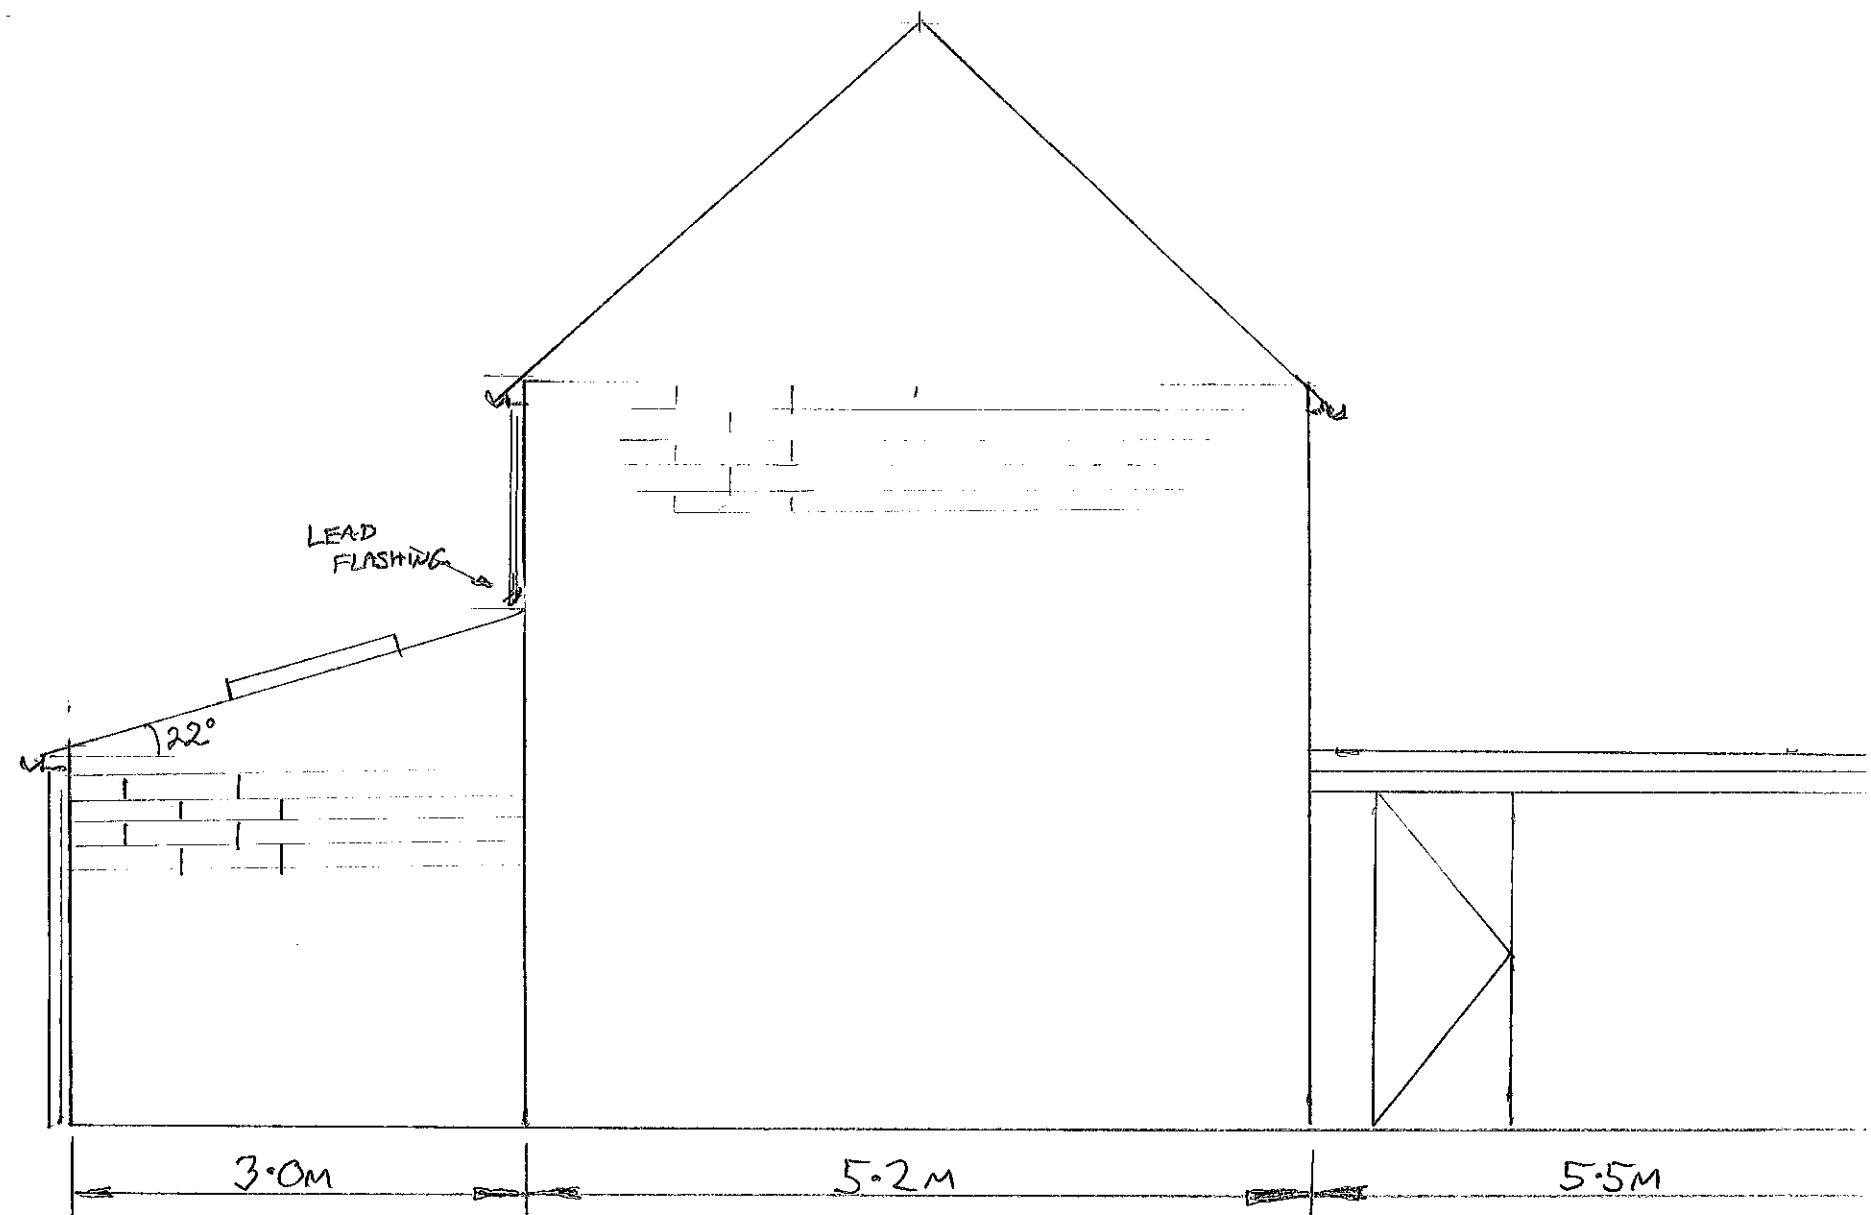

SIDE ELEVATION

 

SCALE 1:50