



DO NOT SCALE FROM THIS DRAWING - STATED DIMENSIONS REFER.
CONTRACTORS SHALL BE RESPONSIBLE FOR THE CHECKING OF ALL
STATED DIMENSIONS, WITH ANY ANOMALIES BEING IDENTIFIED TO
THE ORIGINATOR PRIOR TO ANY CONSTRUCTION OR FABRICATION
WORKS COMMENCING.

PLANNING


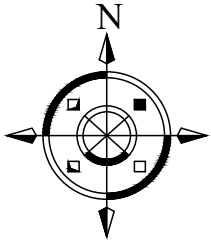


01 EXISTING SITE LOCATION PLAN
P197427100 1:1250@A3

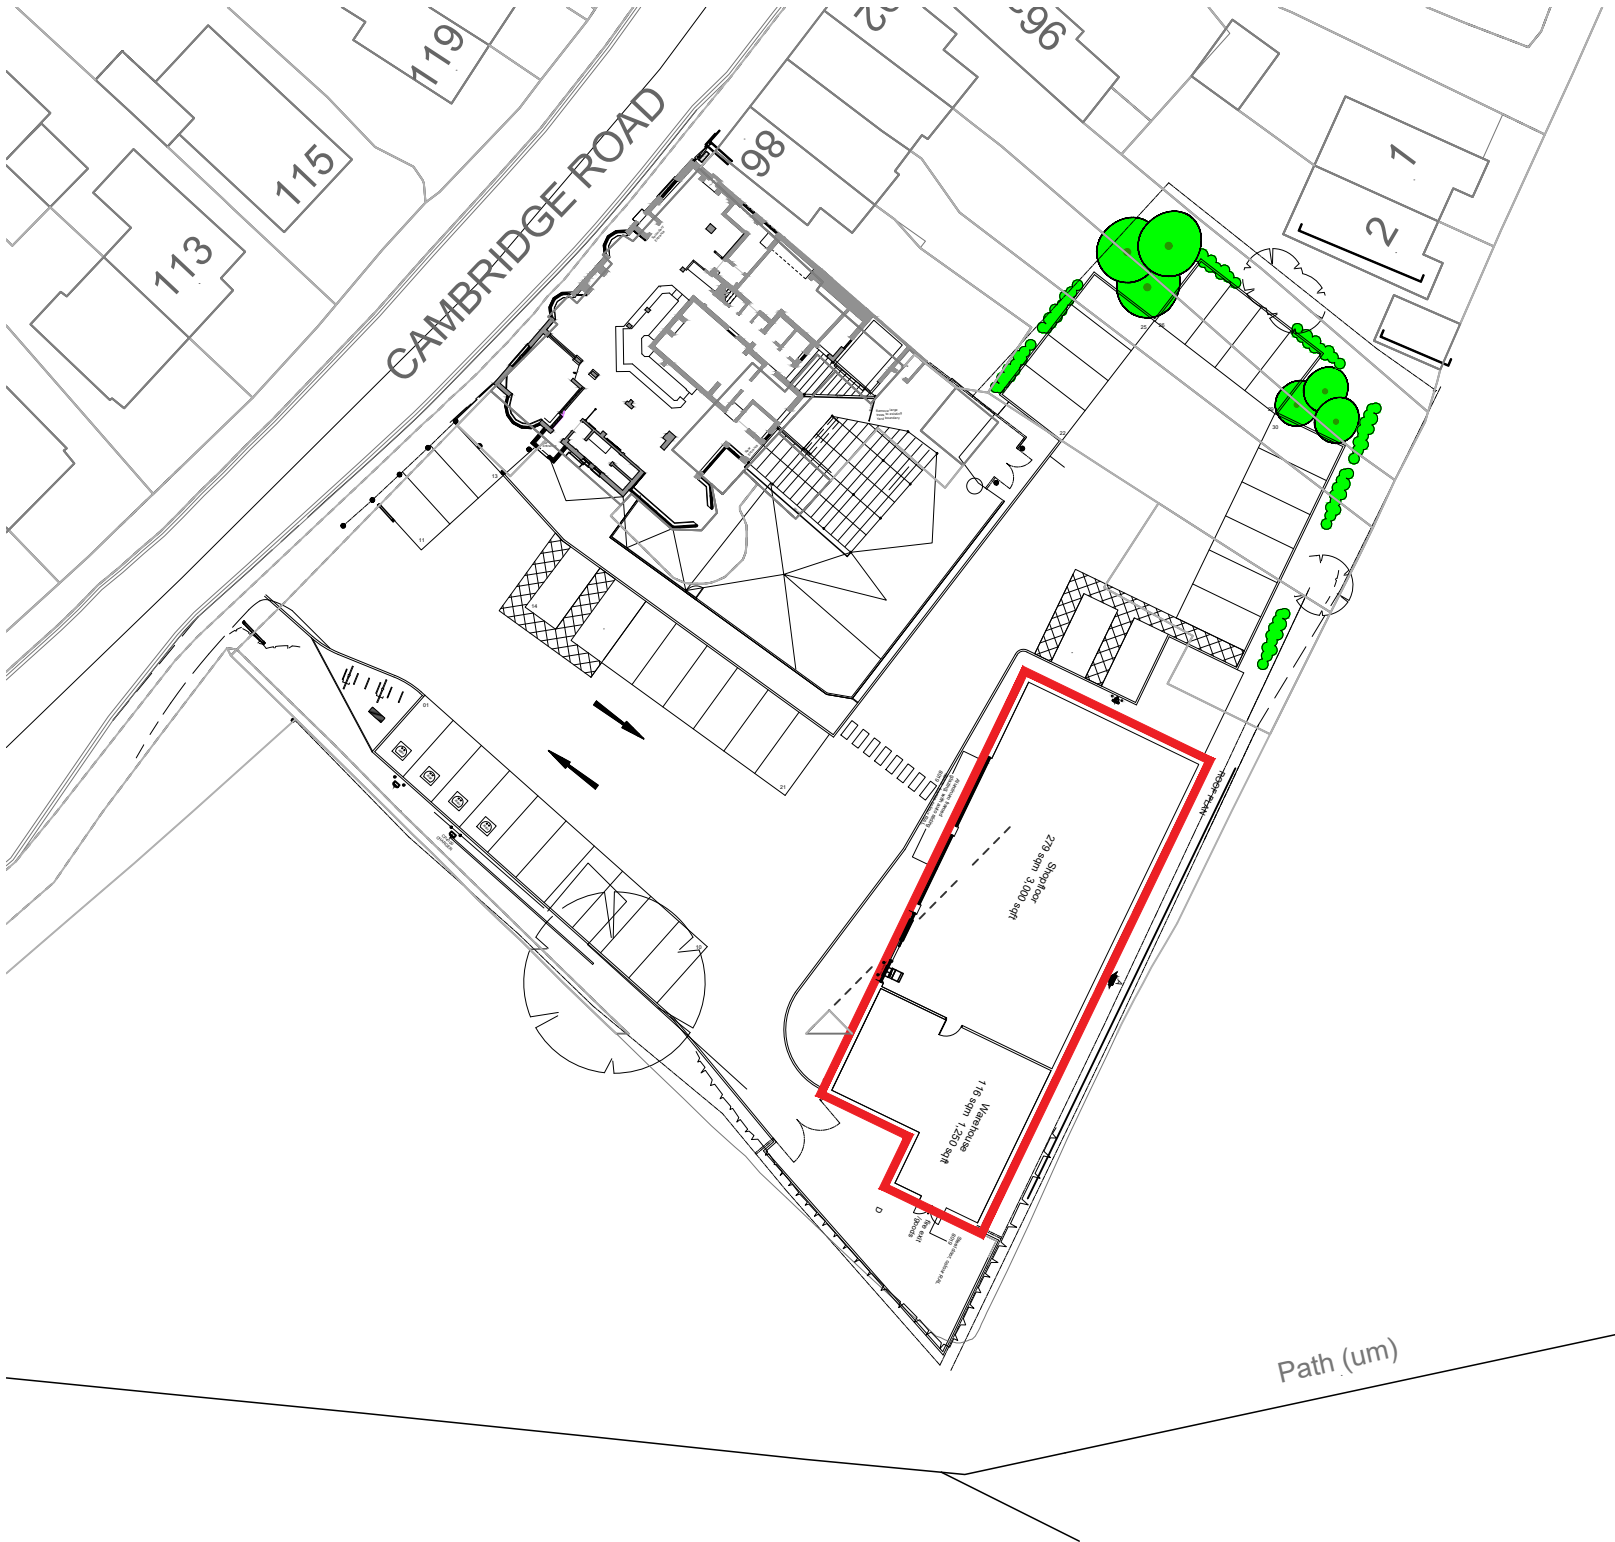

02 EXISTING SITE PLAN
P197427100 1:500@A3

DEMISE LINE
SITE AREA: 449 Sqm

  

A	10.04.25	Amended to Comments	JN
--	07.04.25	First issue	JN
Revision	Date	Description	Drawn
architects project managers cost consultants 2nd Floor 13 Swan Yard London W1 1SD tel: 0203 637 8980 jlal			
Status	PLANNING		
Client	Sainsbury's		
Project Title	SAINSBURY'S LOCAL THE ANCHOR, 84 CAMBRIDGE RD HITCHIN, SG4 0JH		
Drawing Title	SITE LOCATION PLAN SITE REF: 90589		
Project Number	P-90589	Drawing Number	101
Revision	A		
Drawn	JN	Checked	VA
Scale	AS SHOWN@A3	Date	07.04.25
JLA Architects is a trading name of Company Ref: OC315606 registered in England and Wales Registered Office: Euro House, 1284 High Road, London, N10 3PZ. Any reproduction of all or any part of this drawing without formal consent of the copyright owner, Company Ref: OC315606, is prohibited. The content of this drawing is the property of the Company Ref: OC315606.			