


62 Green Drift

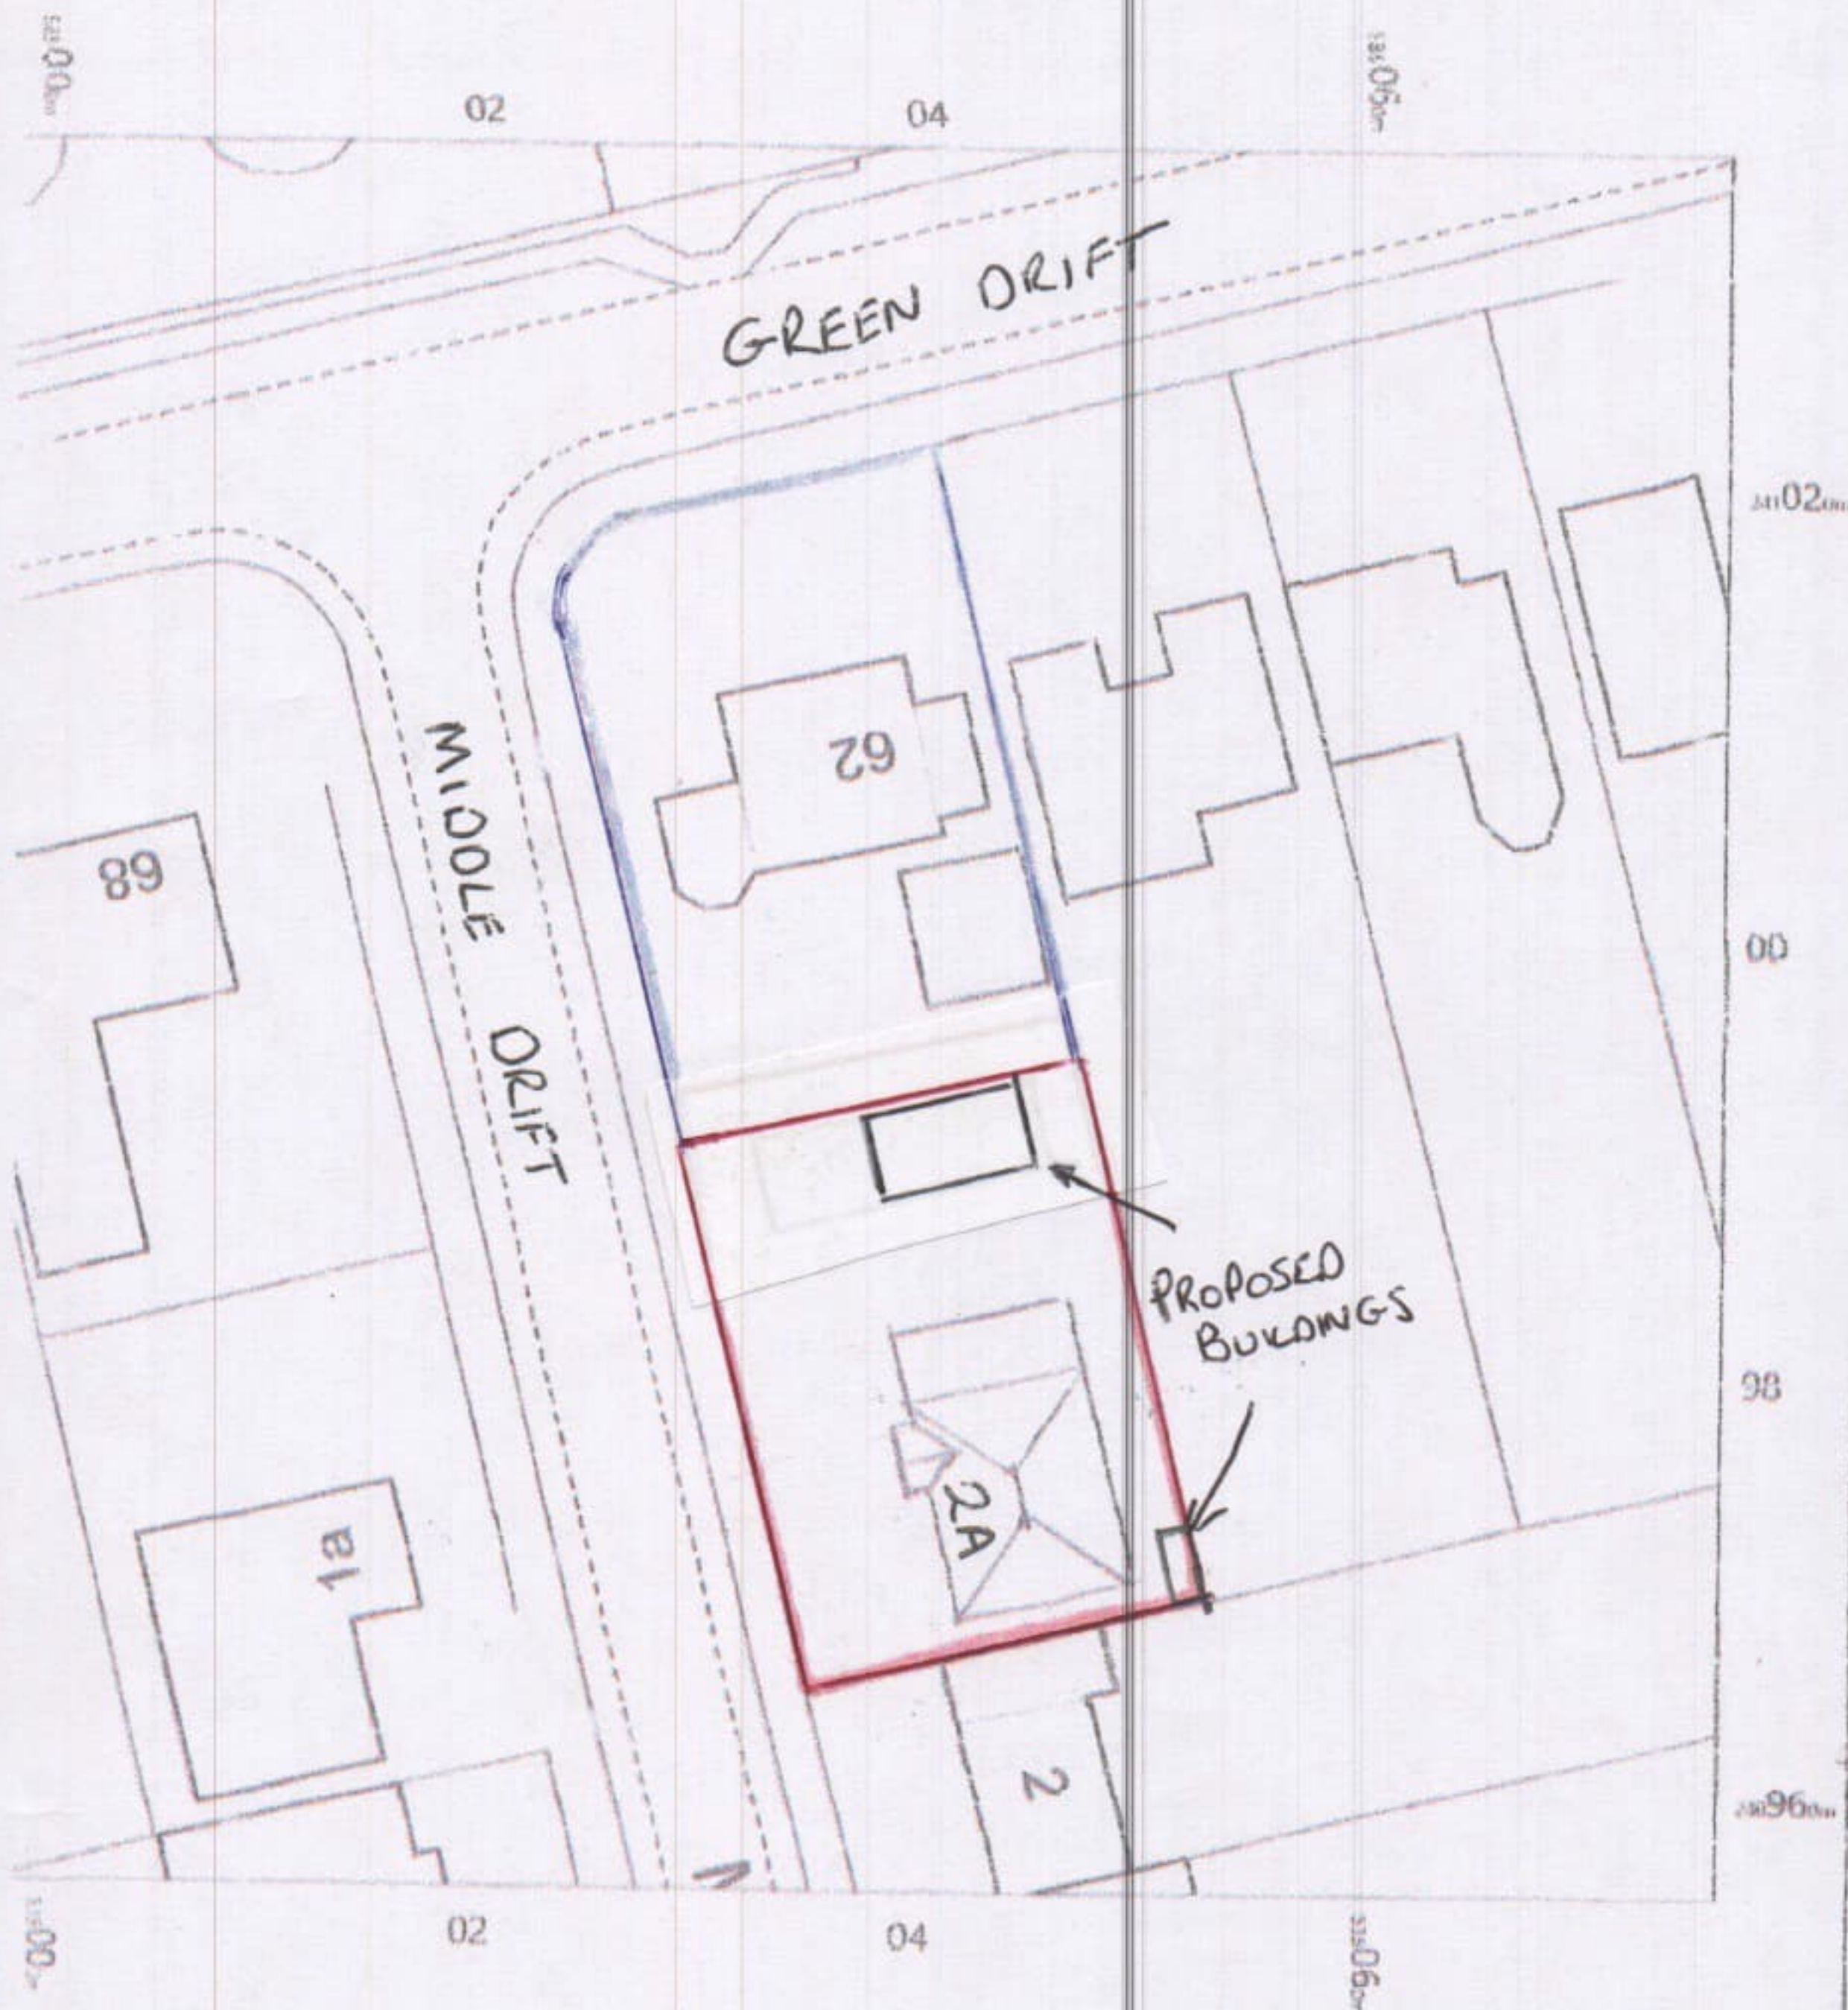

RICHARD LEWIS

PROJECT:
2A MIDDLE DRIFT
ROYSTON S68 SBU
TITLE: SITE PLAN

DWG NO: PL/103/01
DATE: 19.08.2024

Os MasterMap 1:250/2500/10000 scale
Thursday, March 4, 2021, ID: BLT-00943620
www.planningapplicationmaps.co.uk

1:500 scale print at A4, Centre: 535036 E, 240996 N

©Crown Copyright Ordnance Survey. Licence no. 100051661

