


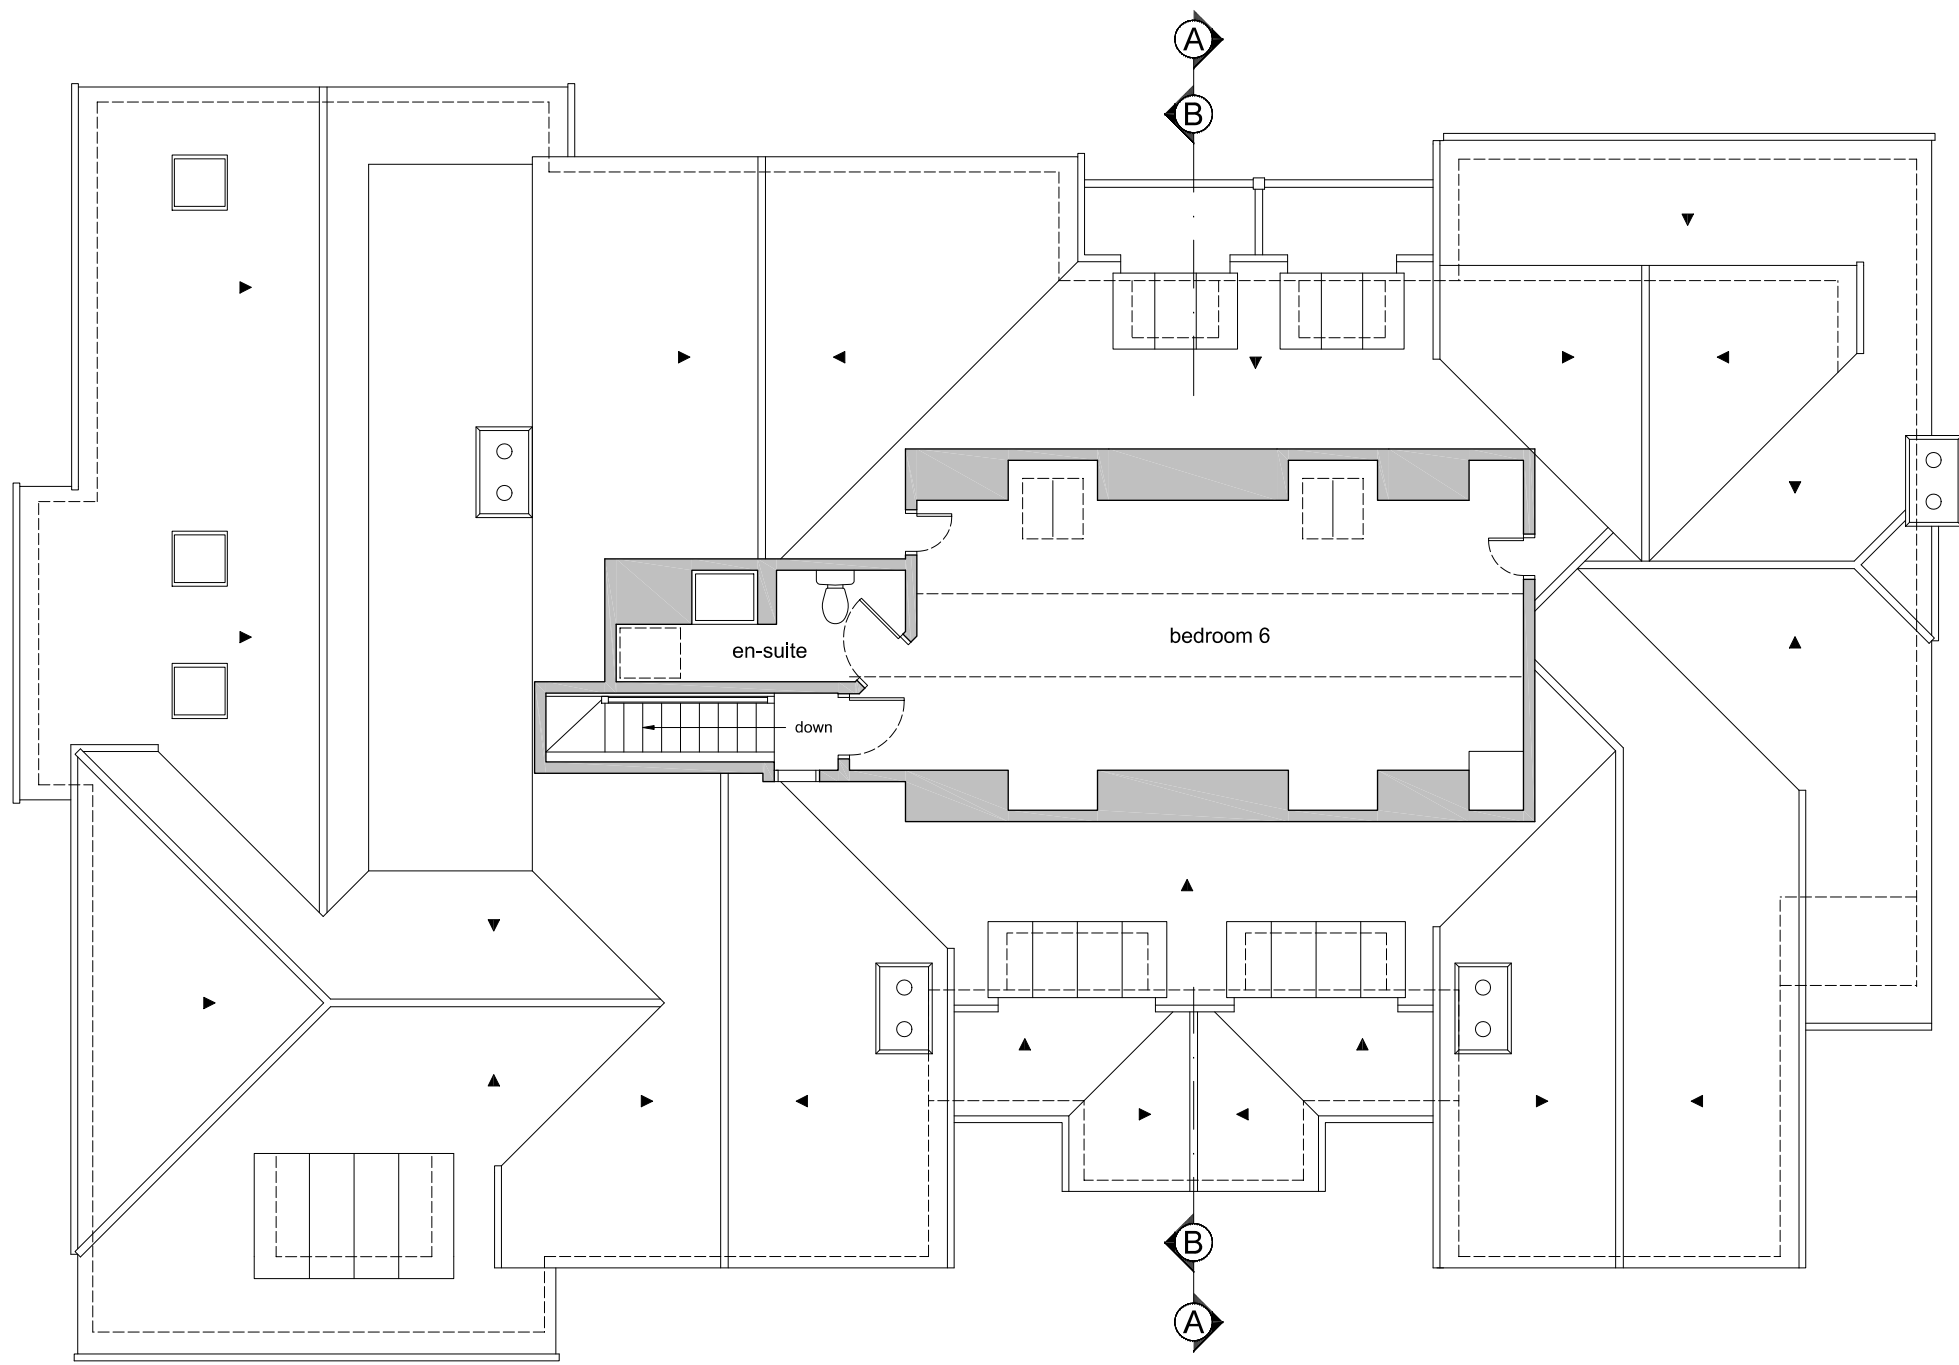


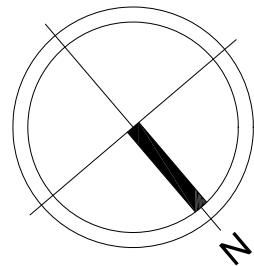


SECOND FLOOR PLAN (as proposed)

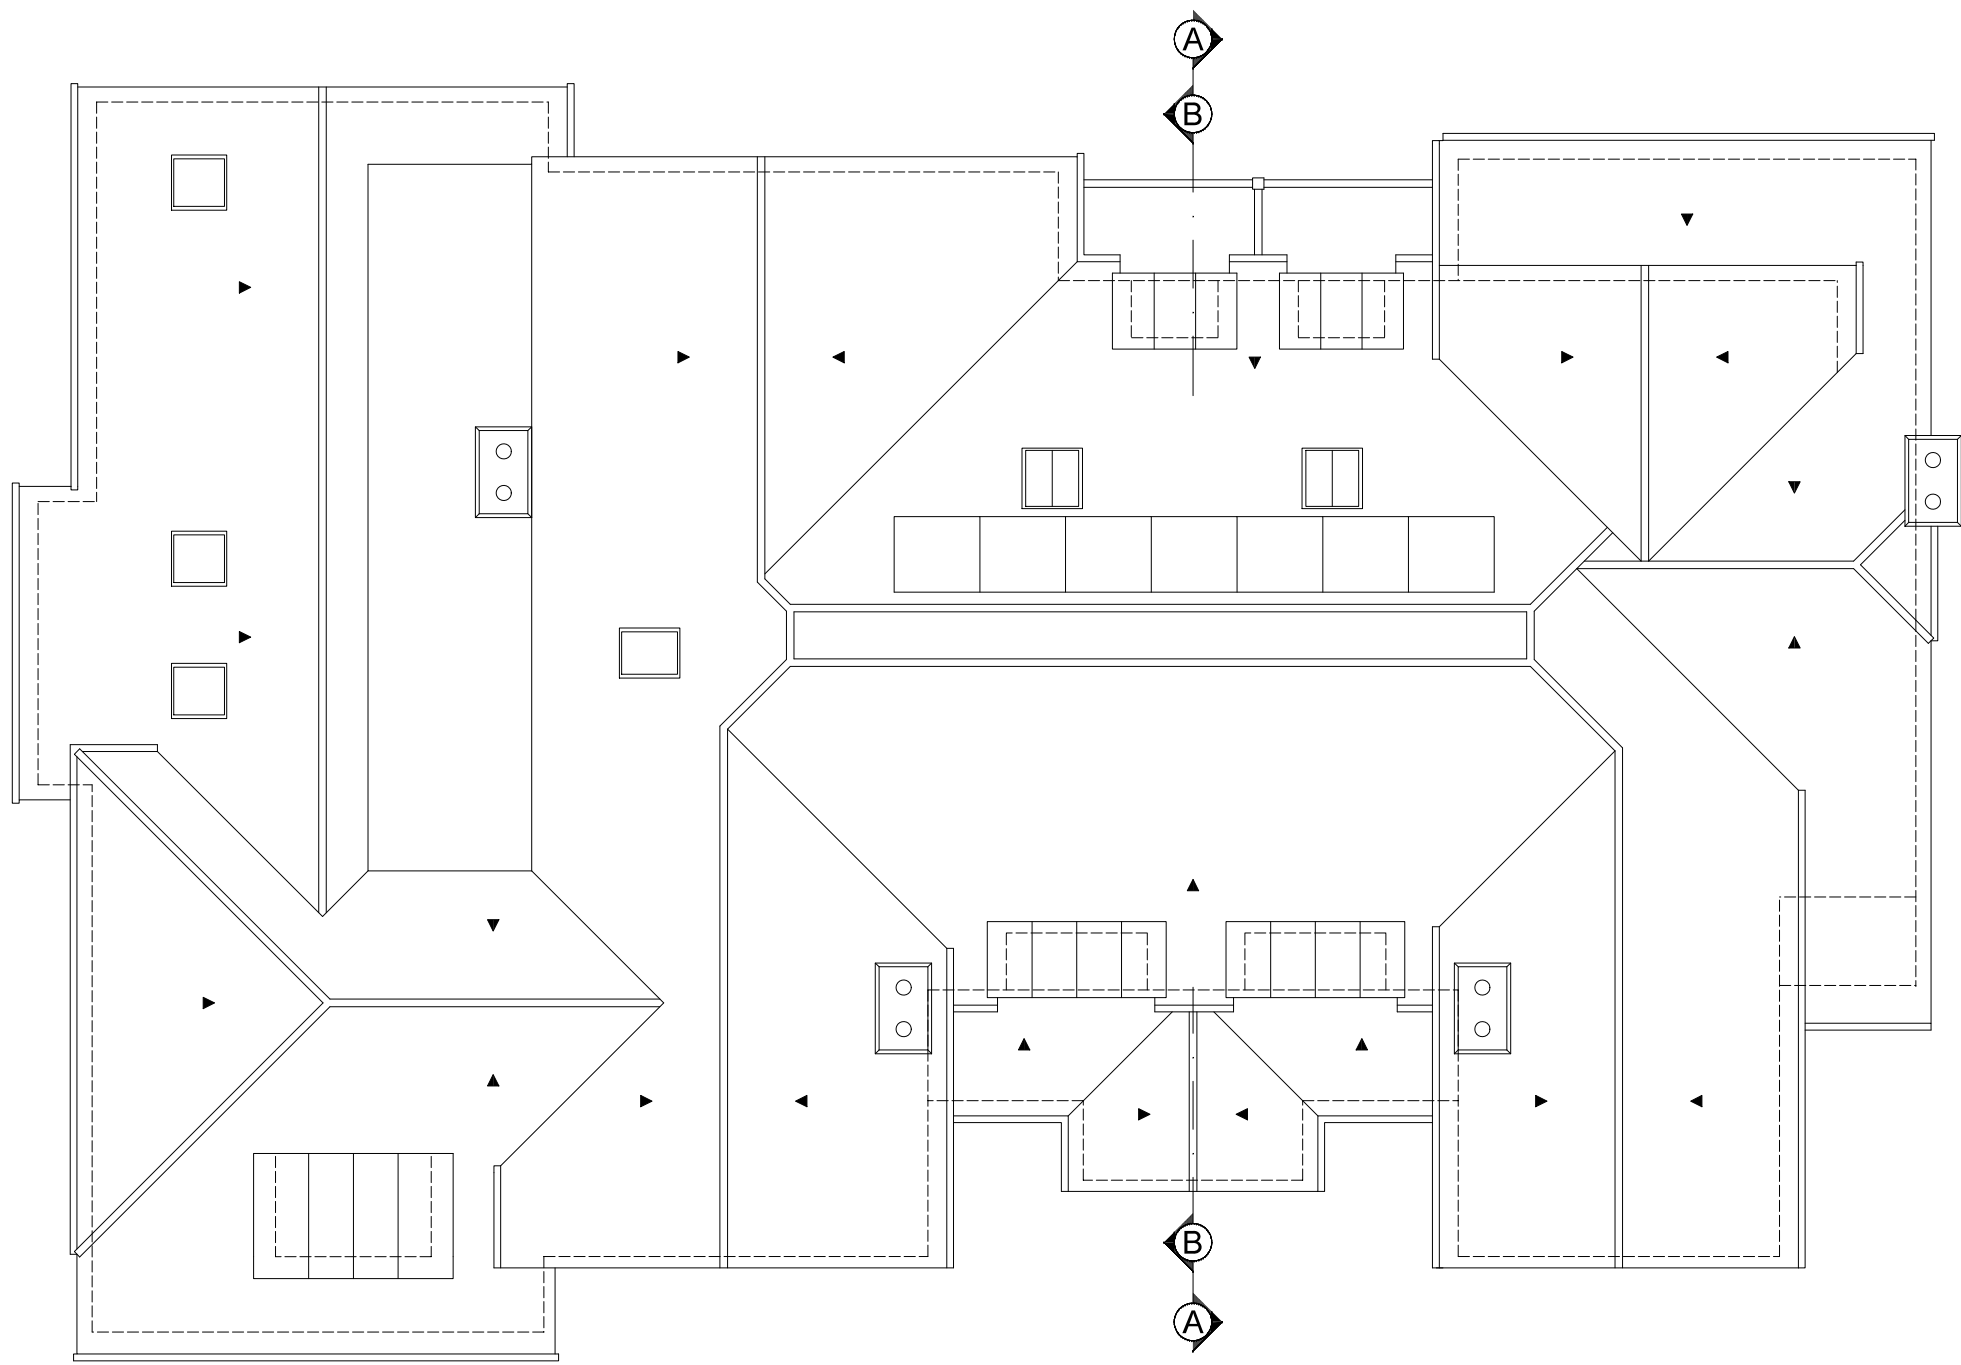

ROOF PLAN (as proposed)

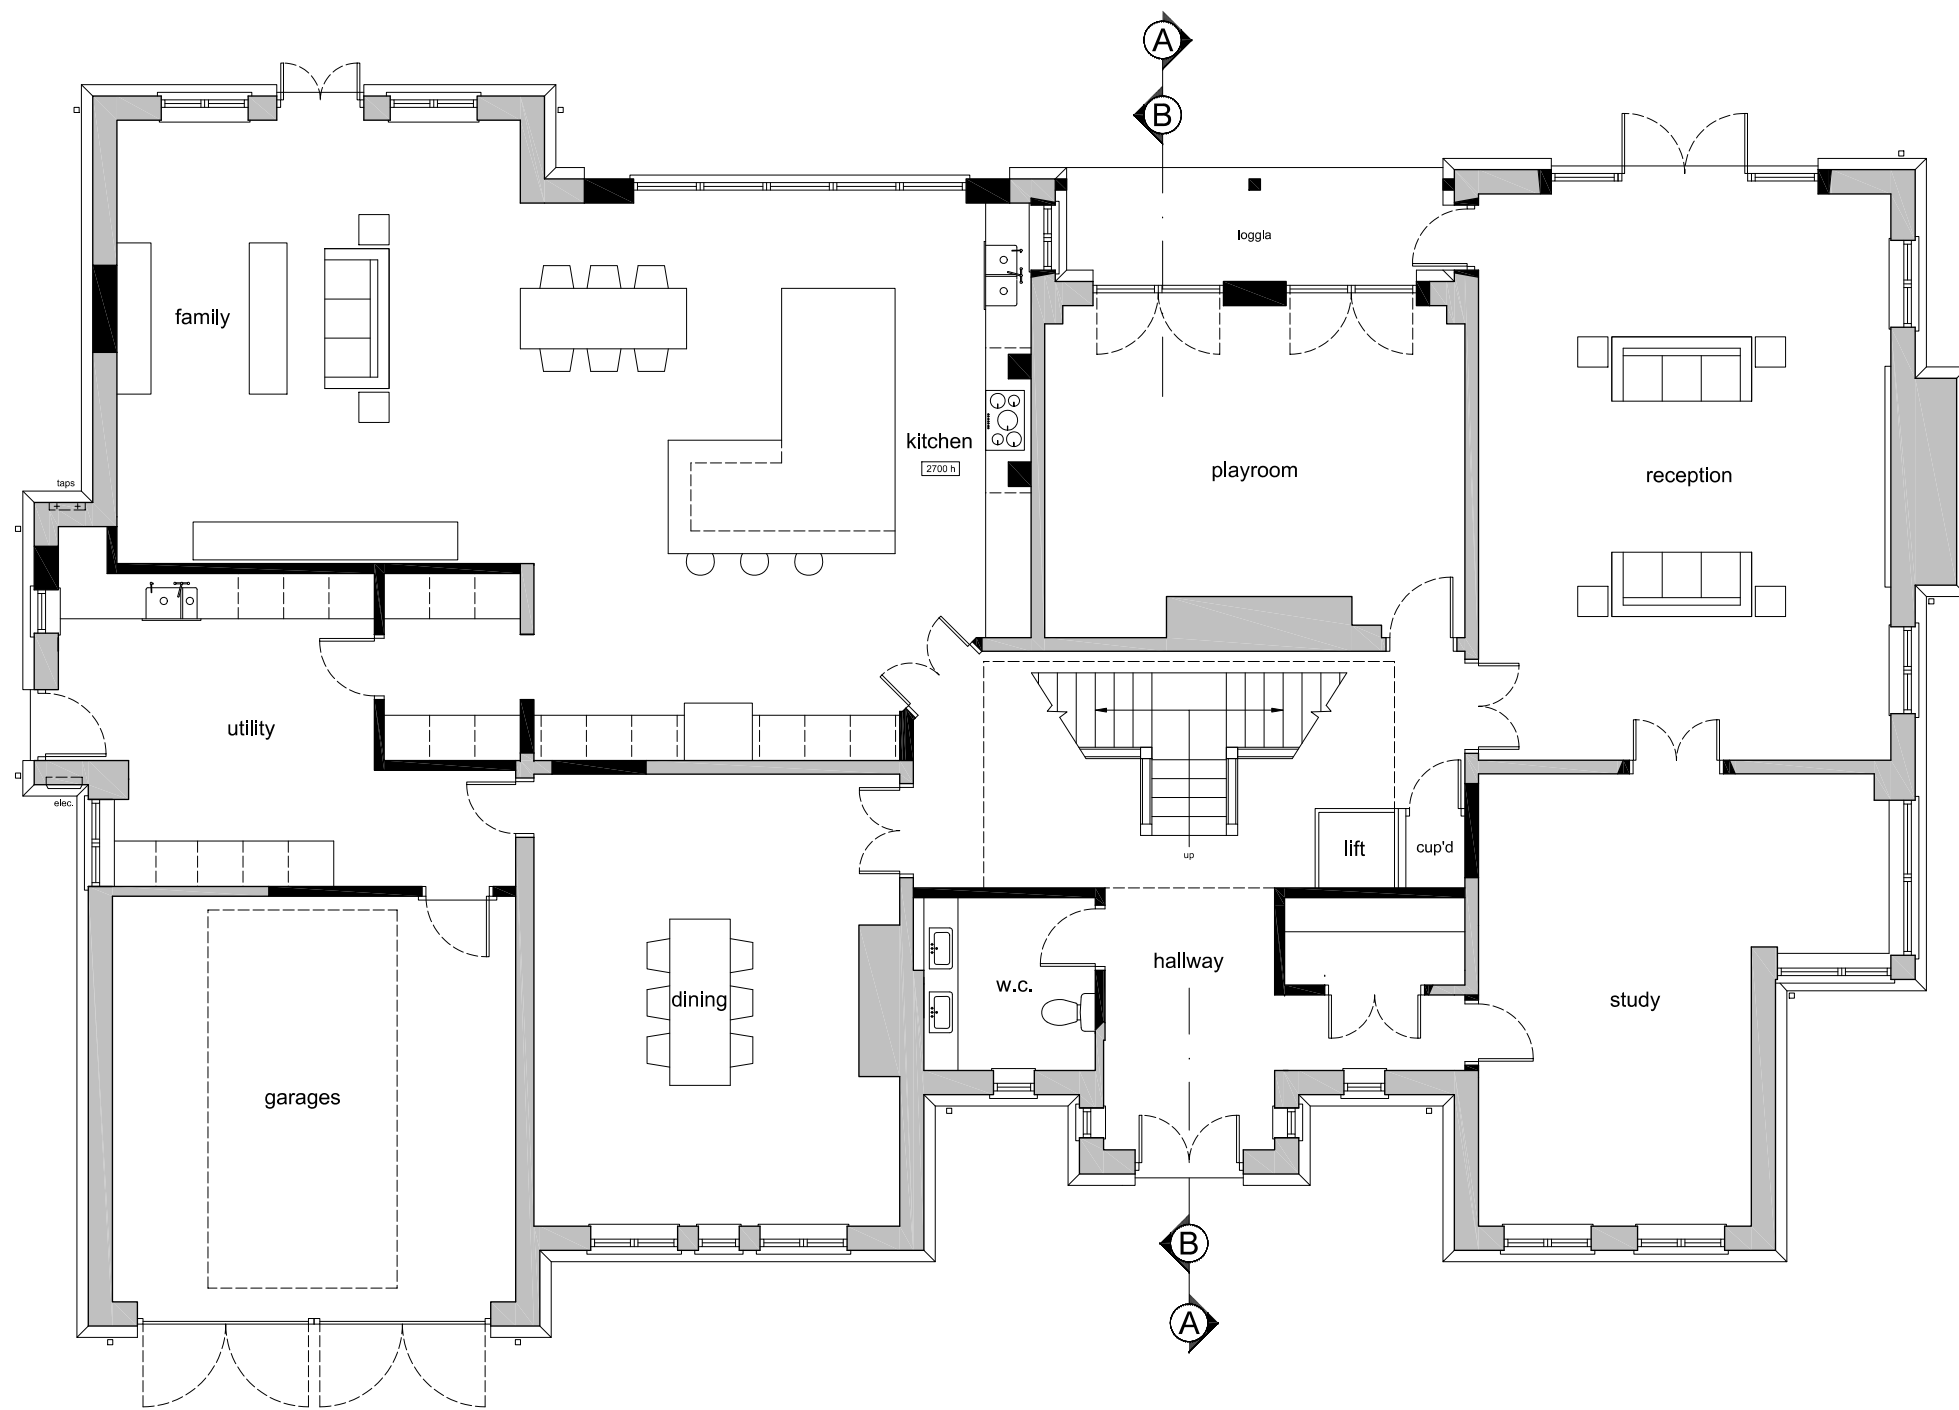

GROUND FLOOR PLAN (as proposed)

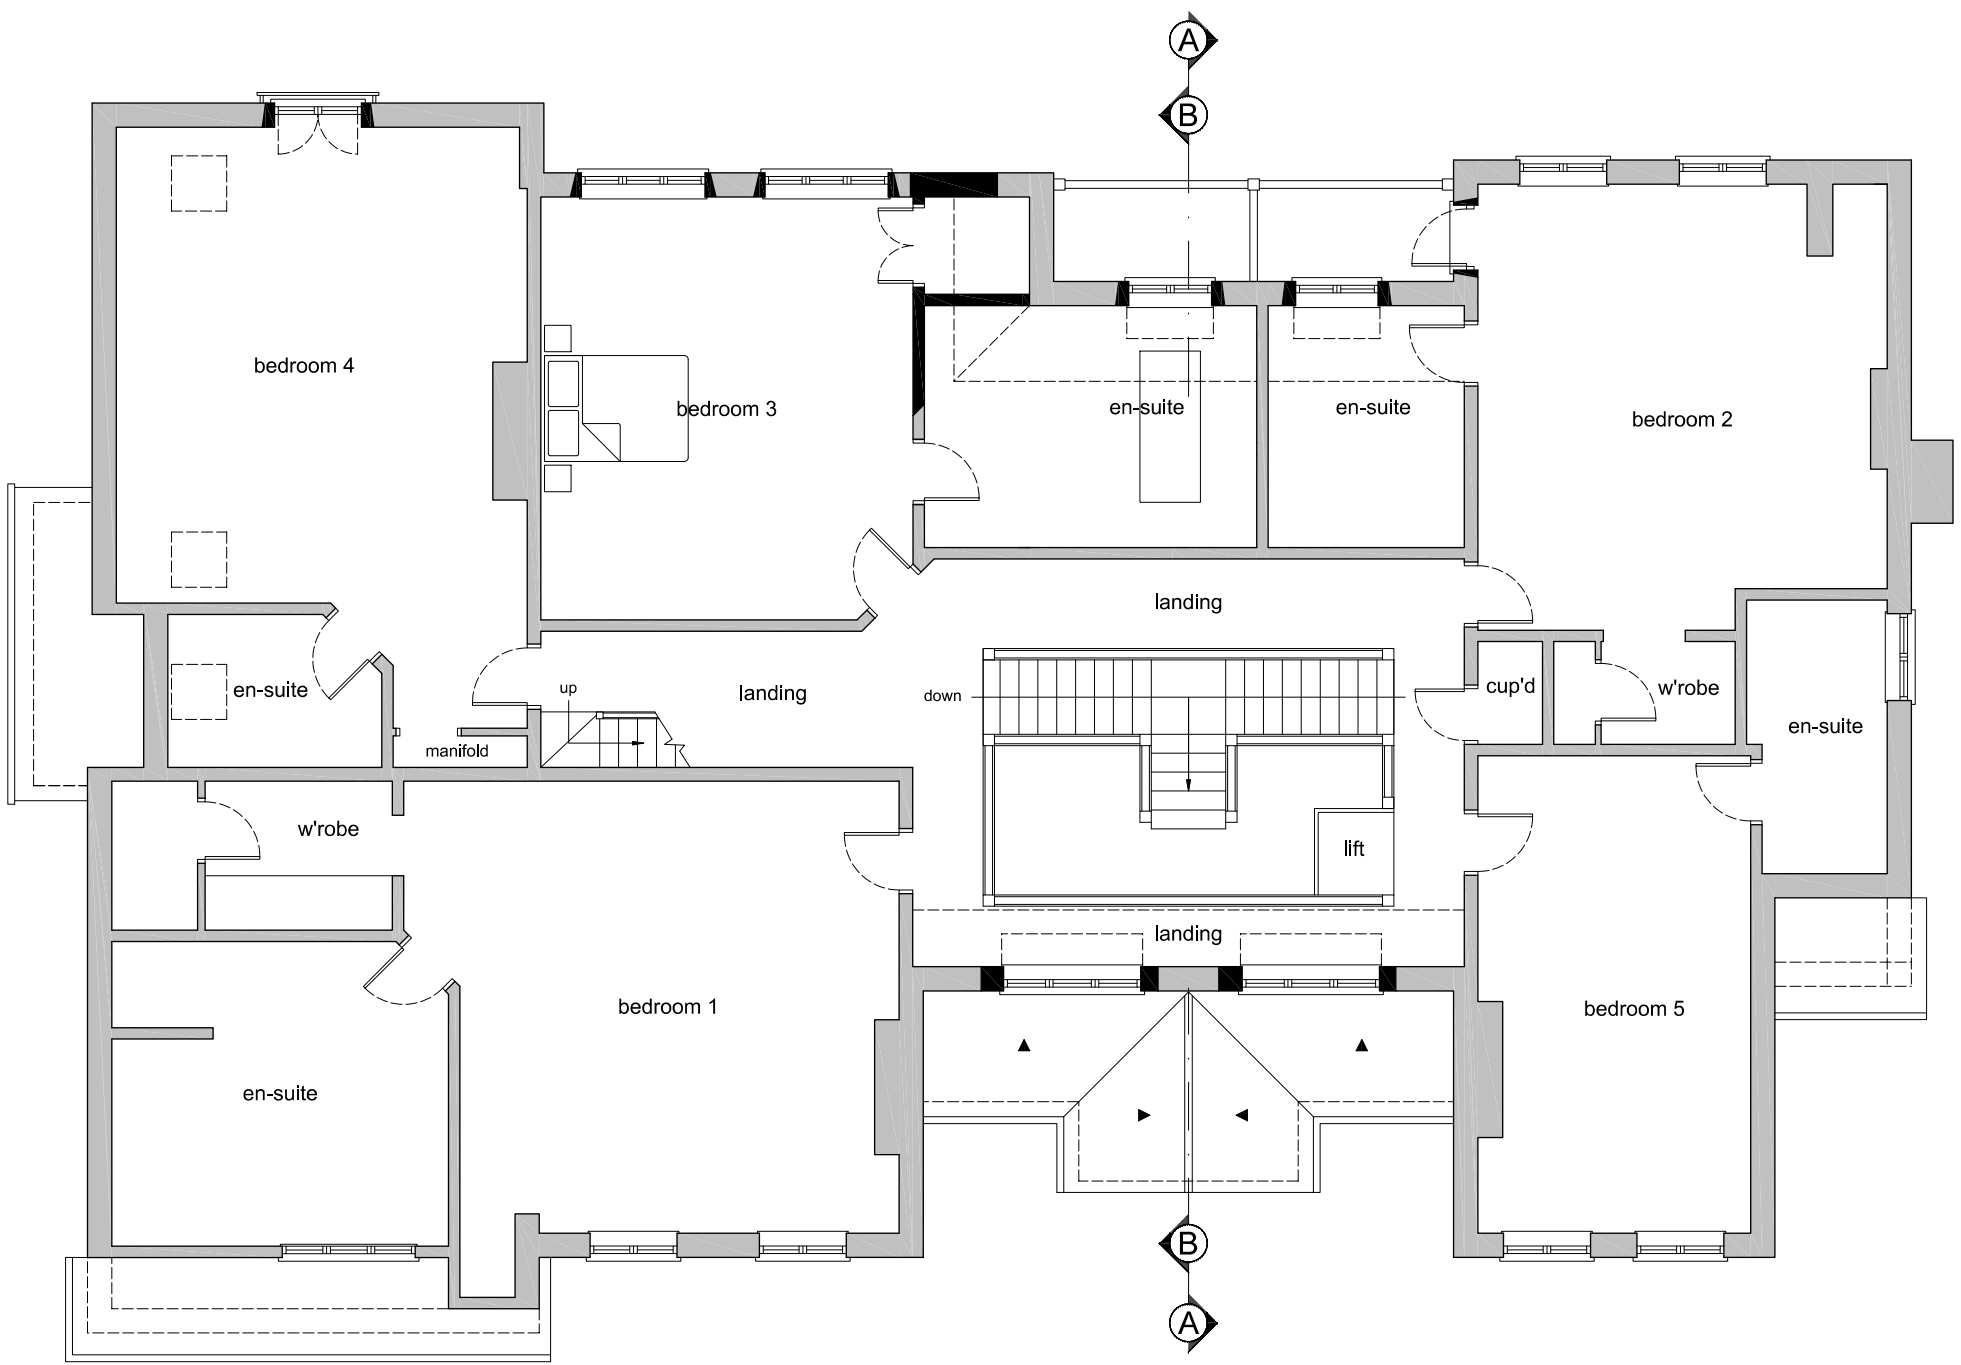

FIRST FLOOR PLAN (as proposed)

GENERAL NOTES	
No.	Description
01	Check all dimensions on site
02	 Walls existing
03	 Walls proposed

REVISIONS		
Rev	Date	Description
A	Feb 26	Roof terrace omitted



29b Hermitage Road,
Hitchin, Hertfordshire, SG5 1BY.
info@whitebrick.studio

CLIENT

Mr and Mrs Jones

PROJECT

Garage Conversion and Alterations at
The Beeches, Garth Road, Letchworth,
Hertfordshire, SG6 3NG.

DRAWING TITLE

Proposed Plans

INFORMATION	
Job ref	2518
Drawing no.	2518-03A
Scale	1:100 @ ISOA1
Date	Nov 25
Drawn	CWM