



EXTERNAL FINISHES KEY:

 

SECTION B-B (as proposed)

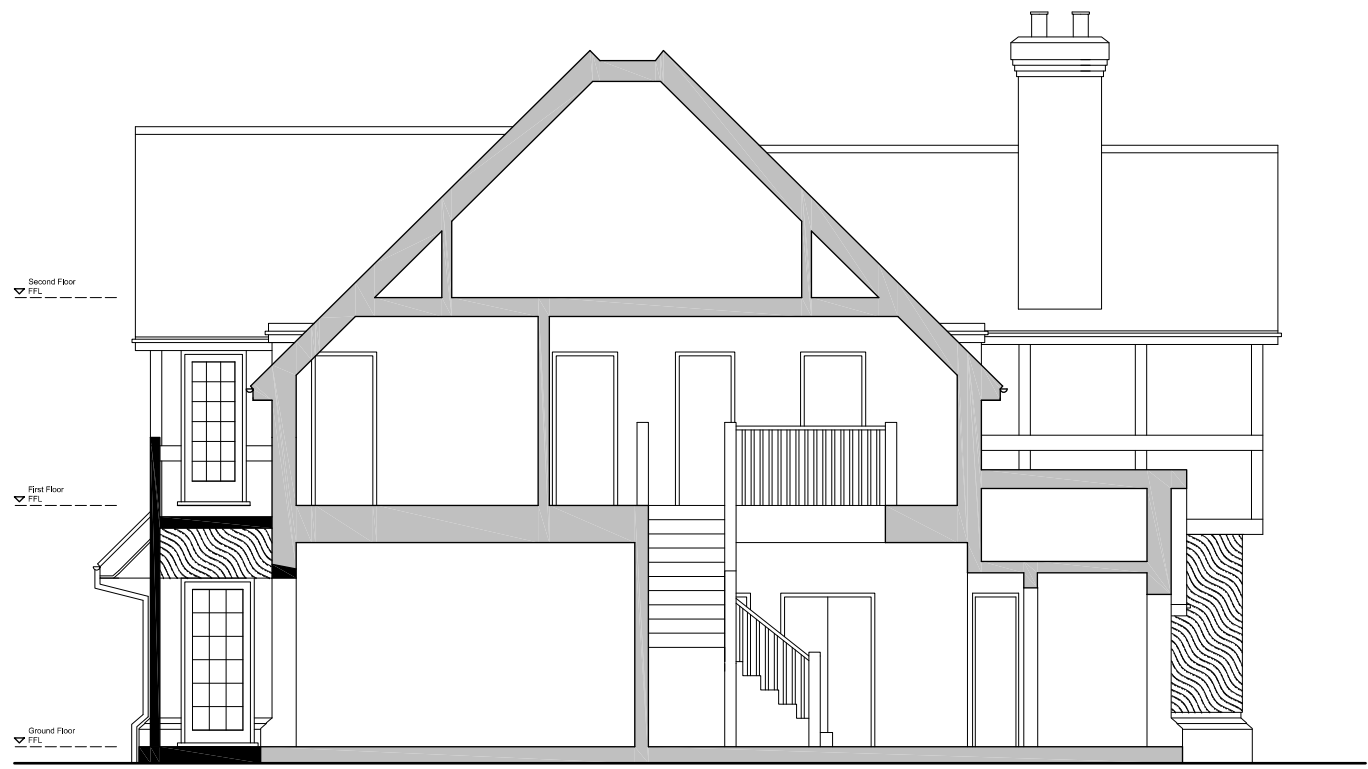

SECTION A-A (as proposed)

GENERAL NOTES	
No.	Description
01	Check all dimensions on site
02	 Walls existing
03	 Walls proposed
04	EXTERNAL MATERIALS
DORMER ROOF: Lead flat roof. DORMER WALLS: Lead dormer walls. NEW WINDOWS: White timber style uPVC small pane casement windows with flush casements and equal sight lines. NEW DOORS: White timber style uPVC doors with flush casements and equal sightlines.	


REVISIONS		
Rev	Date	Description
A	Feb 26	Roof terrace omitted



NORTH EAST ELEVATION (as proposed)



NORTH WEST ELEVATION (as proposed)

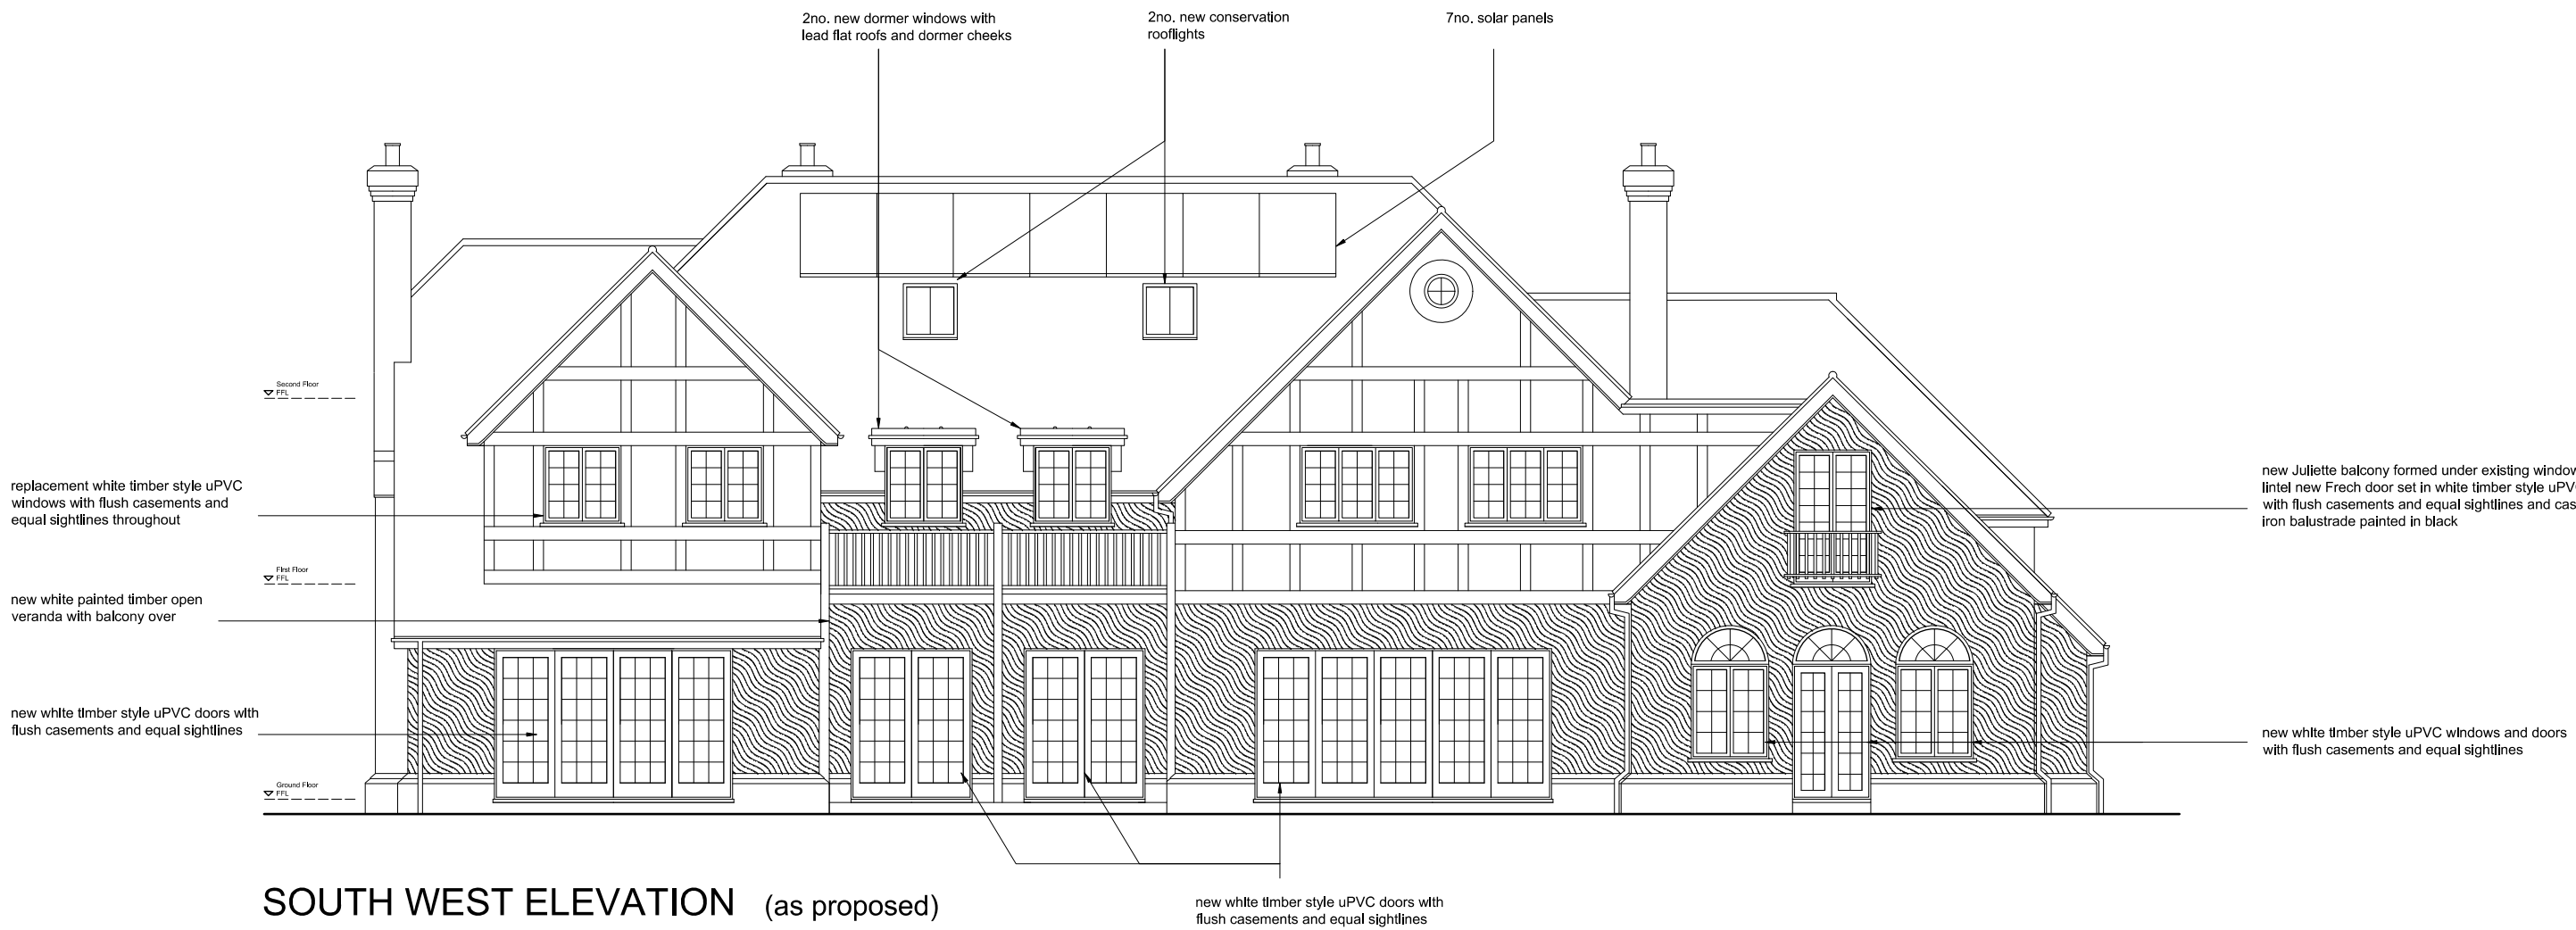

SOUTH WEST ELEVATION (as proposed)



SOUTH EAST ELEVATION (as proposed)



WHITEBRICK

29b Hermitage Road,
Hitchin, Hertfordshire, SG5 1BY.
info@whitebrick.studio

CLIENT
Mr and Mrs Jones

PROJECT
Garage Conversion and Alterations at
The Beeches, Garth Road, Letchworth,
Hertfordshire, SG6 3NG.

DRAWING TITLE
Proposed Elevations

INFORMATION	
Job ref	2518
Drawing no.	2518-04A
Scale	1:100 @ ISOA1
Date	Dec 25
Drawn	CWM