


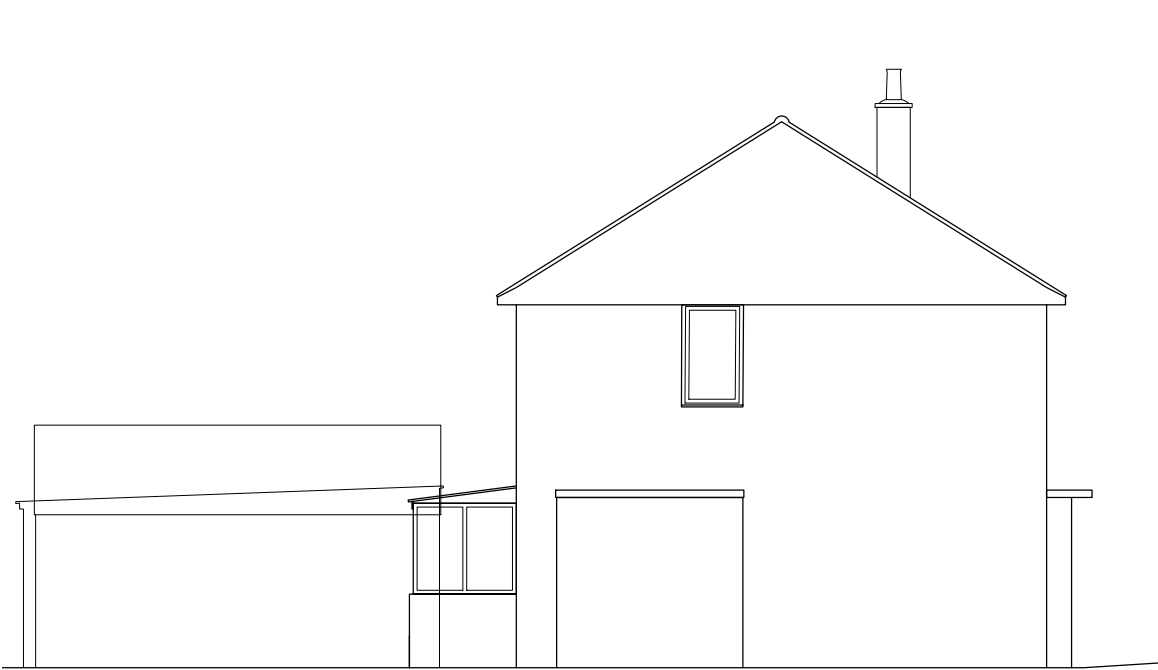

existing side elevation (SE) - scale 1:100



existing rear elevation (NE) - scale 1:100




existing side elevation (NW) - scale 1:100




existing front elevation (SW) - scale 1:100




site location plan - scale 1:1250

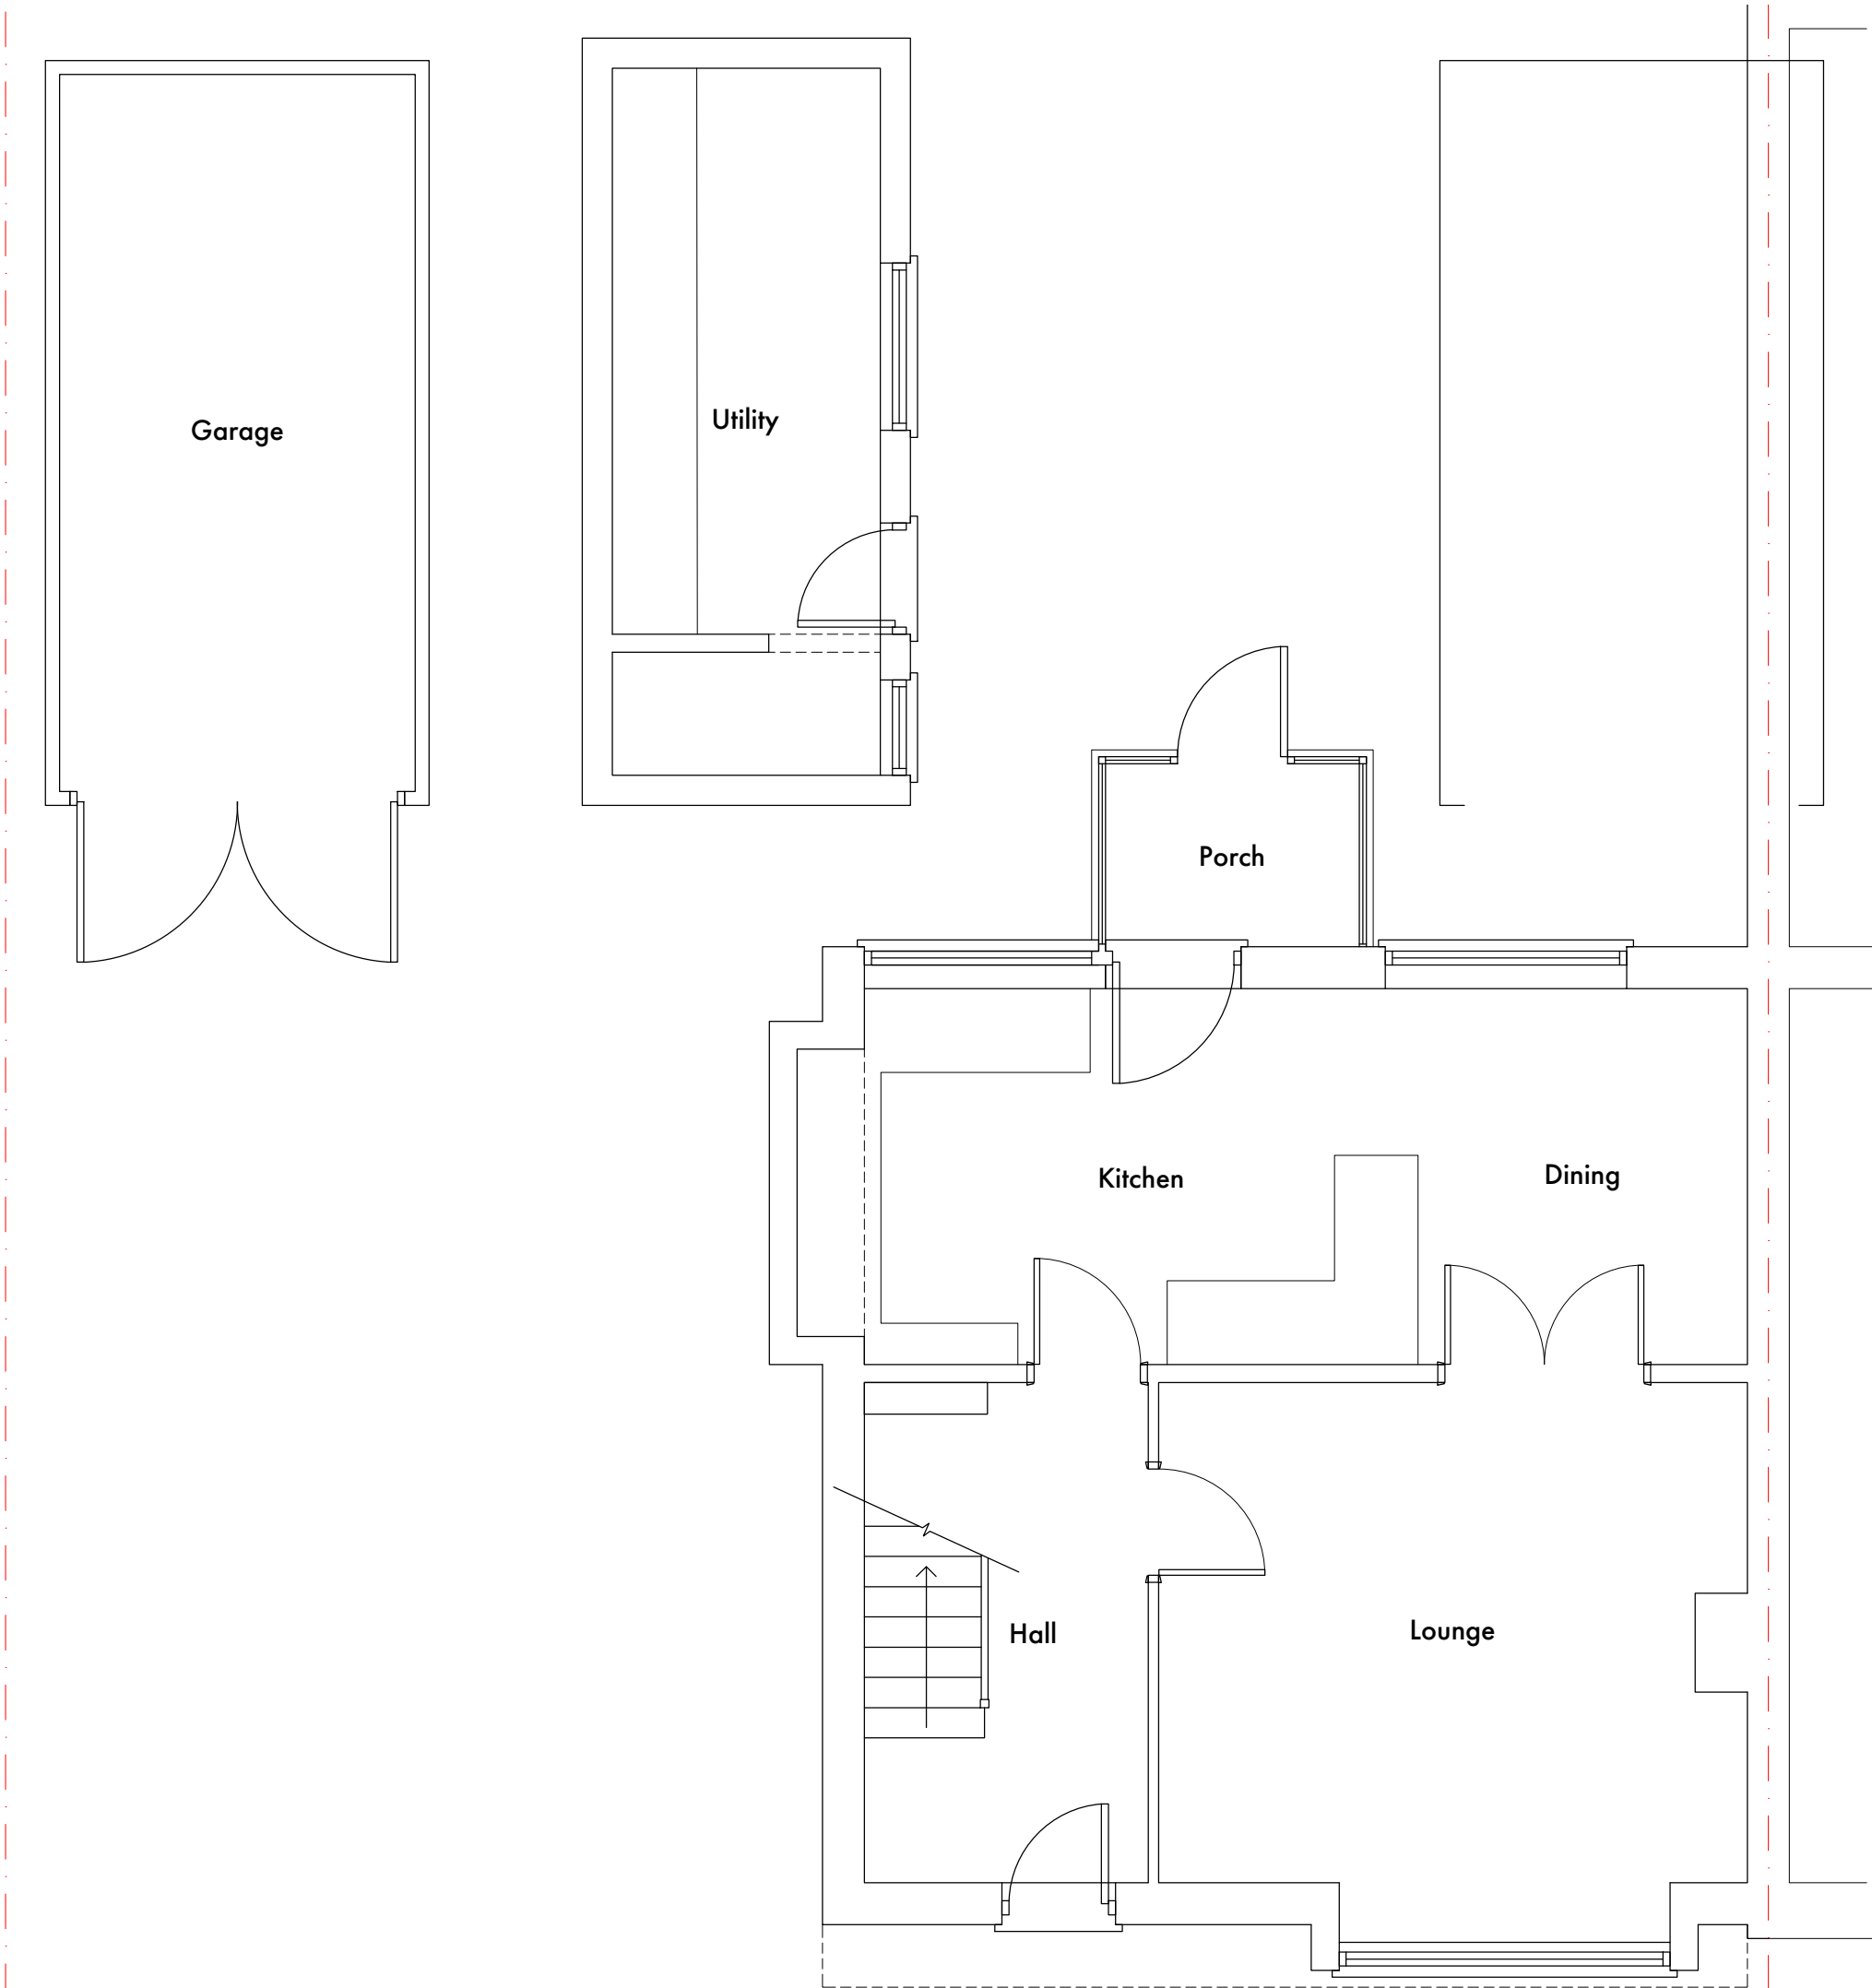


existing ground floor plan - scale 1:50

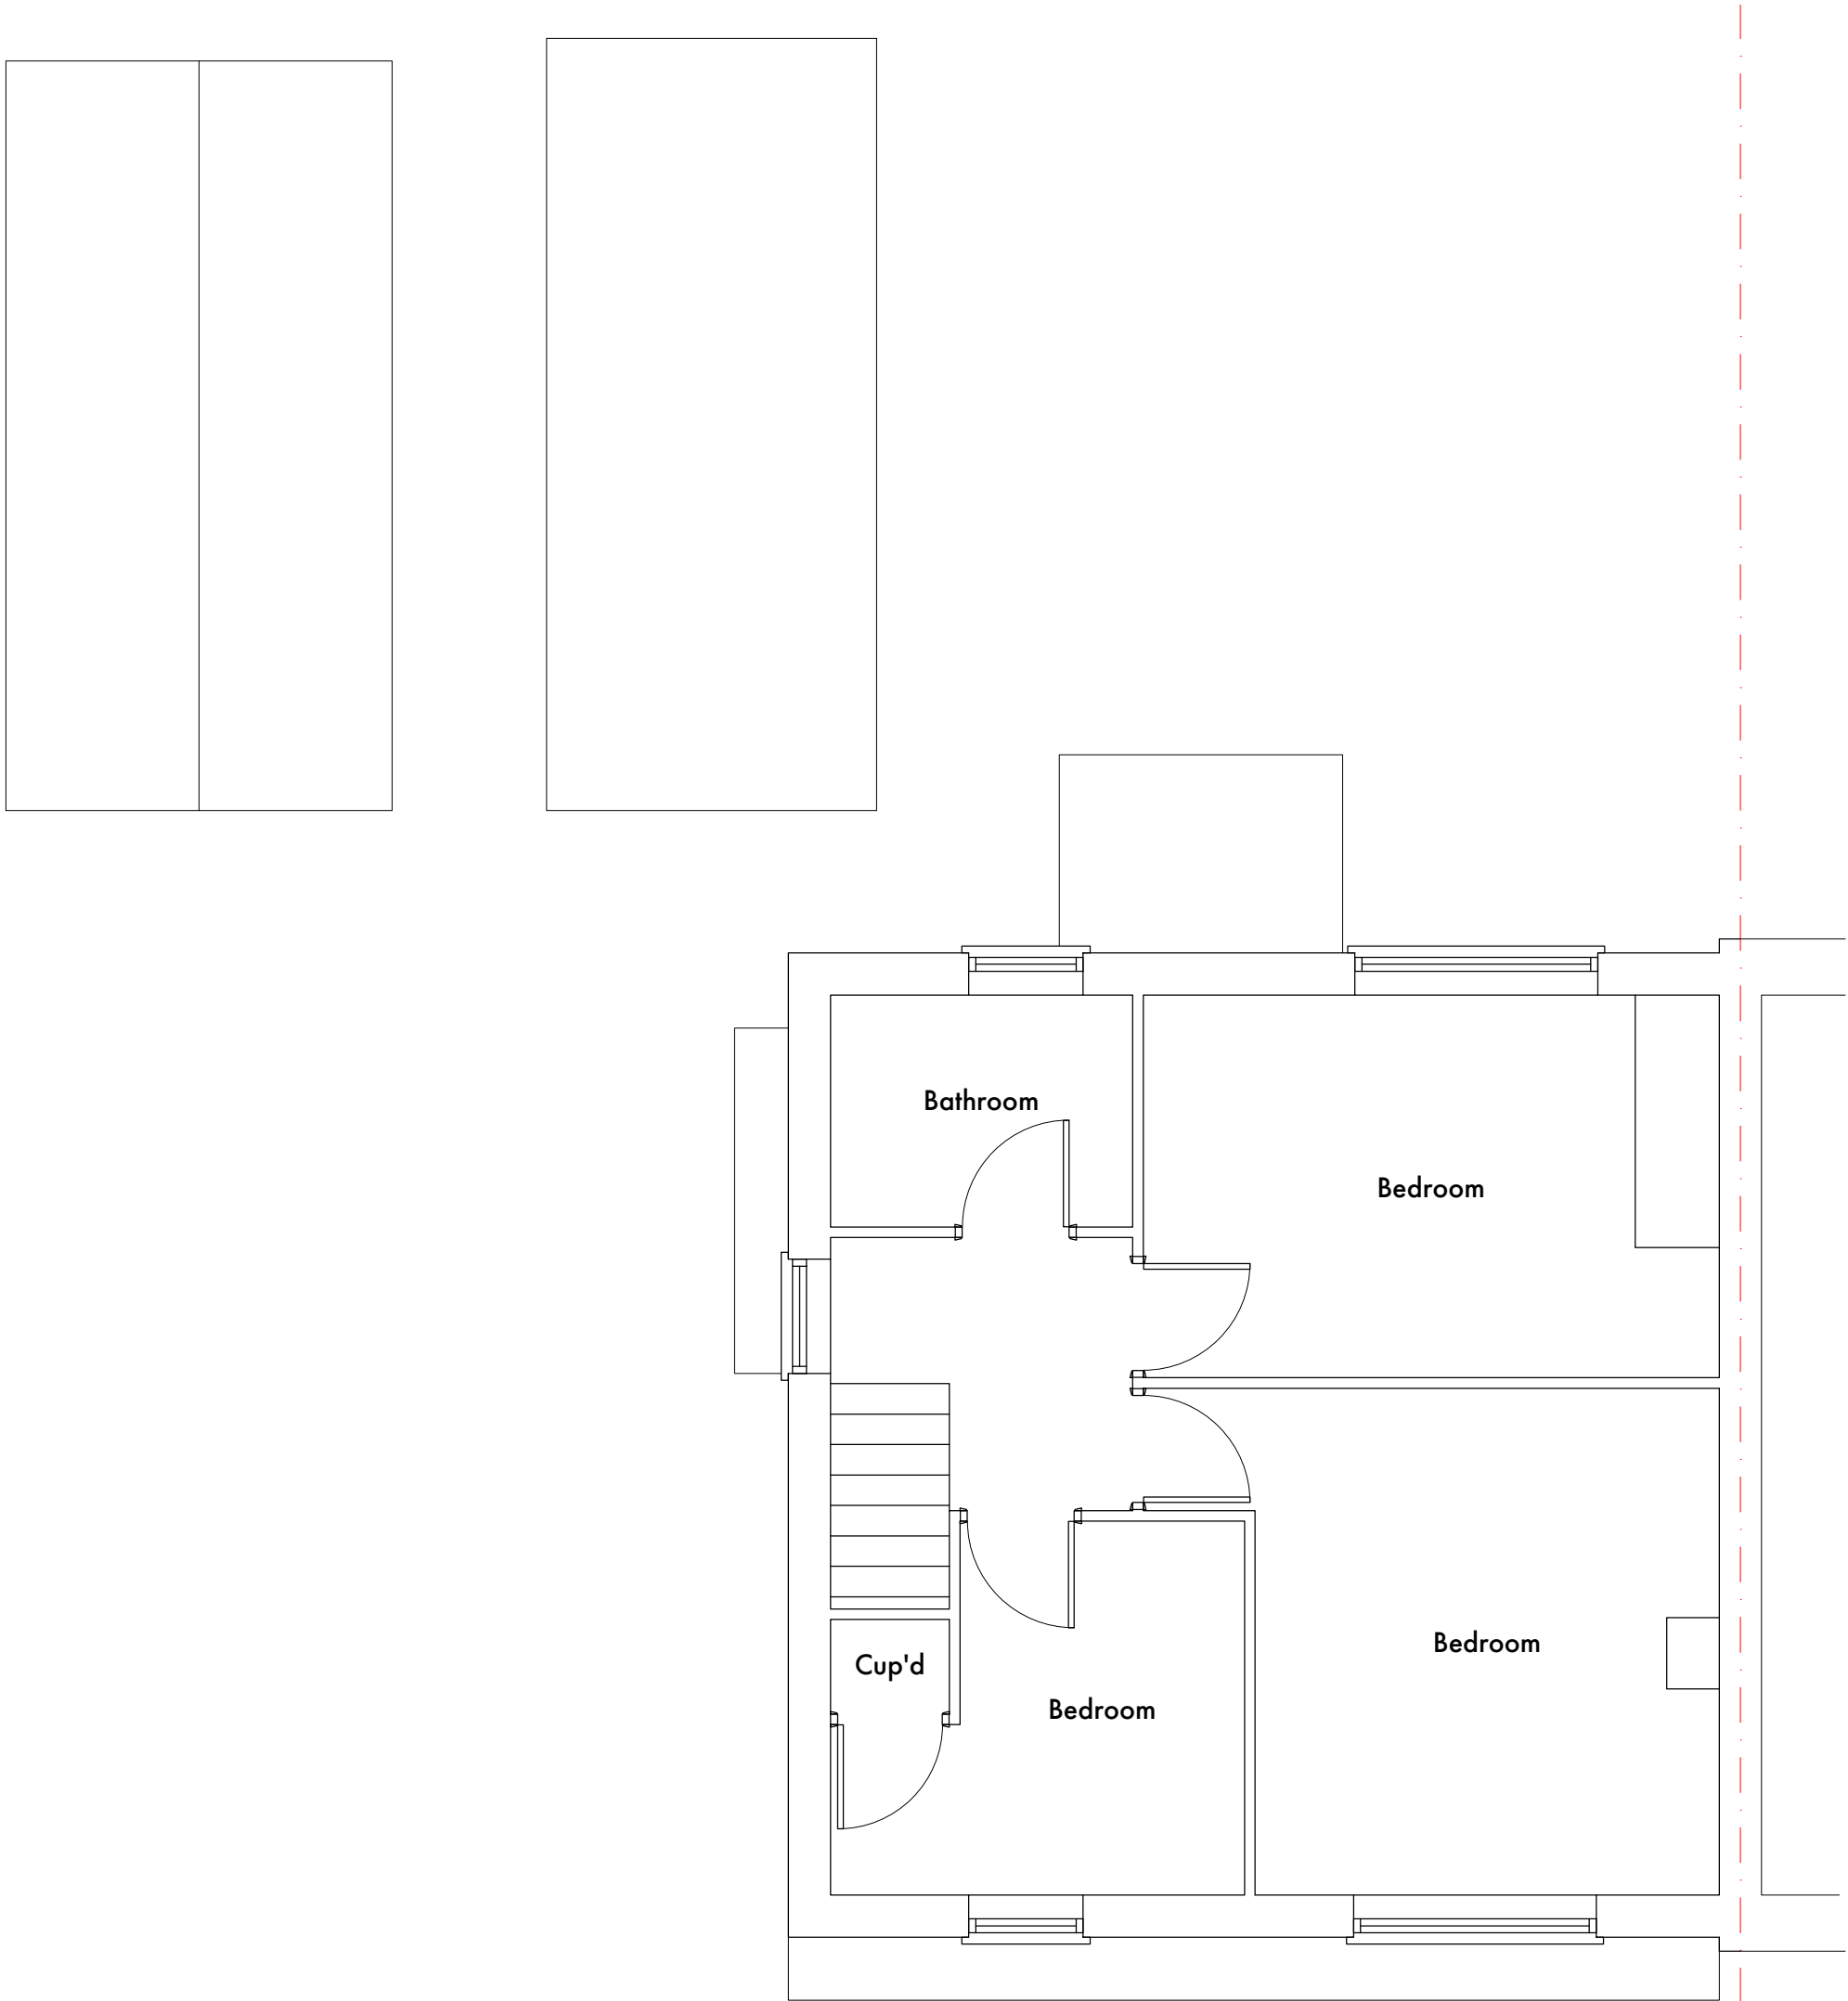


existing first floor plan - scale 1:50

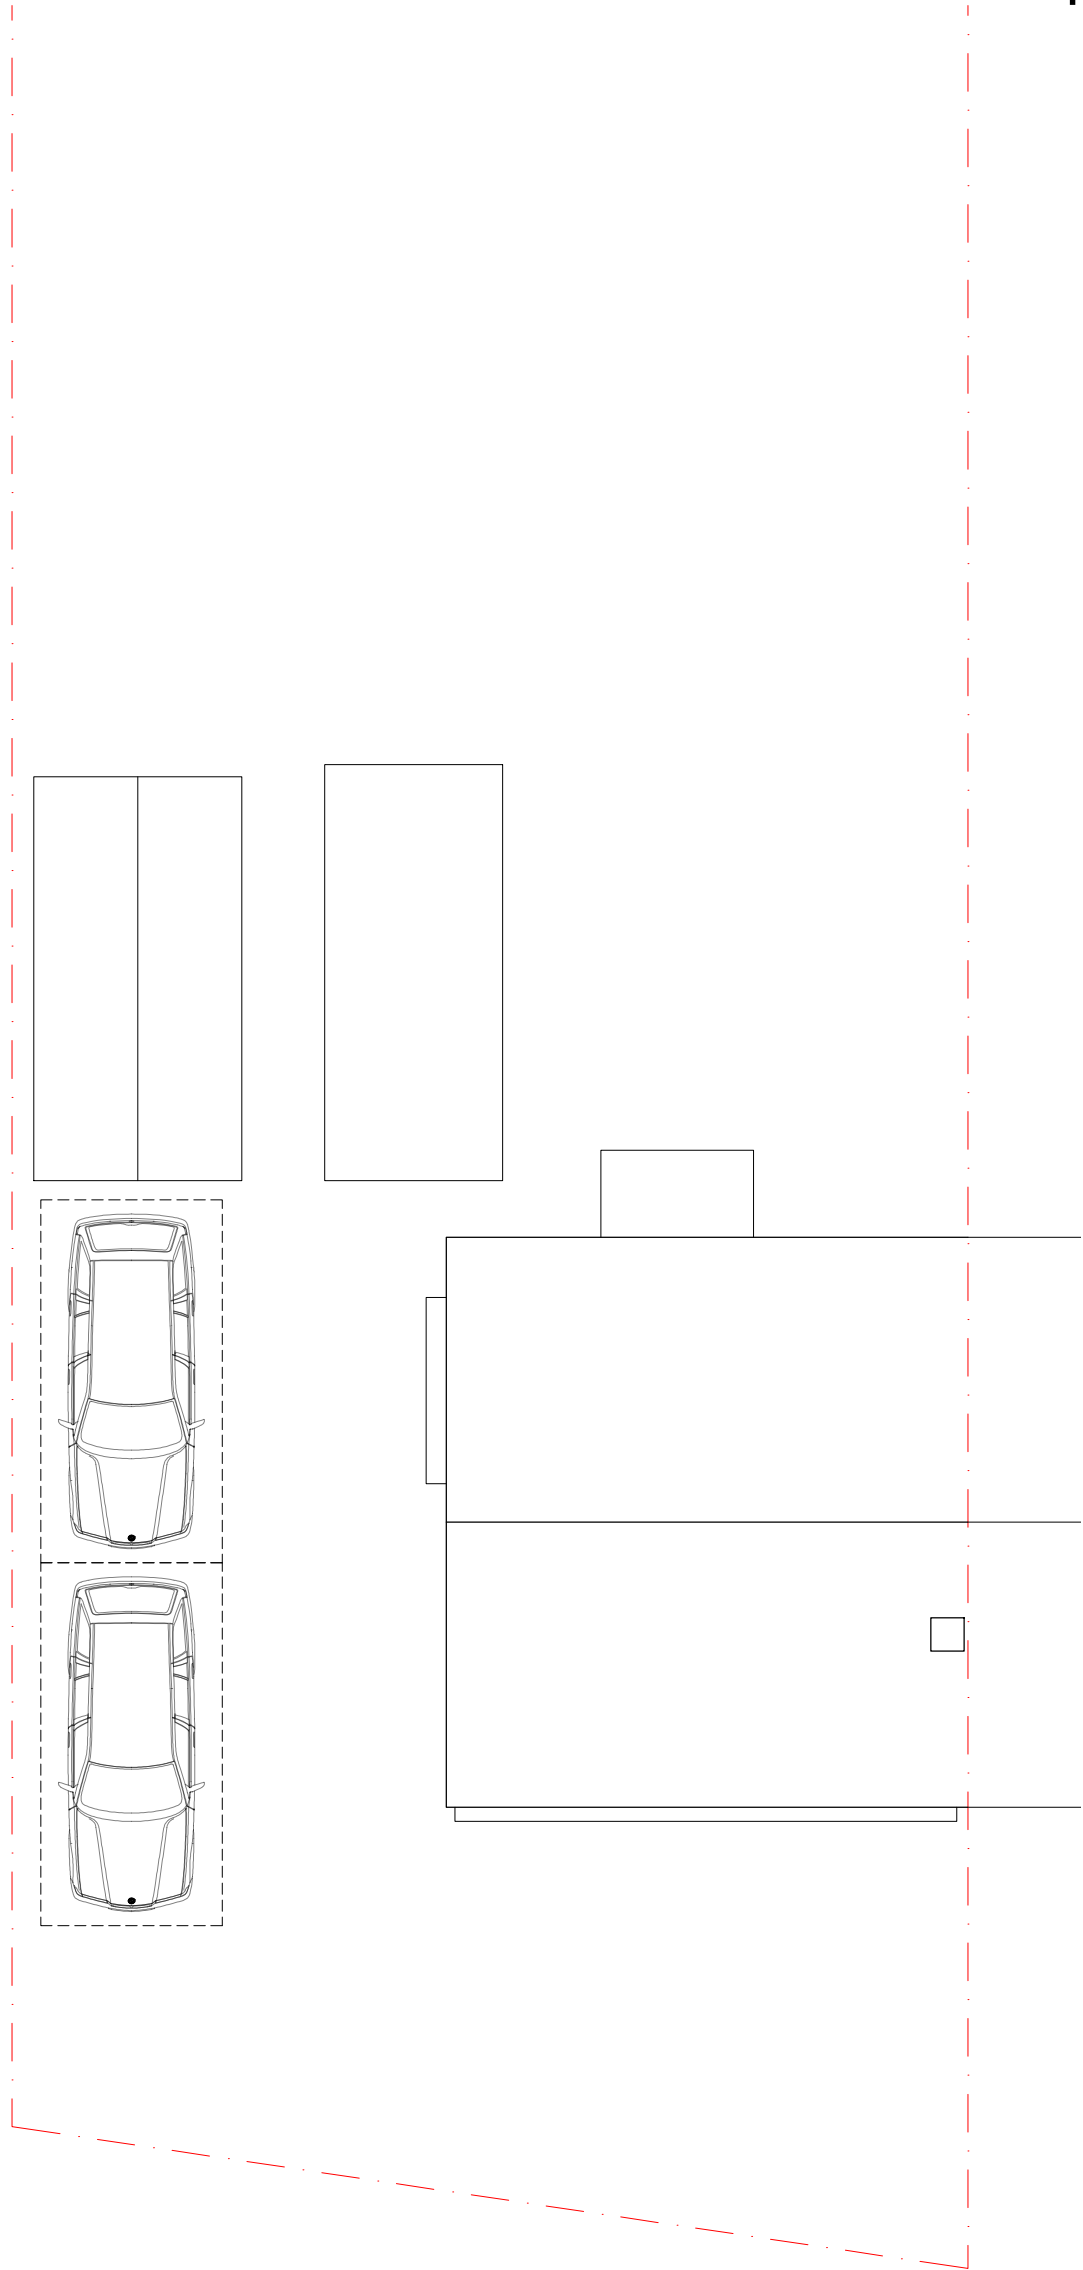

existing roof/site plan - scale 1:100

 

SCALE 1:1250

 

SCALE 1:100



SCALE 1:50

General Notes:

Do not scale from this drawing (except for the purposes of planning)

Verify all dimensions and levels on site prior to construction

The contents of this drawing are RD DESIGNS & PARTNERS LTD copyright and shall not be copied or re-used without permission



RD DESIGNS
E: info@rd-designs.co.uk
T: 01525 659057
www.rd-designs.co.uk

Project: 21 Strathmore Road
Whitwell

Drawing: Existing Plans and Elevations

Project No: 1555	Drawing No: 001	Scale: As noted @ A1
---------------------	--------------------	----------------------------

Date: March 2026