


Bridge 2 Wall/Railings

Refer to layout plan / schedule for materials


INDICATIVE

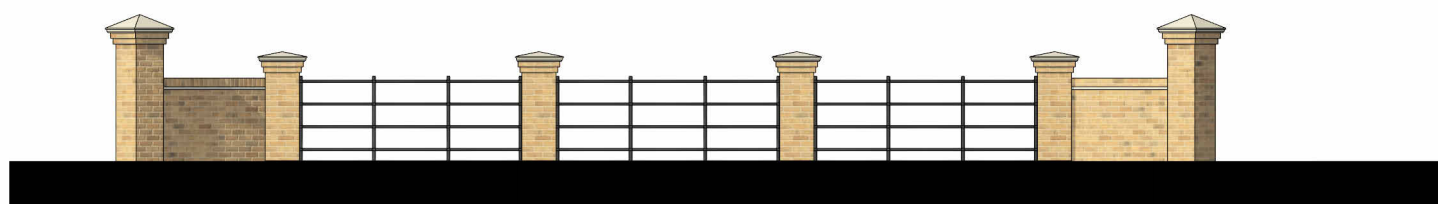

Front Elevation
1 : 100



View from southern entrance onto
bridge
1 : 100

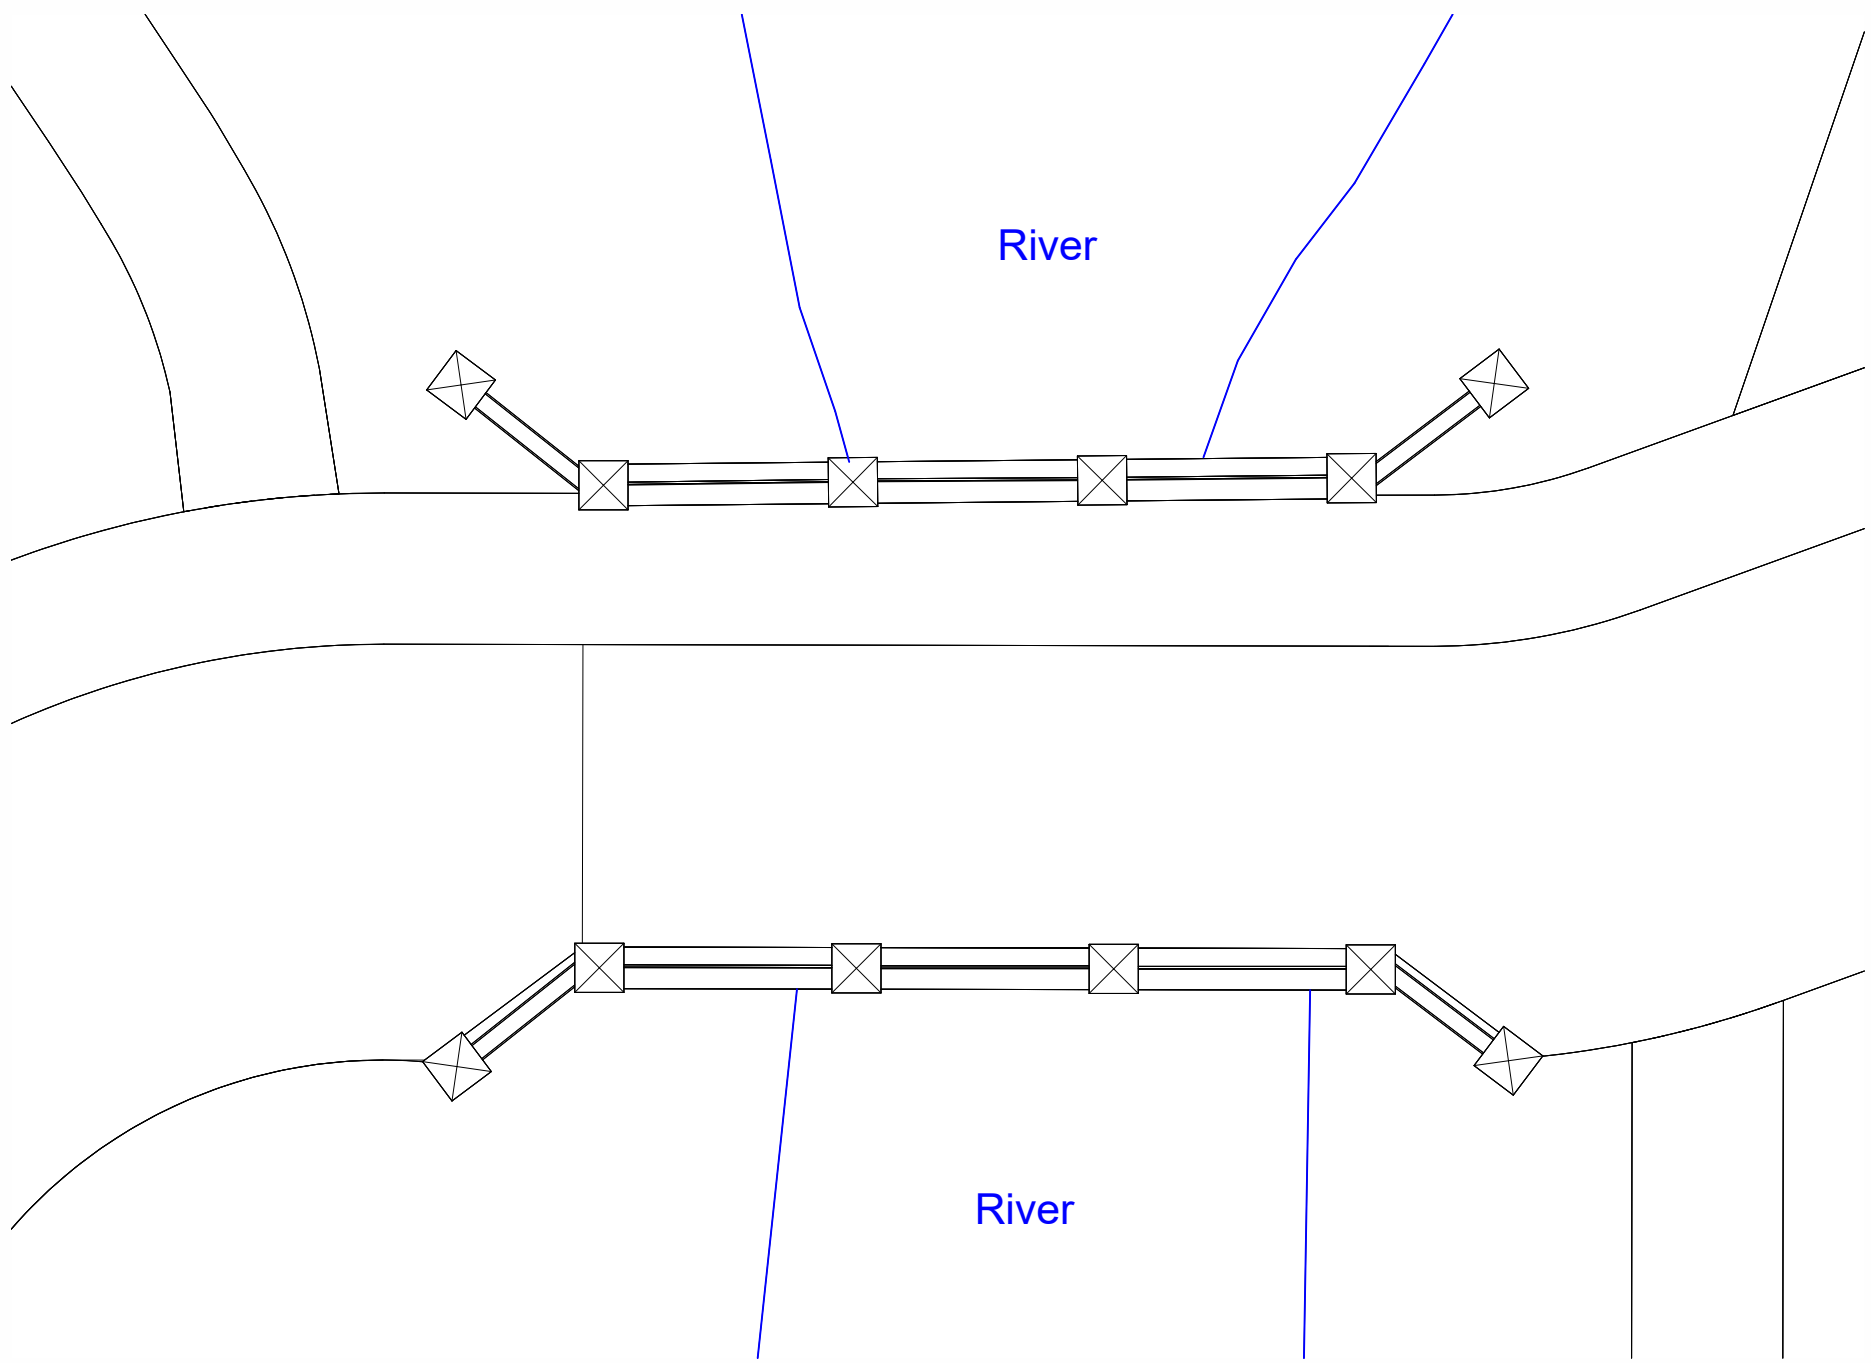

Site Plan
1 : 100

Schedule of Revisions			
Rev:	Description:	Date:	Initial:



Client:
Hill Residential Limited
The Courtyard, Abbey Barns,
Ickleton, CB10 1SX

Project:
Ickleford Mill,
Ickleford, Hitchin,
Hertfordshire

Drawing:
Bridge 2 Wall/Railings
Proposed Plans & Elevations

Scale: 1 : 100 @A1 Date: January 2026

Drawn By: CK Checked By: PD Revision:

Drawing No:
185-PS-532