


Bridge 1 Wall/Railings


Refer to layout plan / schedule for materials

INDICATIVE


Schedule of Revisions			
Rev:	Description:	Date:	Initial:

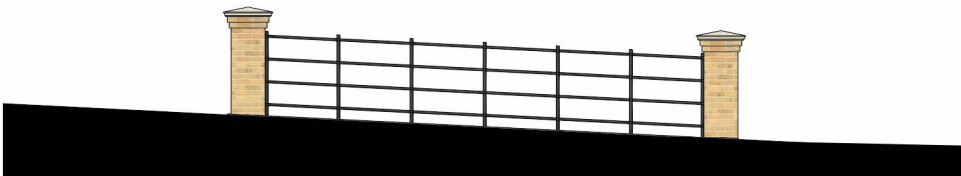


Side Elevation - Left
1 : 100

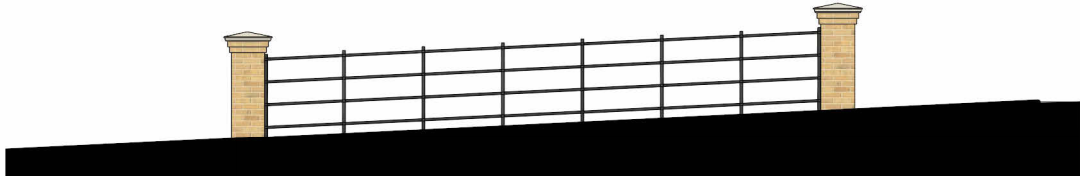

Side Elevation - Right
1 : 100

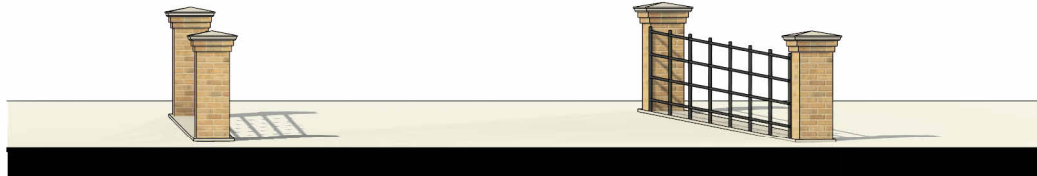

View from southern entrance onto
bridge
1 : 100

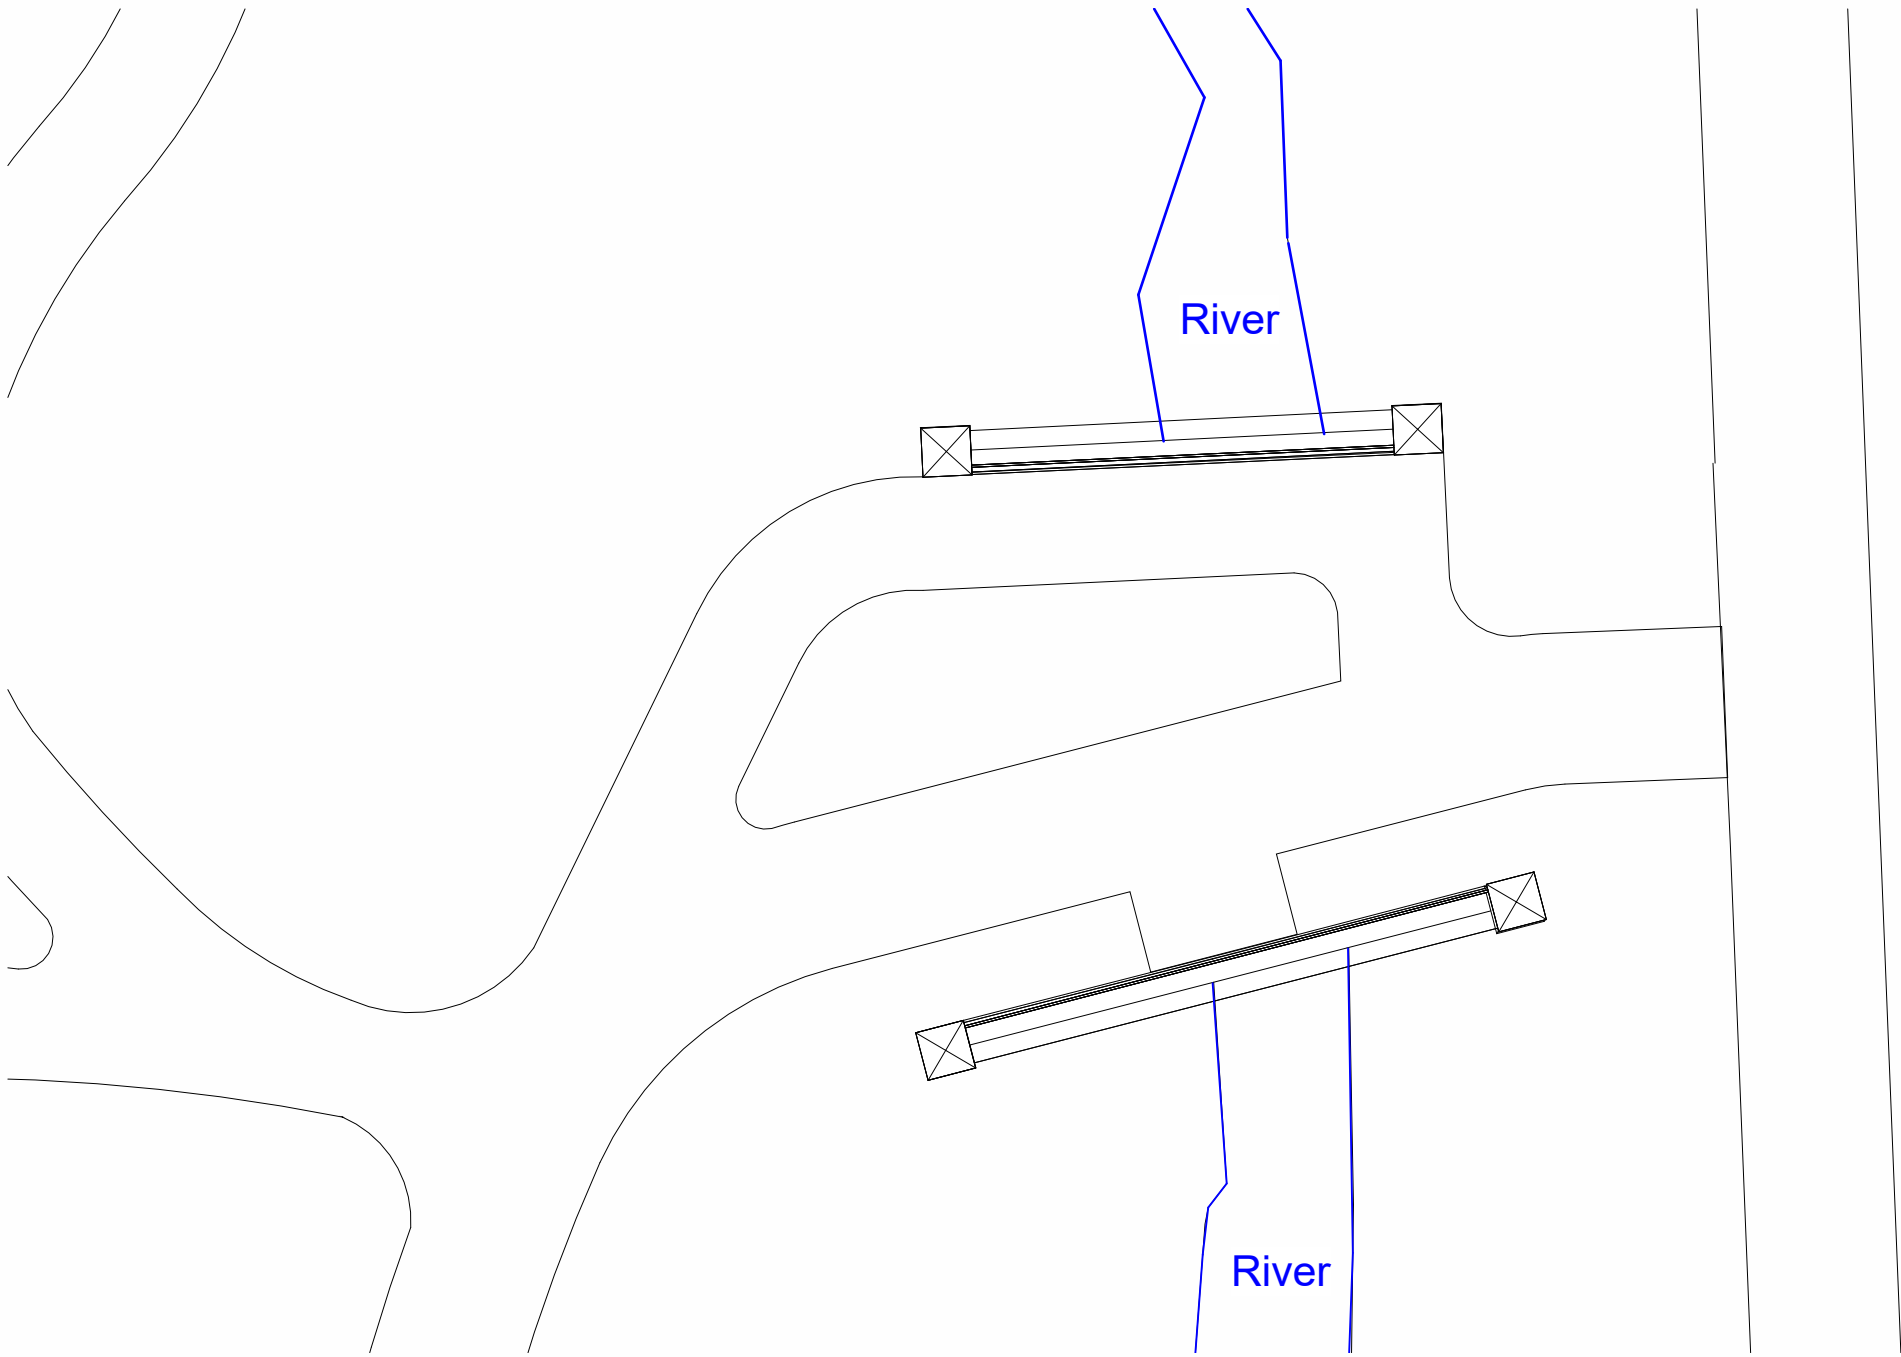

Site Plan
1 : 100



Client:
Hill Residential Limited
The Courtyard, Abbey Barns,
Ickleton, CB10 1SX

Project:
Ickleford Mill,
Ickleford, Hitchin,
Hertfordshire

Drawing:
Bridge 1 Wall/Railings
Proposed Plans & Elevations (on existing bridge structure)

Scale: 1 : 100 Date: @A1 January 2026

Drawn By: CK Checked By: PD Revision:

Drawing No:
185-PS-531