


Affordable Rented Apartment Block

Plots:
1-7


Refer to layout plan / schedule for materials

Apartment Block - 7 Units
4 x 1 Beds 2 Person
2 x 2 Bed 3 Person M4(3) Adaptable
1 x 2 Bed 4 Person,


Schedule of Revisions			
Rev:	Description:	Date:	Initial:

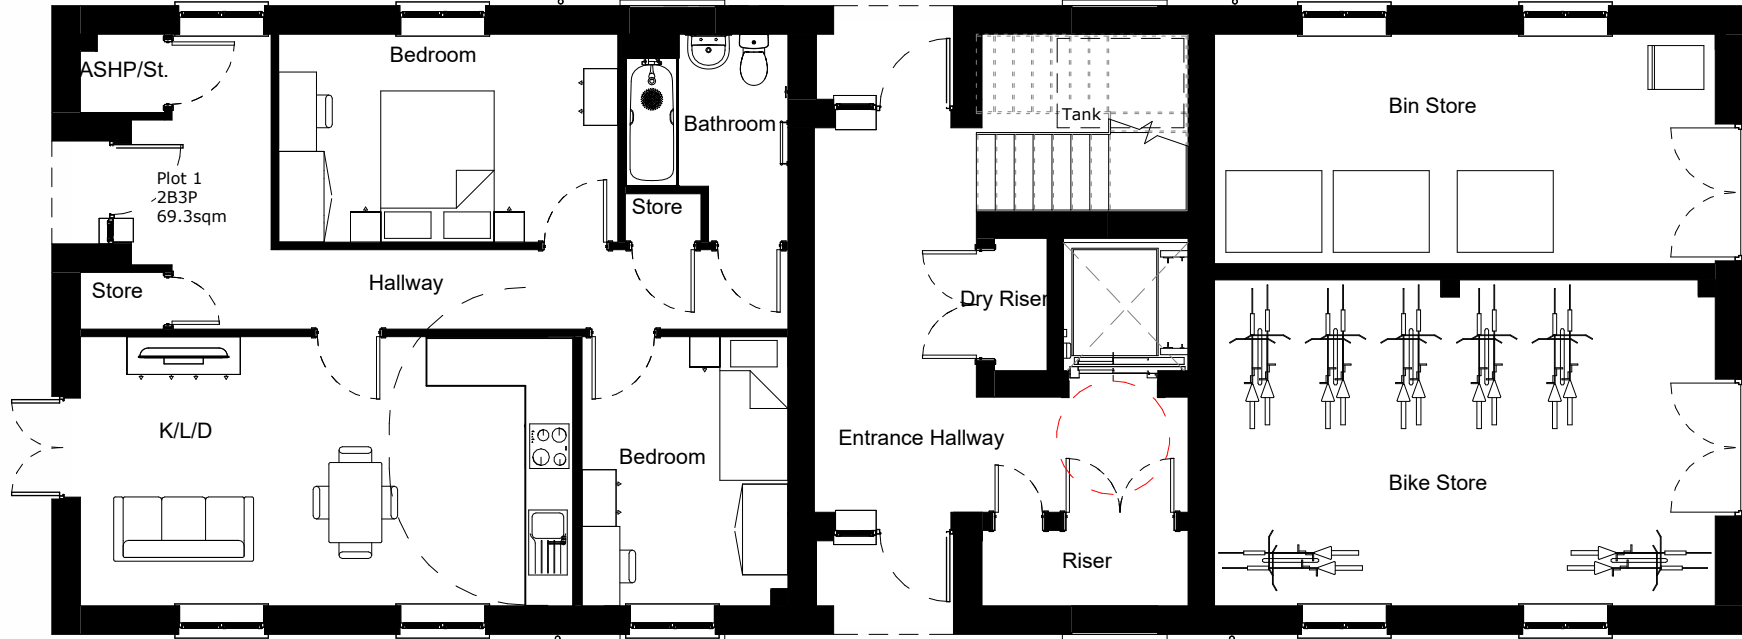


Ground Floor Plan

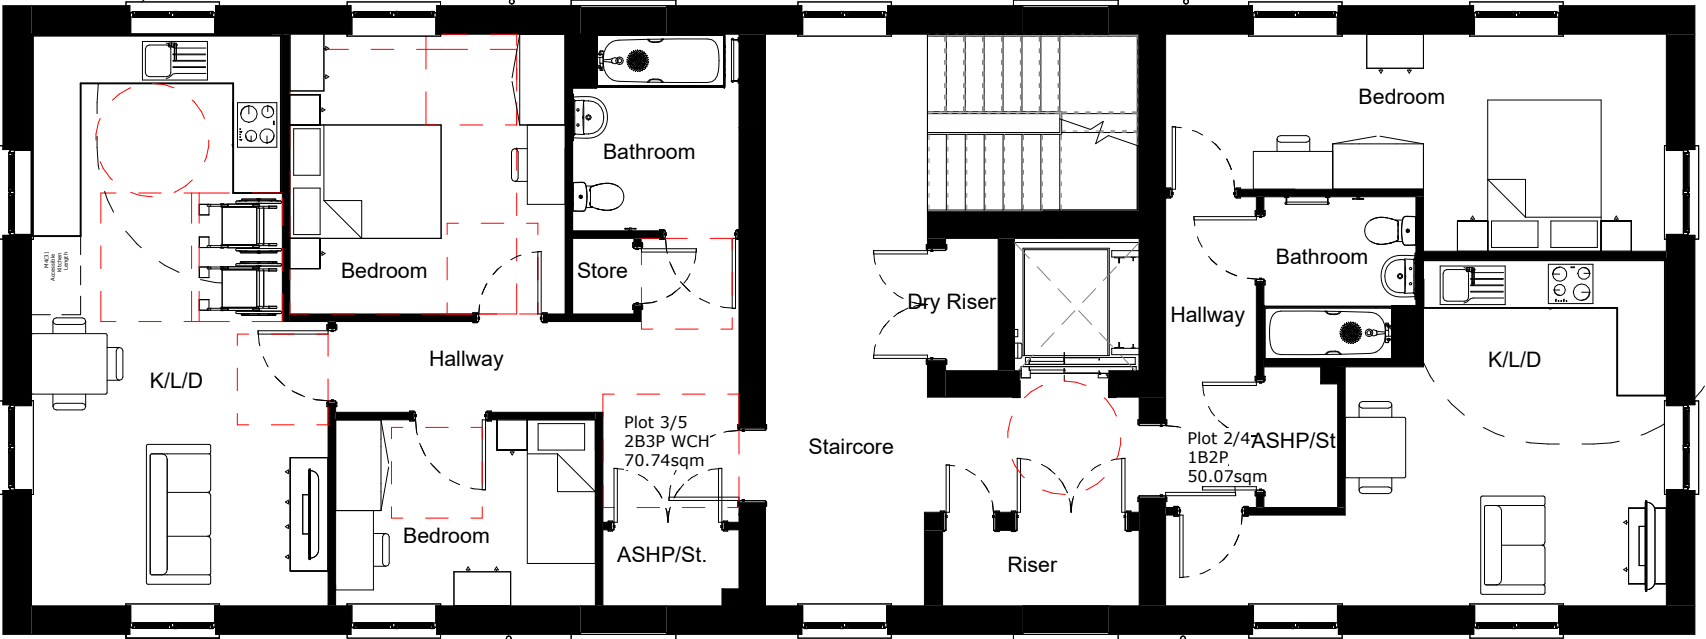

First & Second Floor Plan

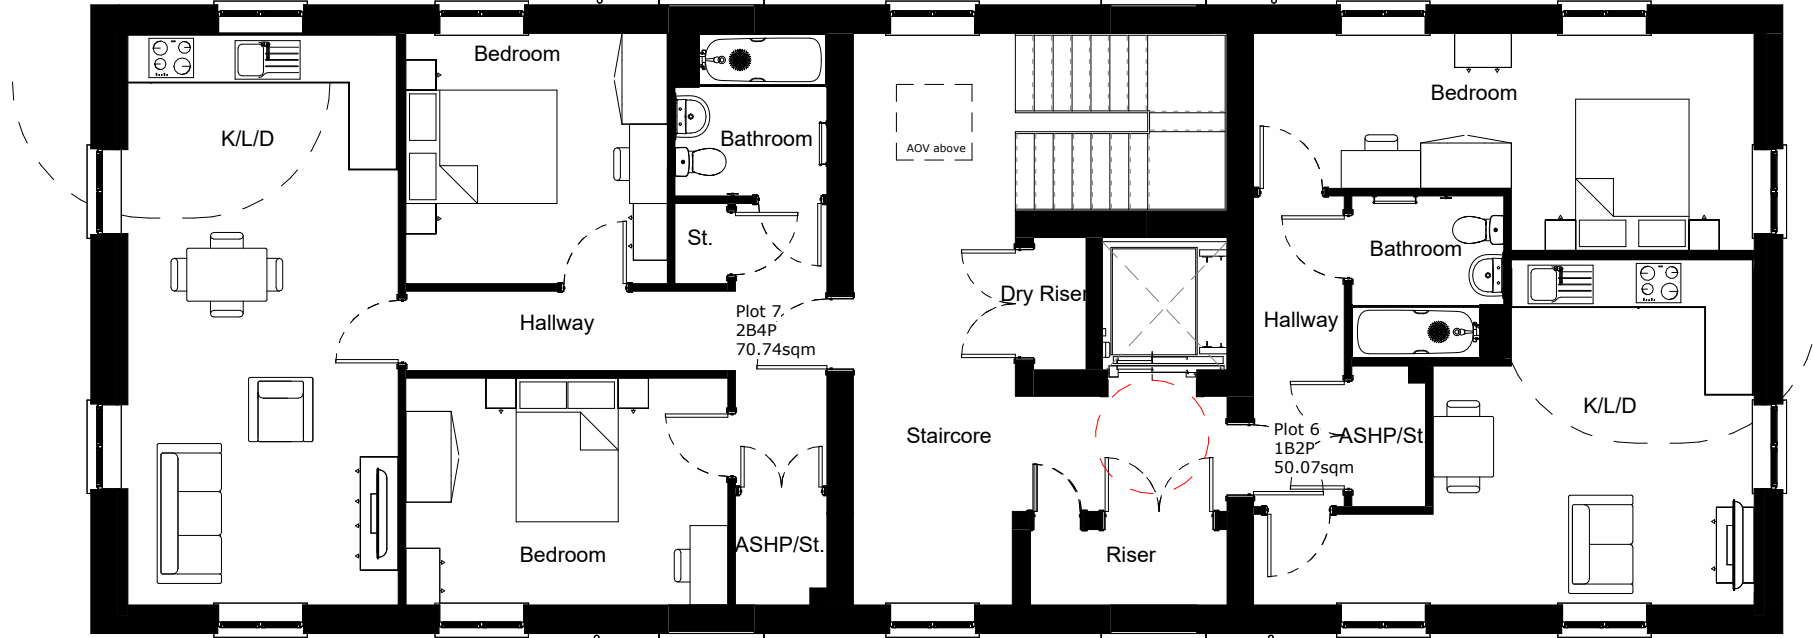

Third Floor Plan

 

Roof Plan



Client:
Hill Residential Limited
The Courtyard, Abbey Barns,
Ickleton, CB10 1SX

Project:
Ickleford Mill,
Ickleford, Hitchin,
Hertfordshire

Drawing:
Apartment Block
Proposed Plans & Elevations

Scale:		Date:	
1 : 100	@A1	November 2025	
Drawn By:		Checked By:	
CK		PD	
Drawing No:		Revision:	
185-PS-400			

© Hill Group Ltd 2025
All dimensions to be checked on site or in the workshop before work commences.
Only figured dimensions to be worked to. Any discrepancies to be reported to the Architect.

