

Market Sale

5 Bedroom, 9 Person House

Plots:
19

Refer to layout plan / schedule for materials



Front Elevation
1 : 100



Side Elevation - Left
1 : 100




Rear Elevation
1 : 100




Side Elevation - Right
1 : 100



Ground Floor Plan
1 : 100

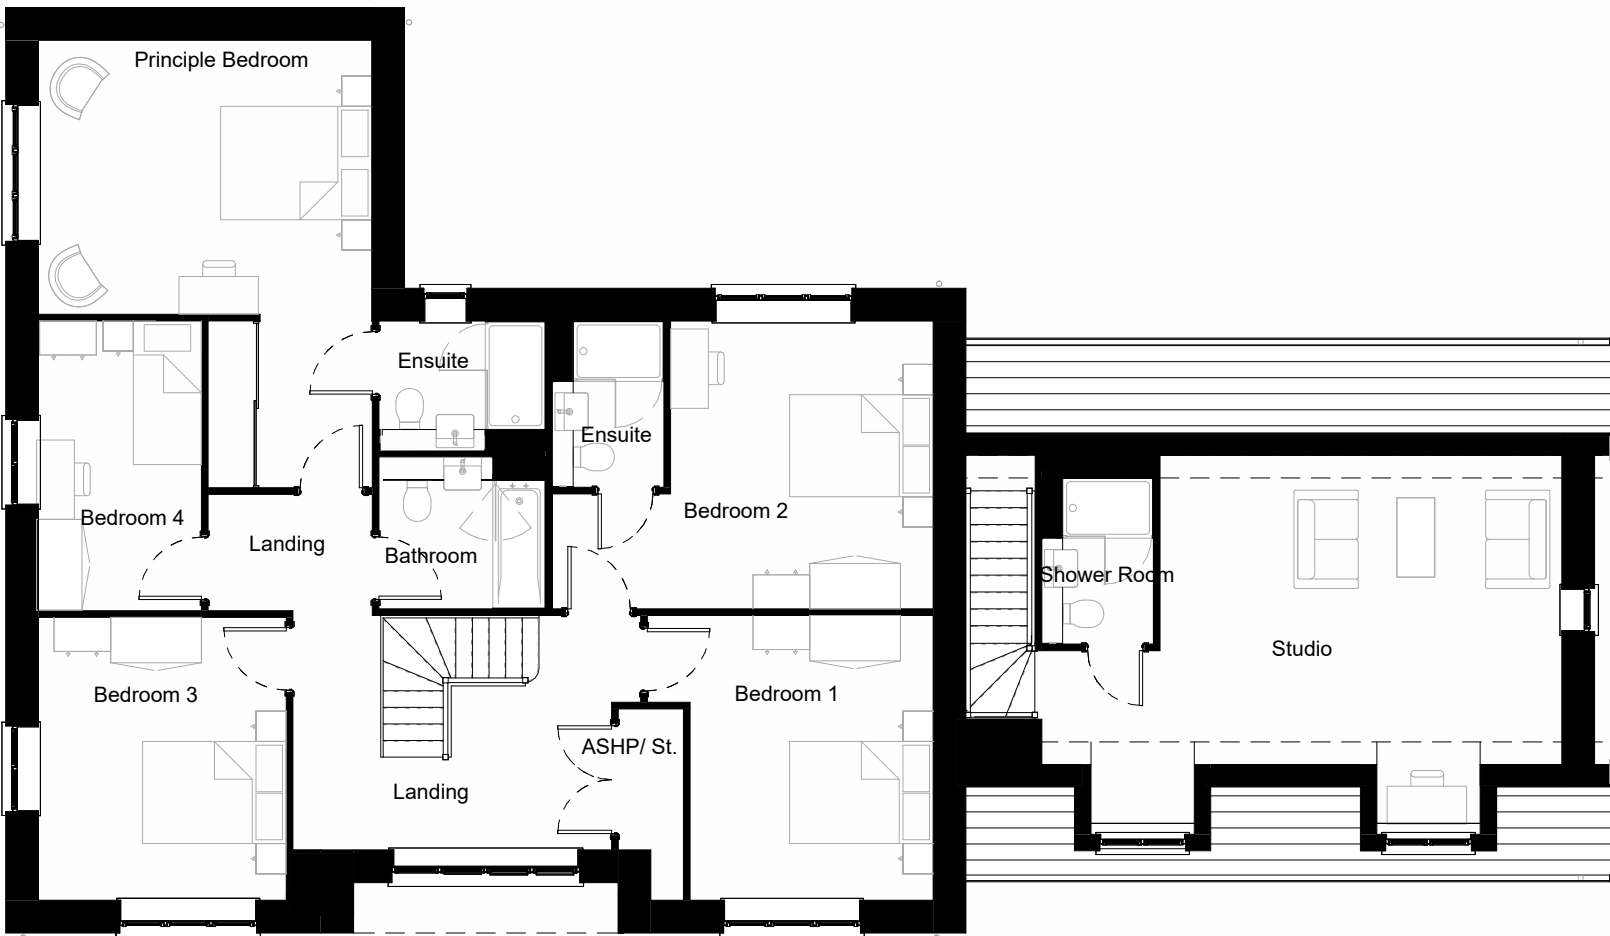

First Floor Plan
1 : 100

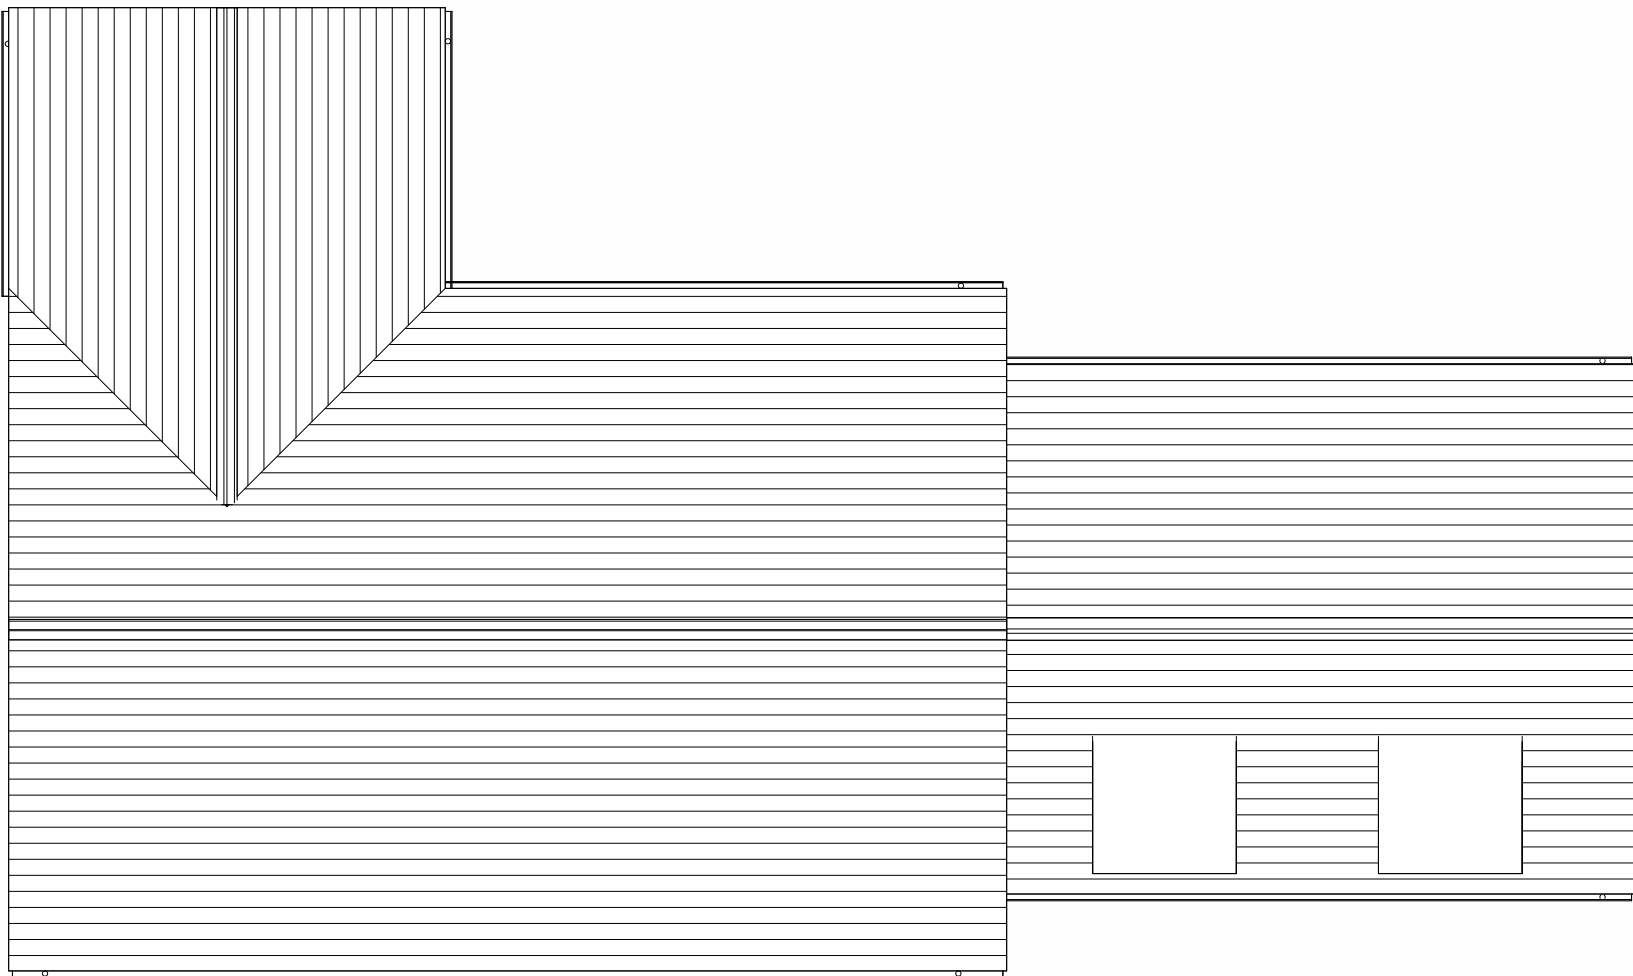

Roof Plan
1 : 100

1 0 1 2 3 4 5
SCALE 1:100
m

Schedule of Revisions			
Rev:	Description:	Date:	Initial:



Client:
Hill Residential Limited
The Courtyard, Abbey Barns,
Ickleton, CB10 1SX

Project:
Ickleford Mill,Ickleford, Hitchin,
Hertfordshire

Drawing:
5B 9P House
Proposed Plans & Elevations
BS-5B9P-3

Scale: 1 : 100 @A1 November 2025

Drawn By: CK Checked By: PD Revision:

Drawing No:
185-PS-290

© Hill Group Ltd 2025
All dimensions to be checked on site or in the workshop before work commences.
Only figured dimensions to be worked to. Any discrepancies to be reported to the Architect.