

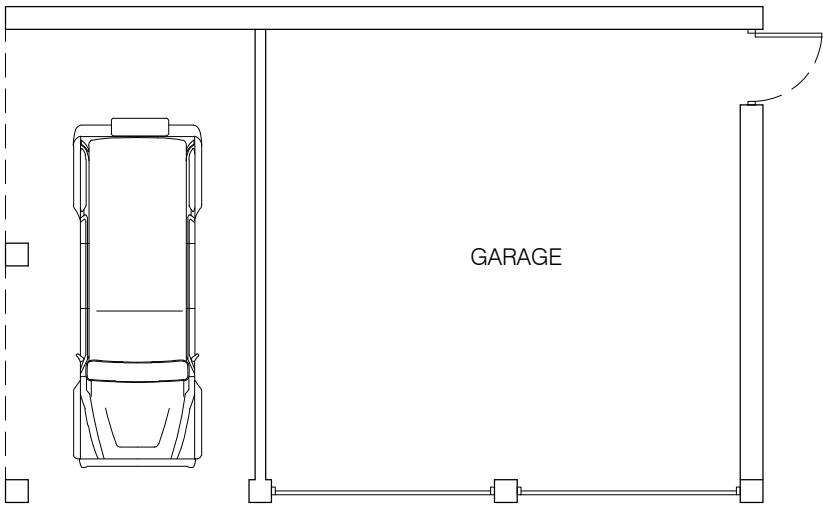



Garage Elevations scale 1:100

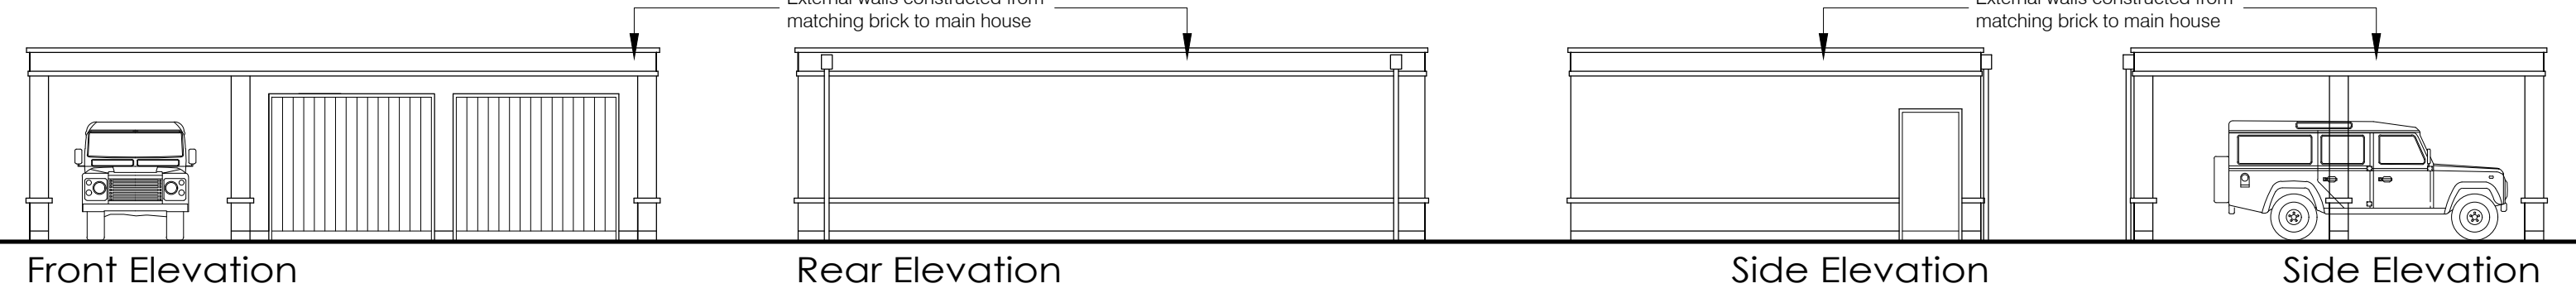

Floor Plan scale 1:100

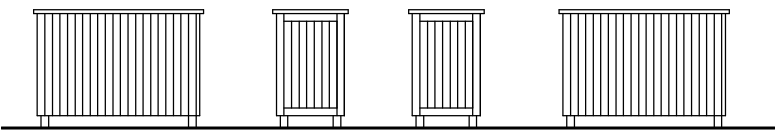


Bin Store Elevations

 

Bin Store Plan

for approval

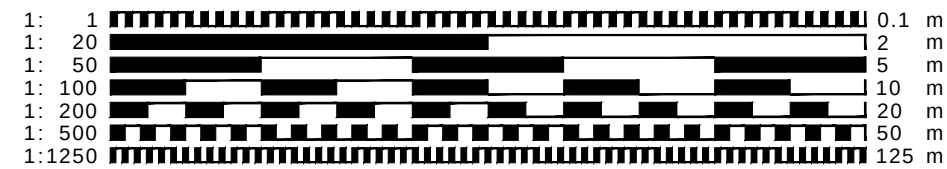

- CLIENT MUST SEEK SEPARATE SPECIALIST ADVICE ON PARTY WALL MATTERS IN SUFFICIENT TIME TO SERVE ALL NOTICES IF REQUIRED
- ALL STRUCTURAL ELEMENTS ARE INDICATIVE ONLY AND SUBJECT TO FULL STRUCTURAL DESIGN BY STRUCTURAL ENGINEER - ALL DESIGN IS SUBJECT TO STRUCTURAL DESIGN TO BE PROVIDED BY OTHERS
- THIS DRAWING IS FOR PLANNING APPROVAL ONLY AND SUBJECT TO ALL OTHER RELEVANT STATUTORY APPROVALS



This drawing is protected under © copy right



CONTRACT		
Proposed dwelling Glencoe, Snailswell Lane, Ickleford Hertfordshire		
DRAWING TITLE		
Garage & Bin Store Details		
SCALE	1:100@A3	DRAWING NUMBER
DATE	Feb 2026	REVISION
DRAWN	JEI	PO7
JOB NUMBER	AD-02	CHECKED BY
redshed design 45 Hoo Road Meppershall Bedfordshire sg17 5lp		
telephone: 01462 817075, 07884008970 fax: 01462 807175 e-mail: james/karen@redsheddesign.co.uk www.redsheddesign.co.uk		