




Gym Elevations scale 1:100

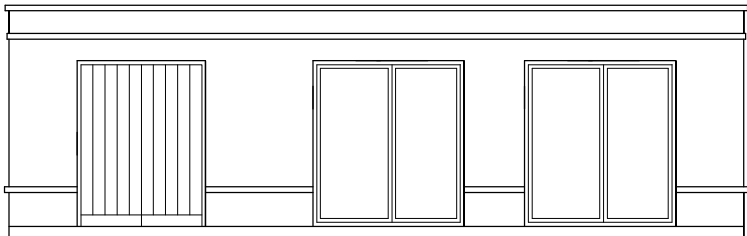


Side Elevation

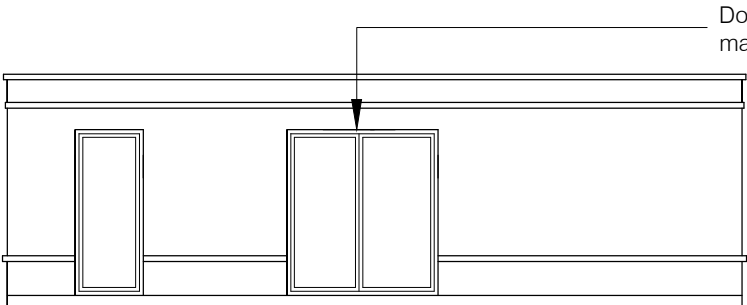


Side Elevation

 


Rear Elevation

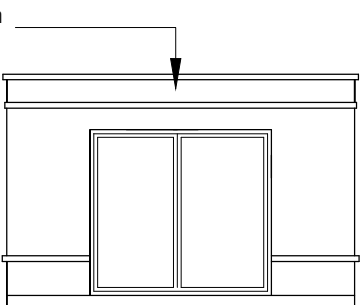


Front Elevation

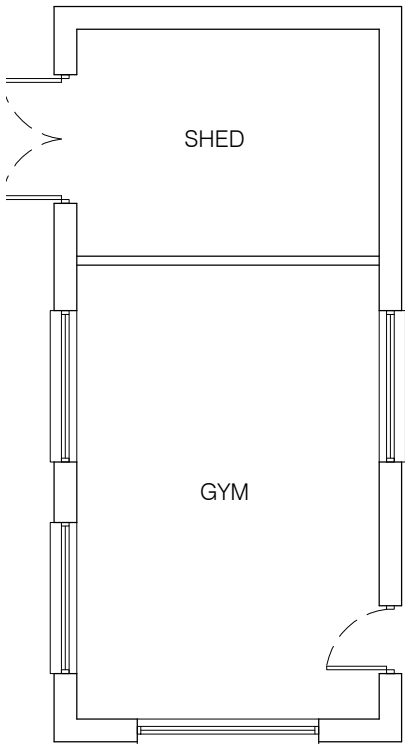


Floor Plans scale 1:100

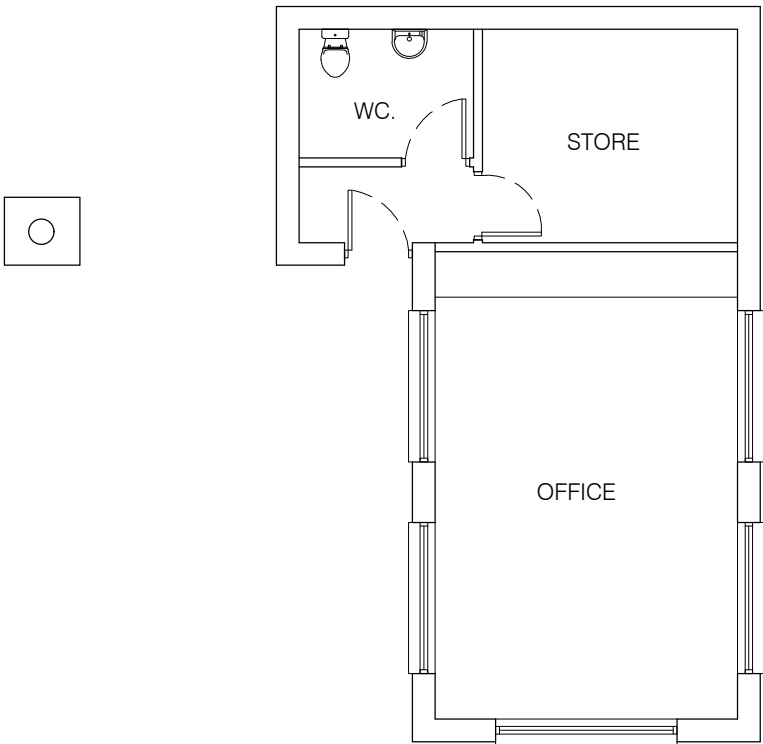


Office Elevations scale 1:100

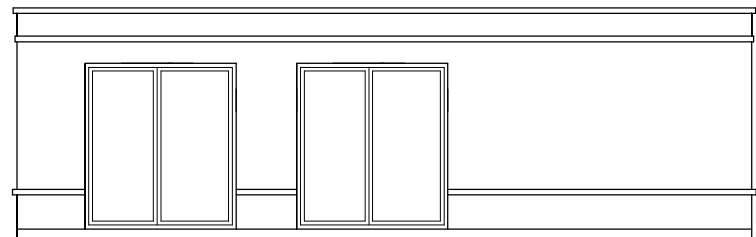


Side Elevation

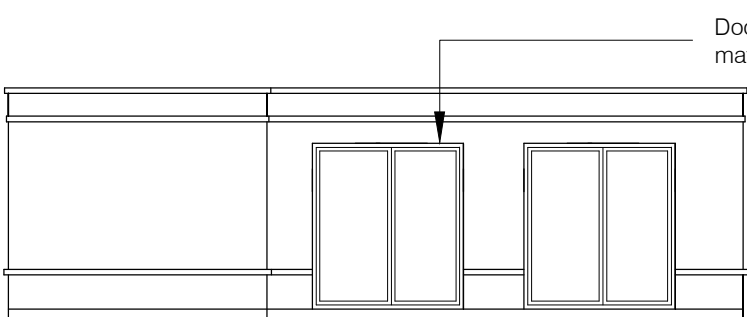

Side Elevation

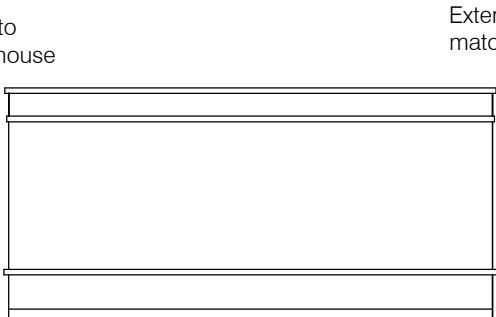


Rear Elevation

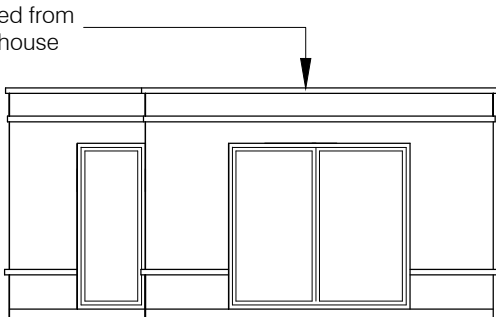

Front Elevation

for approval

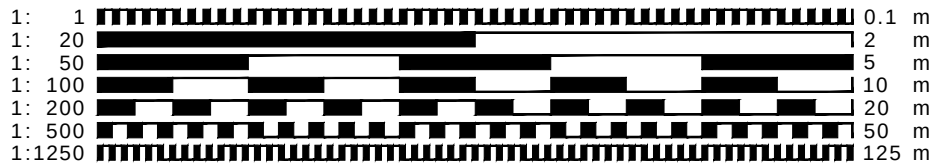

- CLIENT MUST SEEK SEPARATE SPECIALIST ADVICE ON PARTY WALL MATTERS IN SUFFICIENT TIME TO SERVE ALL NOTICES IF REQUIRED
- ALL STRUCTURAL ELEMENTS ARE INDICATIVE ONLY AND SUBJECT TO FULL STRUCTURAL DESIGN BY STRUCTURAL ENGINEER - ALL DESIGN IS SUBJECT TO STRUCTURAL DESIGN TO BE PROVIDED BY OTHERS
- THIS DRAWING IS FOR PLANNING APPROVAL ONLY AND SUBJECT TO ALL OTHER RELEVANT STATUTORY APPROVALS



This drawing is protected under © copy right



CONTRACT			
Proposed dwelling			
Glencoe, Snailswell Lane, Ickleford			
Hertfordshire			
DRAWING TITLE			
Office, Gym & Shed Details			
SCALE	1:100@A3	DRAWING NUMBER	REVISION
DATE	Feb 2026	PO6	
DRAWN	JEI		
JOB NUMBER	AD-02	CHECKED BY	
redshed design		telephone: 01462 817075, 07884008970	
45 Hoo Road		fax: 01462 807175	
Meppershall		e-mail: james/karen@redsheddesign.co.uk	
Bedfordshire		www.redsheddesign.co.uk	
sg17 5lp			