


This drawing is the copyright of SOSA Architects Ltd. It is submitted for **planning purposes only** and may not be reproduced in whole or in part without permission. The content is subject to full site survey and H&S risk assessment. Any changes may require further planning approval (e.g., a Non-Material Amendment or new application) and could affect project costs and timelines.

Key

Boundary line

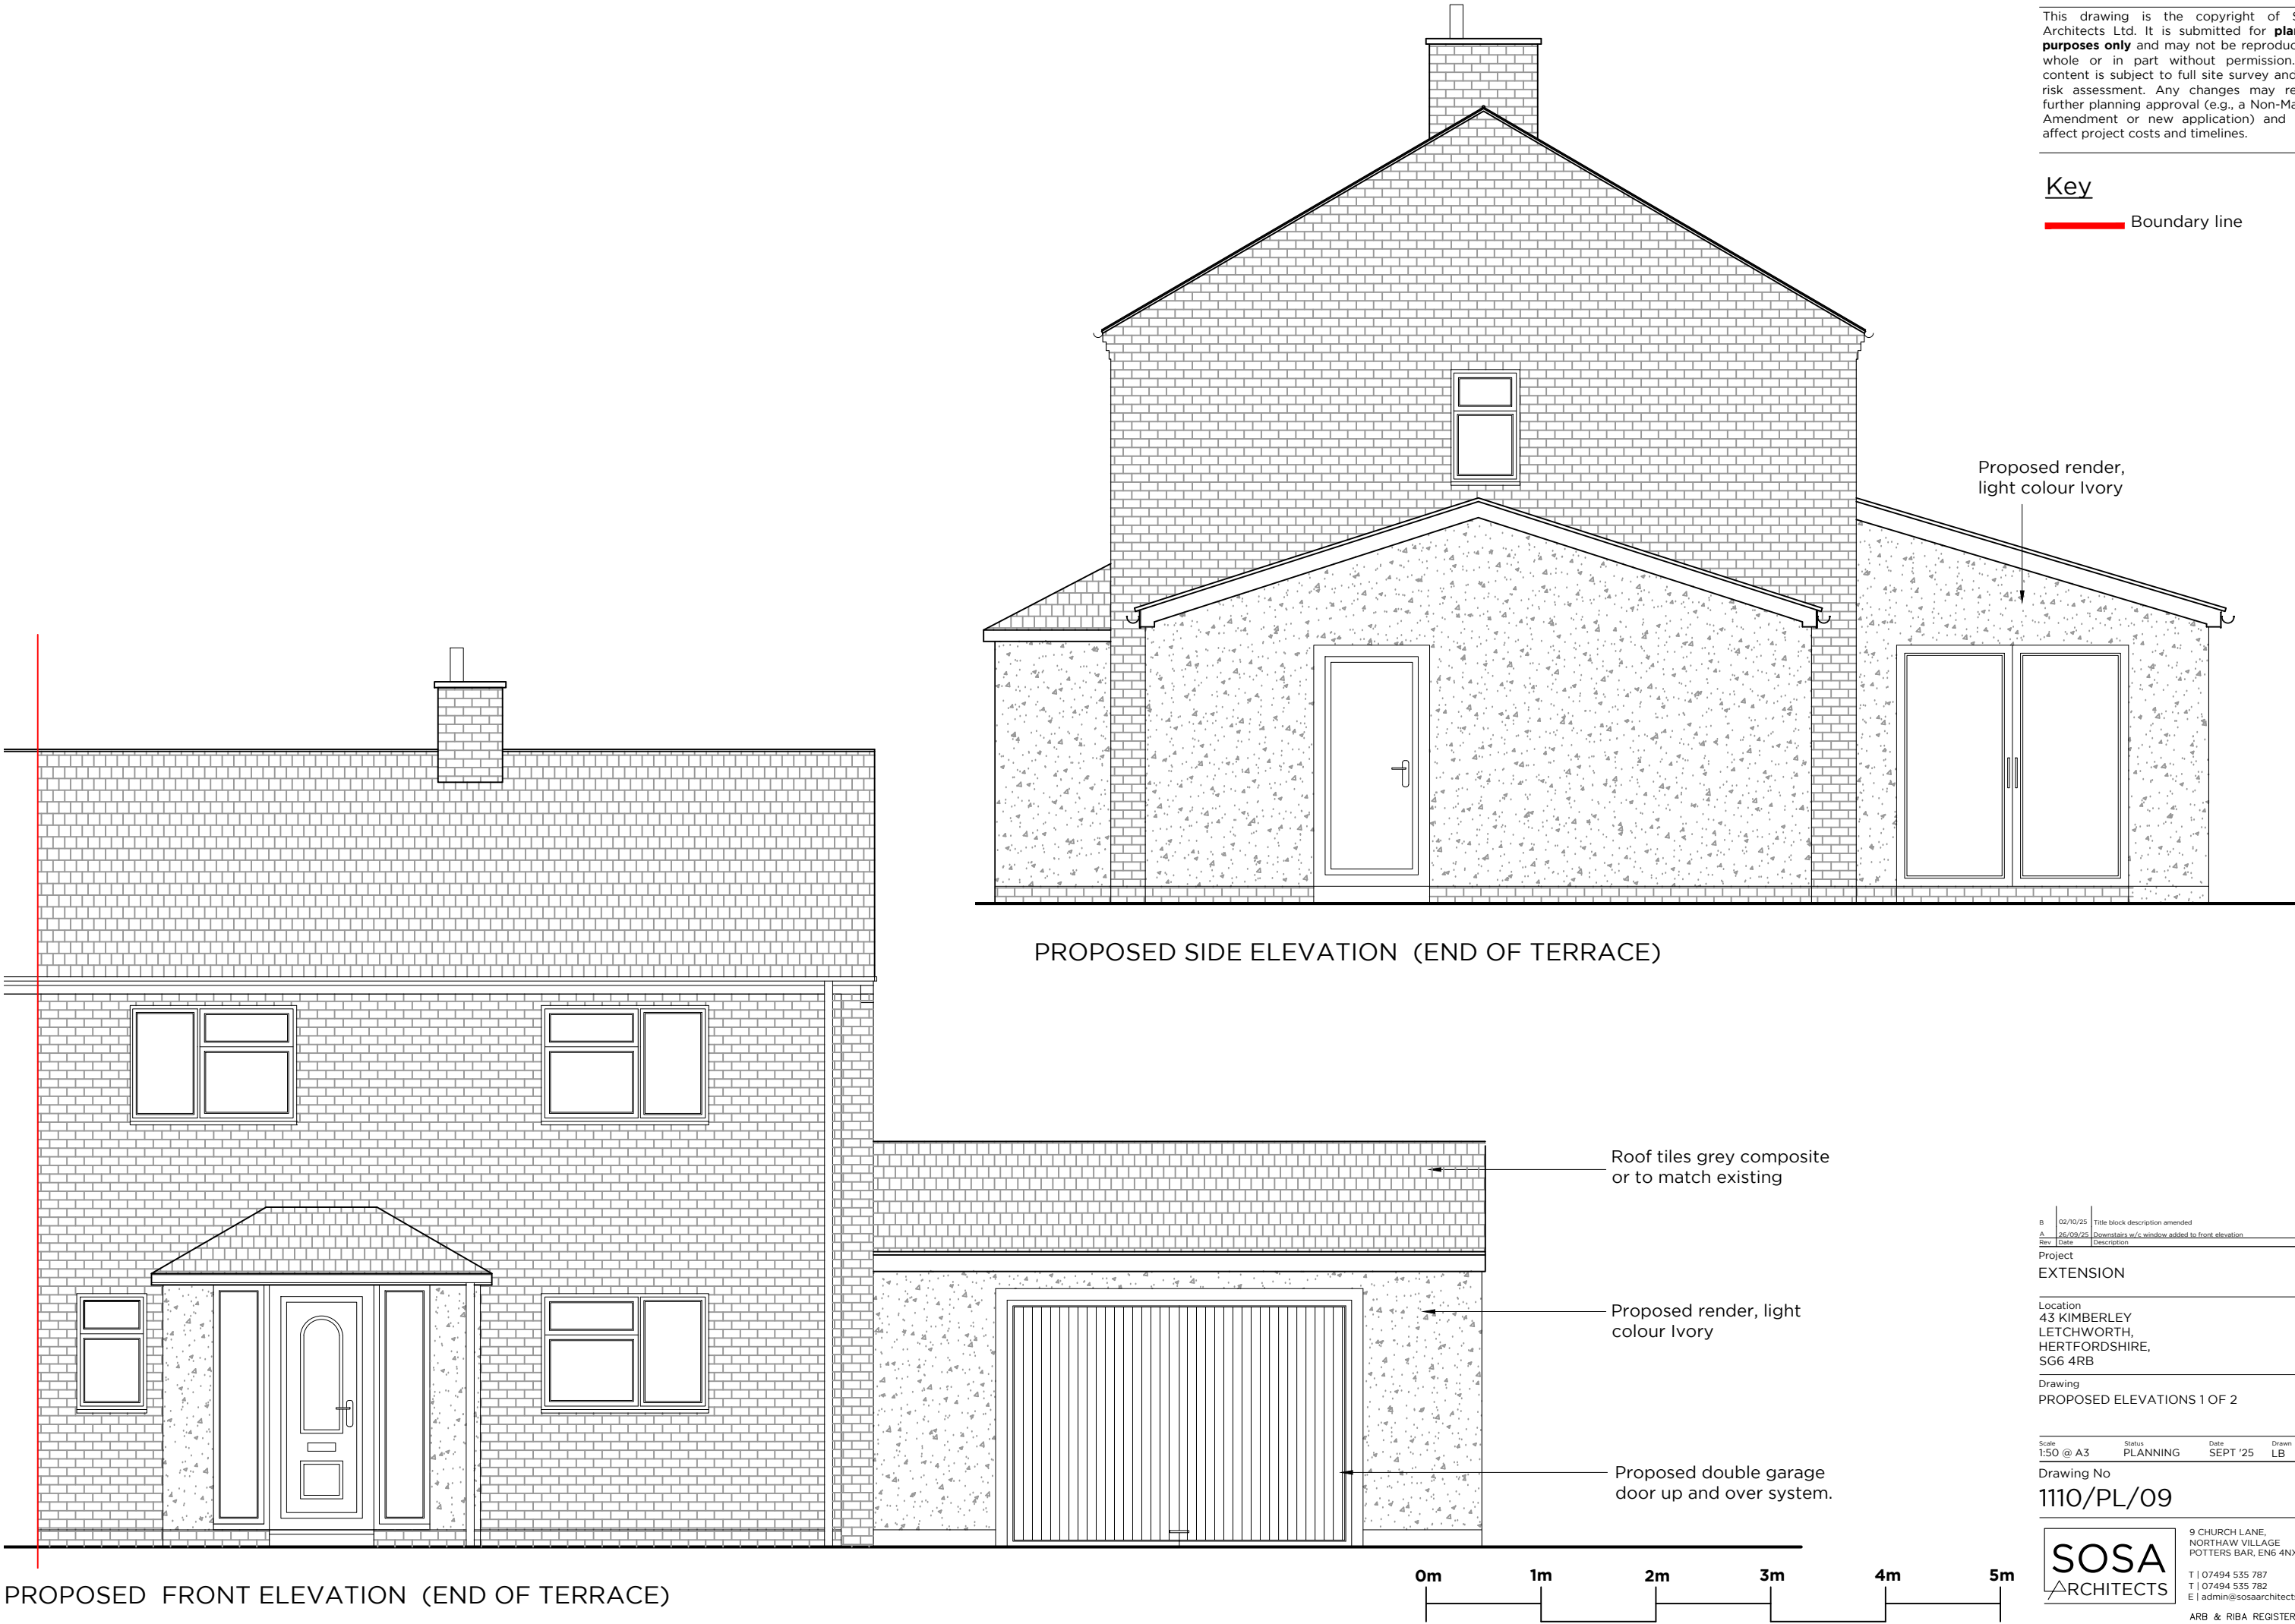

B	02/10/25	Title block description amended	LB
A	26/09/25	Downstairs w/c window added to front elevation	LB
Rev	Date	Description	By

Project
EXTENSION

Location
43 KIMBERLEY
LETCWORTH,
HERTFORDSHIRE,
SG6 4RB

Drawing
PROPOSED ELEVATIONS 1 OF 2

Scale	Status	Date	Drawn	Checked
1:50 @ A3	PLANNING	SEPT '25	LB	LB

Drawing No
1110/PL/09

B

SOSA
ARCHITECTS

9 CHURCH LANE,
NORTHAW VILLAGE
POTTERS BAR, EN6 4NX
T | 07494 535 787
T | 07494 535 782
E | admin@sosaarchitects.com
ARB & RIBA REGISTERED