


This drawing is the copyright of SOSA Architects Ltd. It is submitted for **planning purposes only** and may not be reproduced in whole or in part without permission. The content is subject to full site survey and H&S risk assessment. Any changes may require further planning approval (e.g., a Non-Material Amendment or new application) and could affect project costs and timelines.

Key

Boundary line

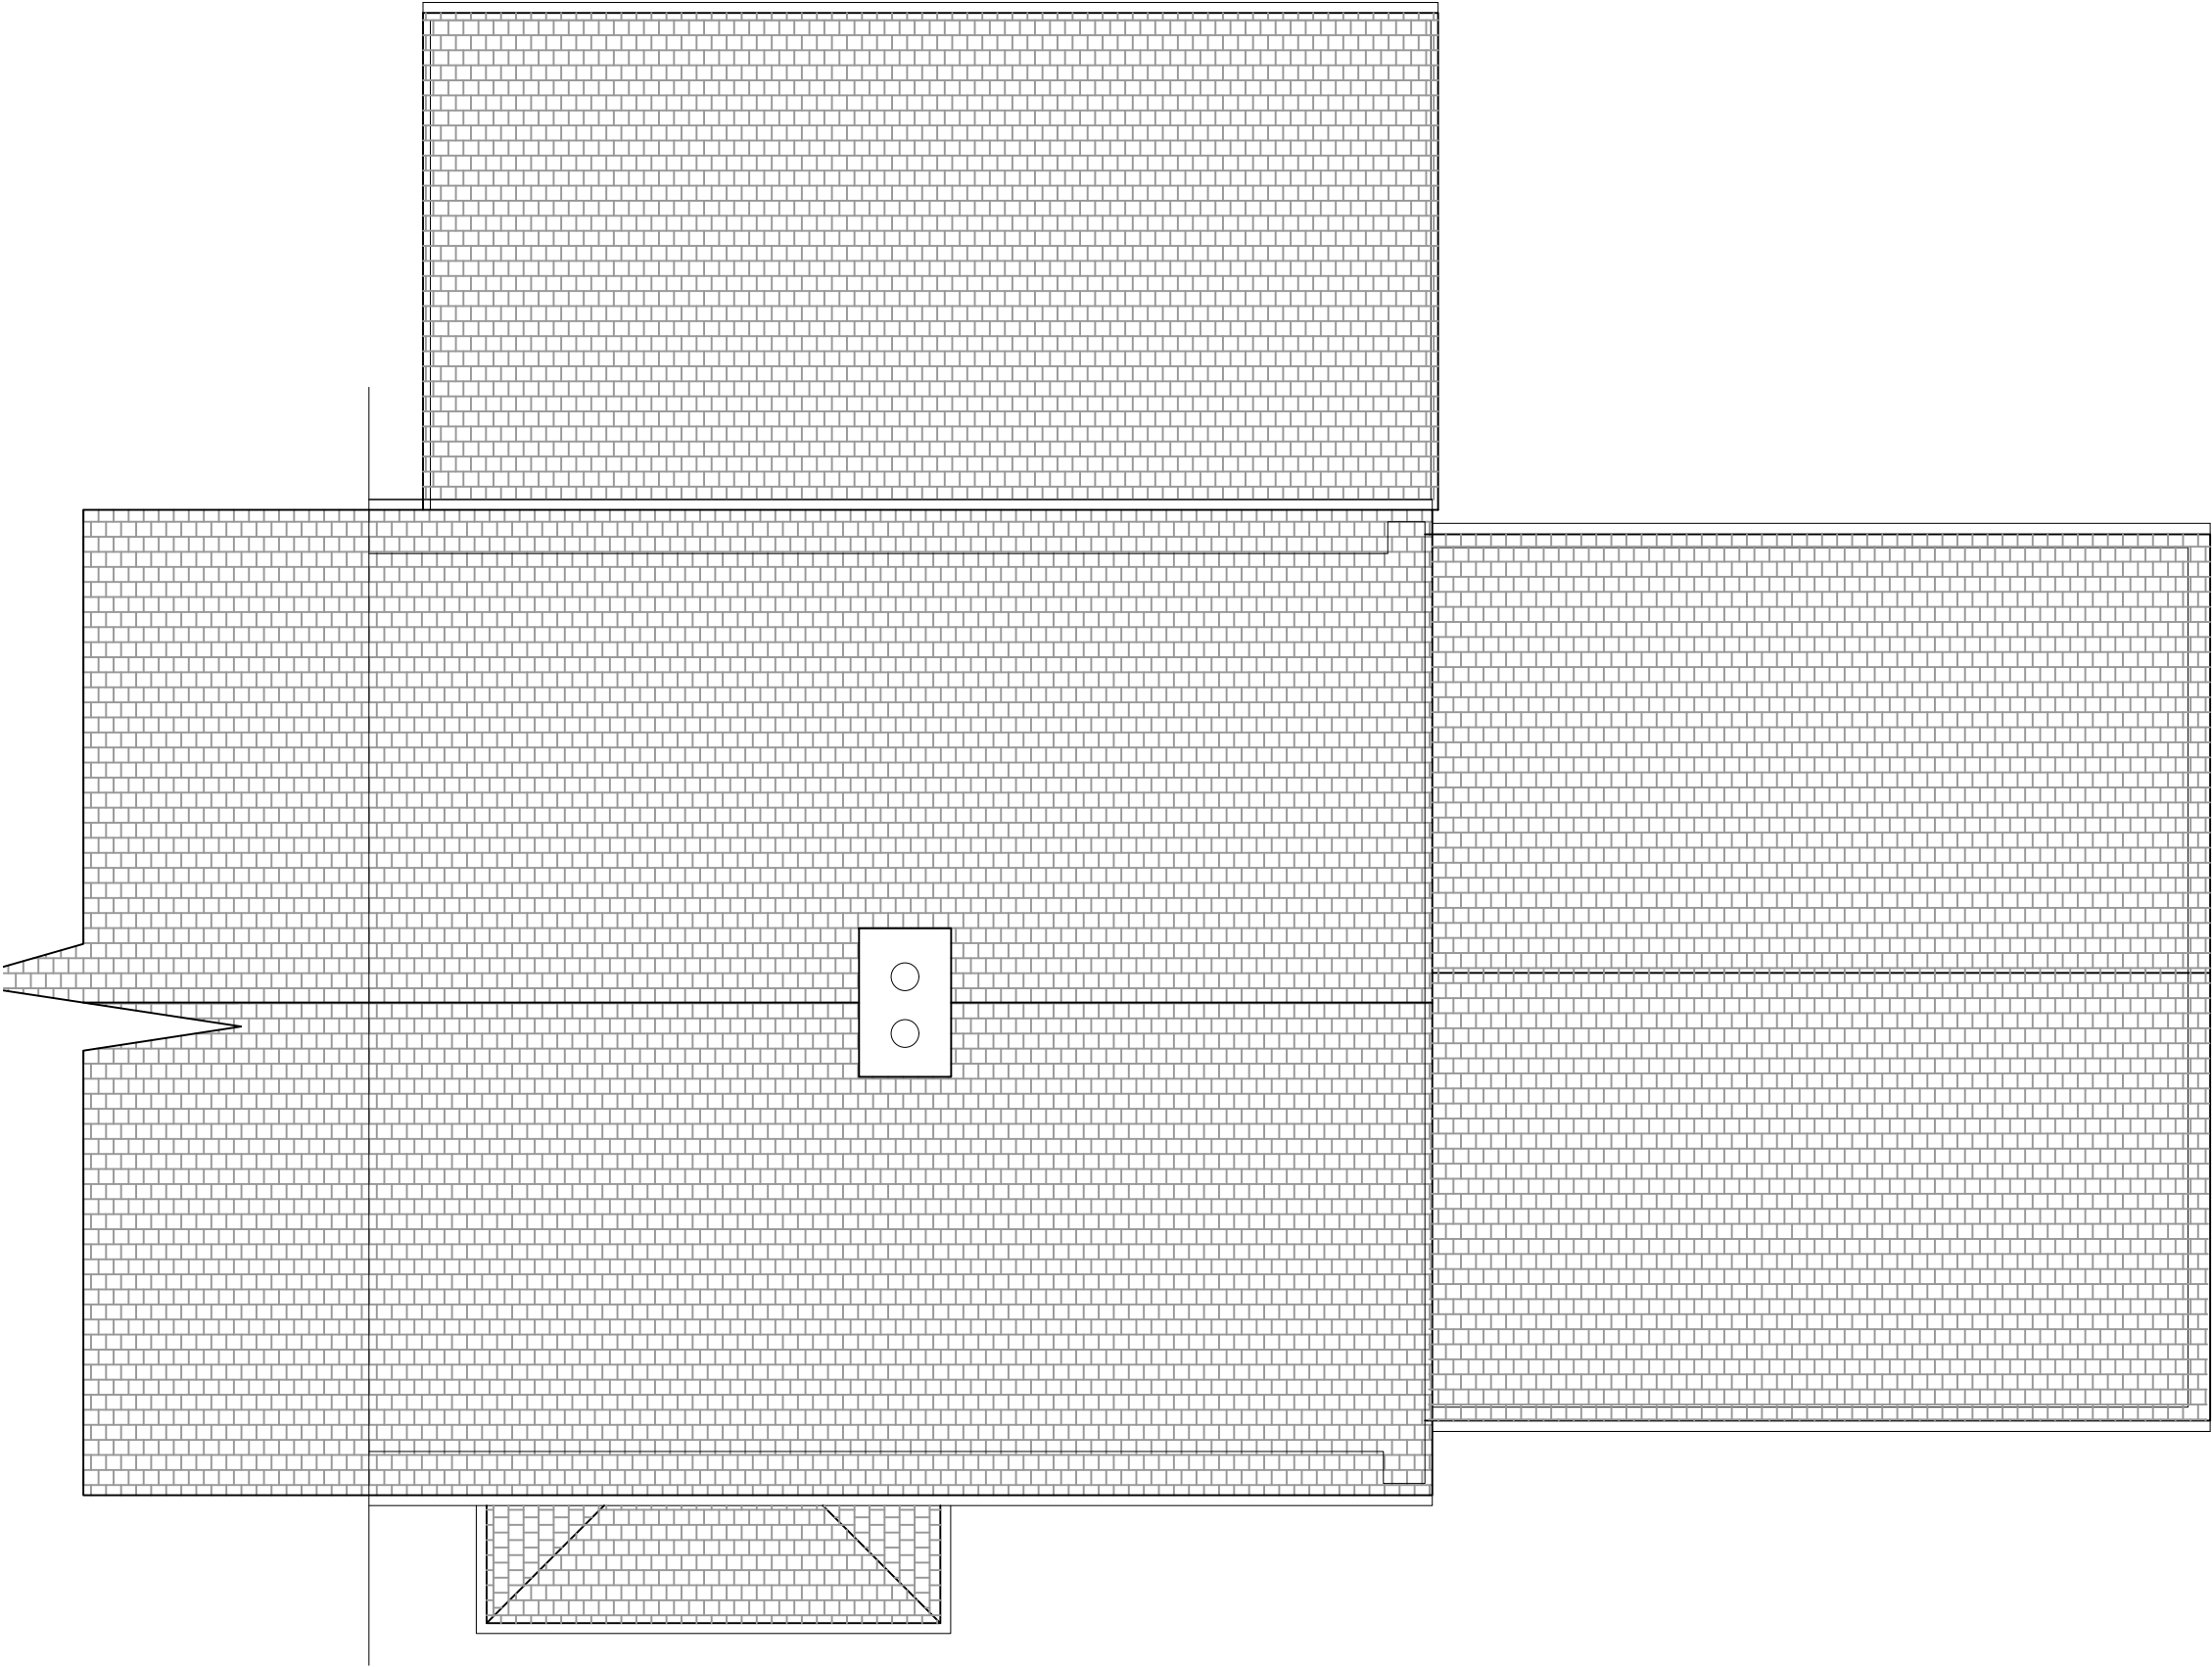

Rev	Date	Description	By

Project
EXTENSION

Location
43 KIMBERLEY
LETCWORTH,
HERTFORDSHIRE,
SG6 4RB

Drawing
PROPOSED ROOF PLAN

Scale	Status	Date	Drawn	Checked
1/50 @ A3	PLANNING	SEPT '25	LB	LB

Drawing No
1110/PL/08

A



9 CHURCH LANE,
NORTHAW VILLAGE
POTTERS BAR, EN6 4NX
T | 07494 535 787
T | 07494 535 782
E | admin@sosaarchitects.com
ARB & RIBA REGISTERED