


PLEASE NOTE - NO PROPOSED FIRST FLOOR PLAN SHOWN AS FIRST FLOOR REMAINS AS EXISTING


This drawing is the copyright of SOSA Architects Ltd. It is submitted for **planning purposes only** and may not be reproduced in whole or in part without permission. The content is subject to full site survey and H&S risk assessment. Any changes may require further planning approval (e.g., a Non-Material Amendment or new application) and could affect project costs and timelines.

Key

- Boundary line
- Existing walls
- Proposed walls

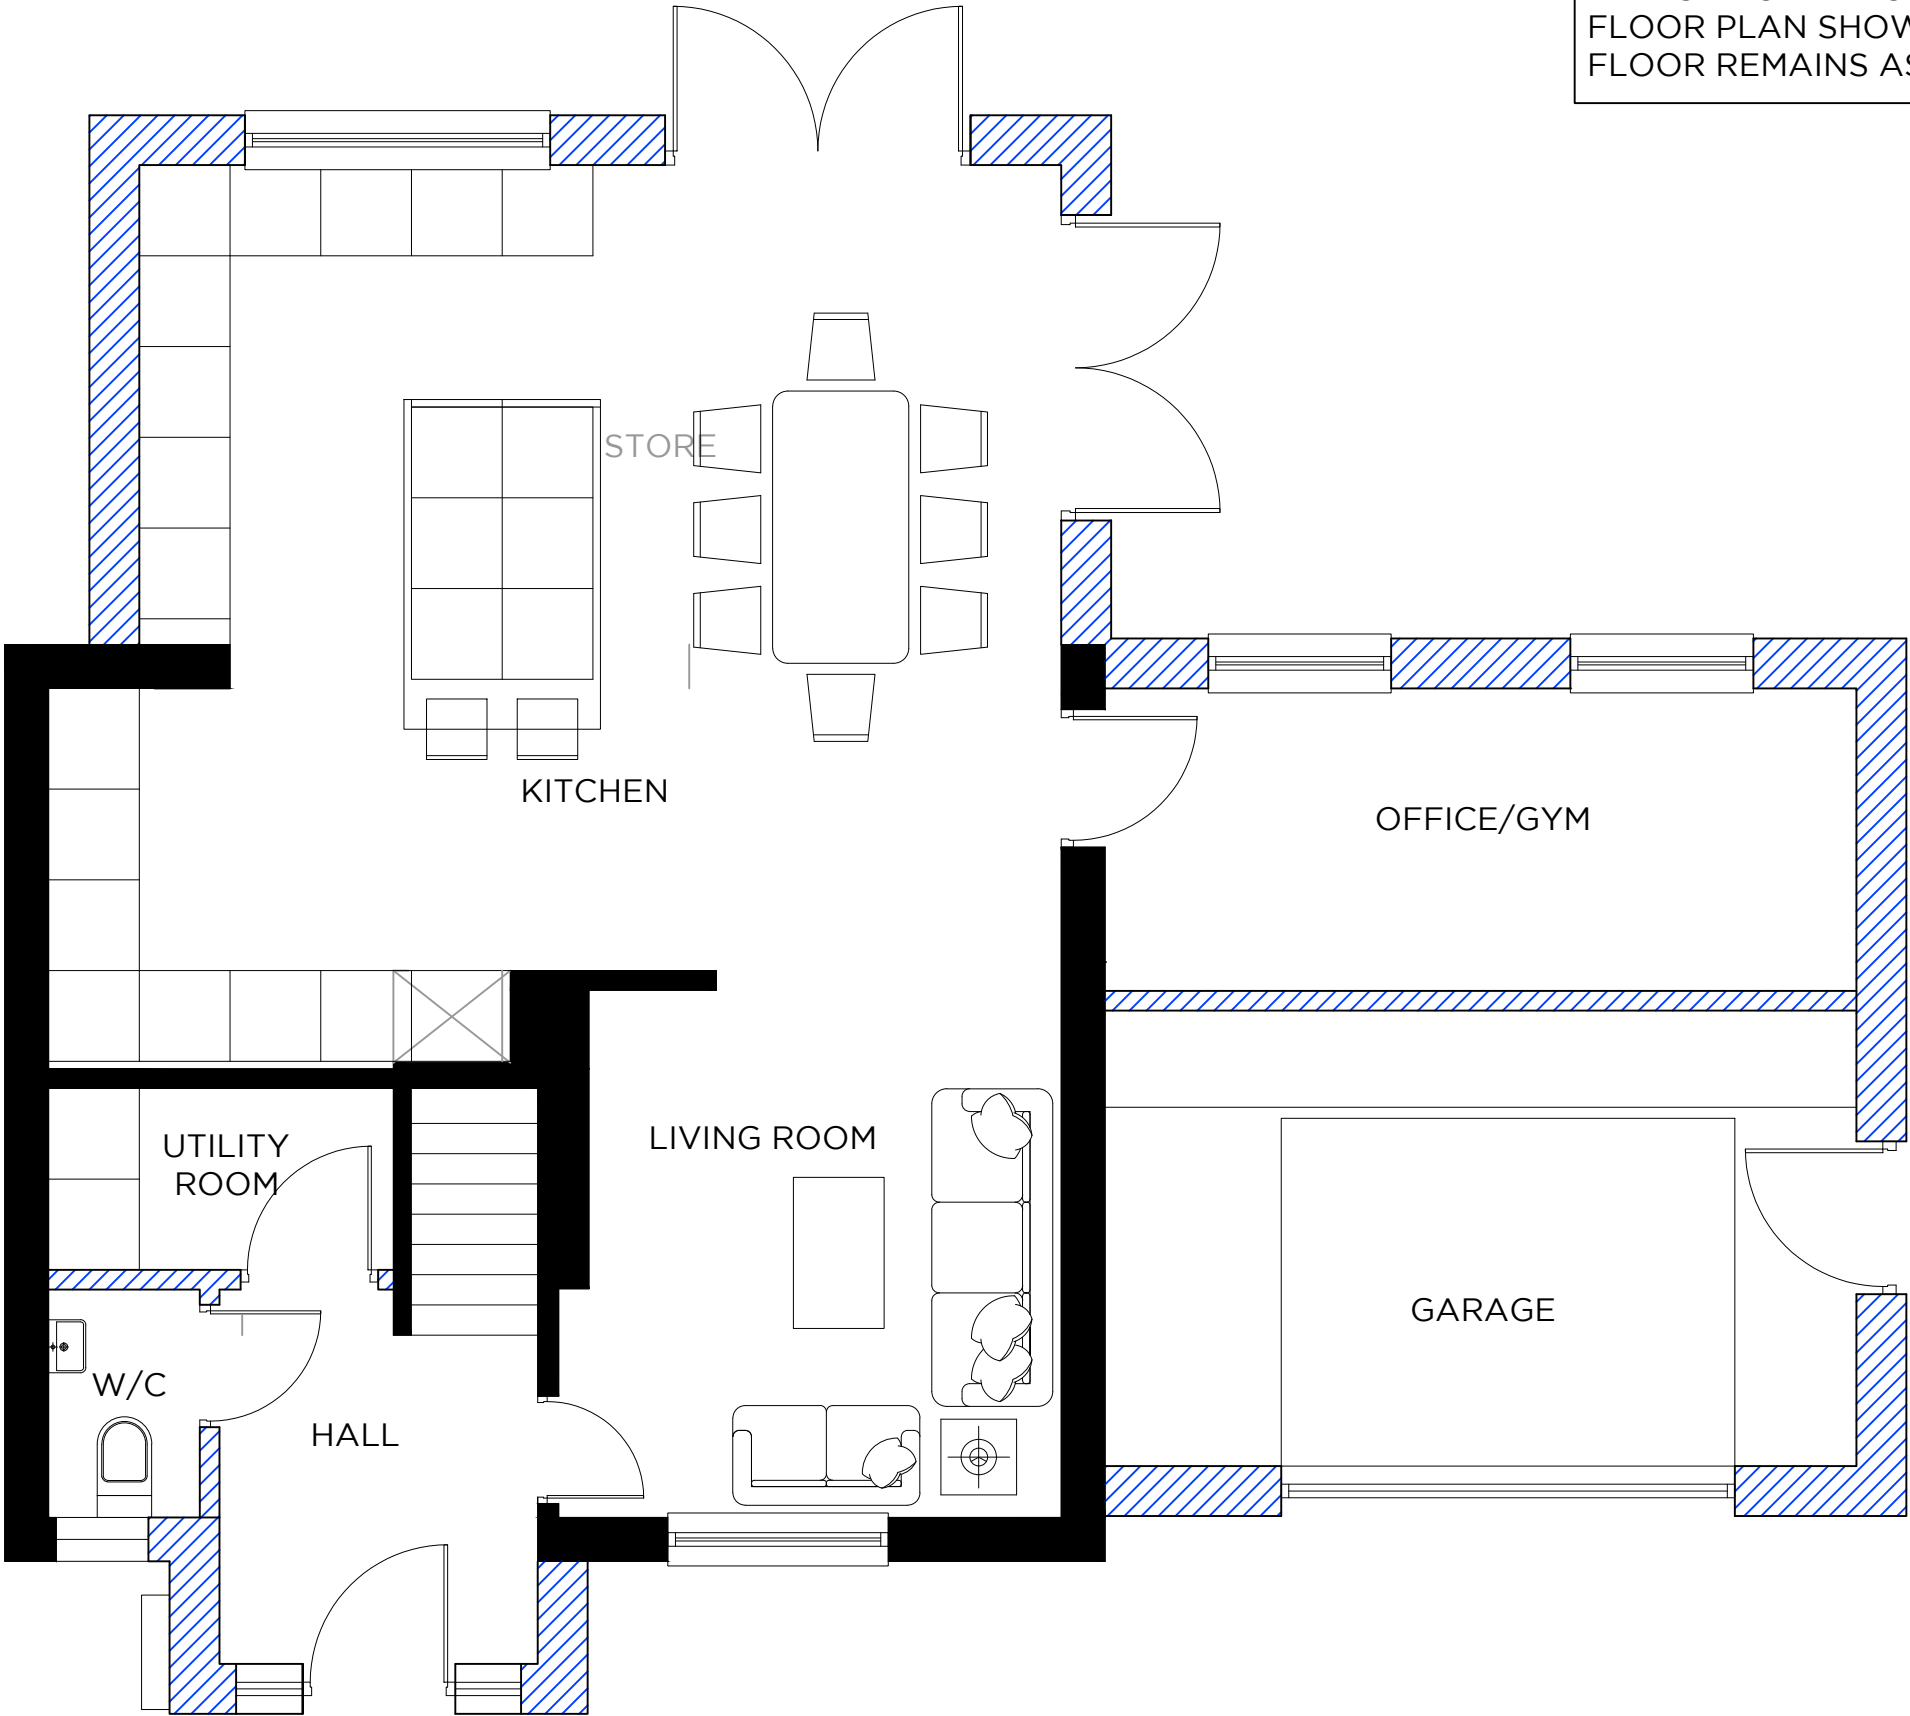

PROPOSED GROUND FLOOR PLAN

 

A	02/10/2025	Title block description amended & note added	LB
Rev	Date	Description	By
Project			
EXTENSION			

Location
43 KIMBERLEY
LETCWORTH,
HERTFORDSHIRE,
SG6 4RB

Drawing
PROPOSED GROUND FLOOR PLAN

Scale	Status	Date	Drawn	Checked
1/50 @ A3	PLANNING	SEPT '25	LB	LB

Drawing No
1110/PL/07

A

SOSA
ARCHITECTS

9 CHURCH LANE,
NORTHAW VILLAGE
POTTERS BAR, EN6 4NX
T | 07494 535 787
T | 07494 535 782
E | admin@sosaarchitects.com
ARB & RIBA REGISTERED