



Front Elevation - Existing


1 : 50

1 : 50




Side 01 Elevation - Existing

1 : 50

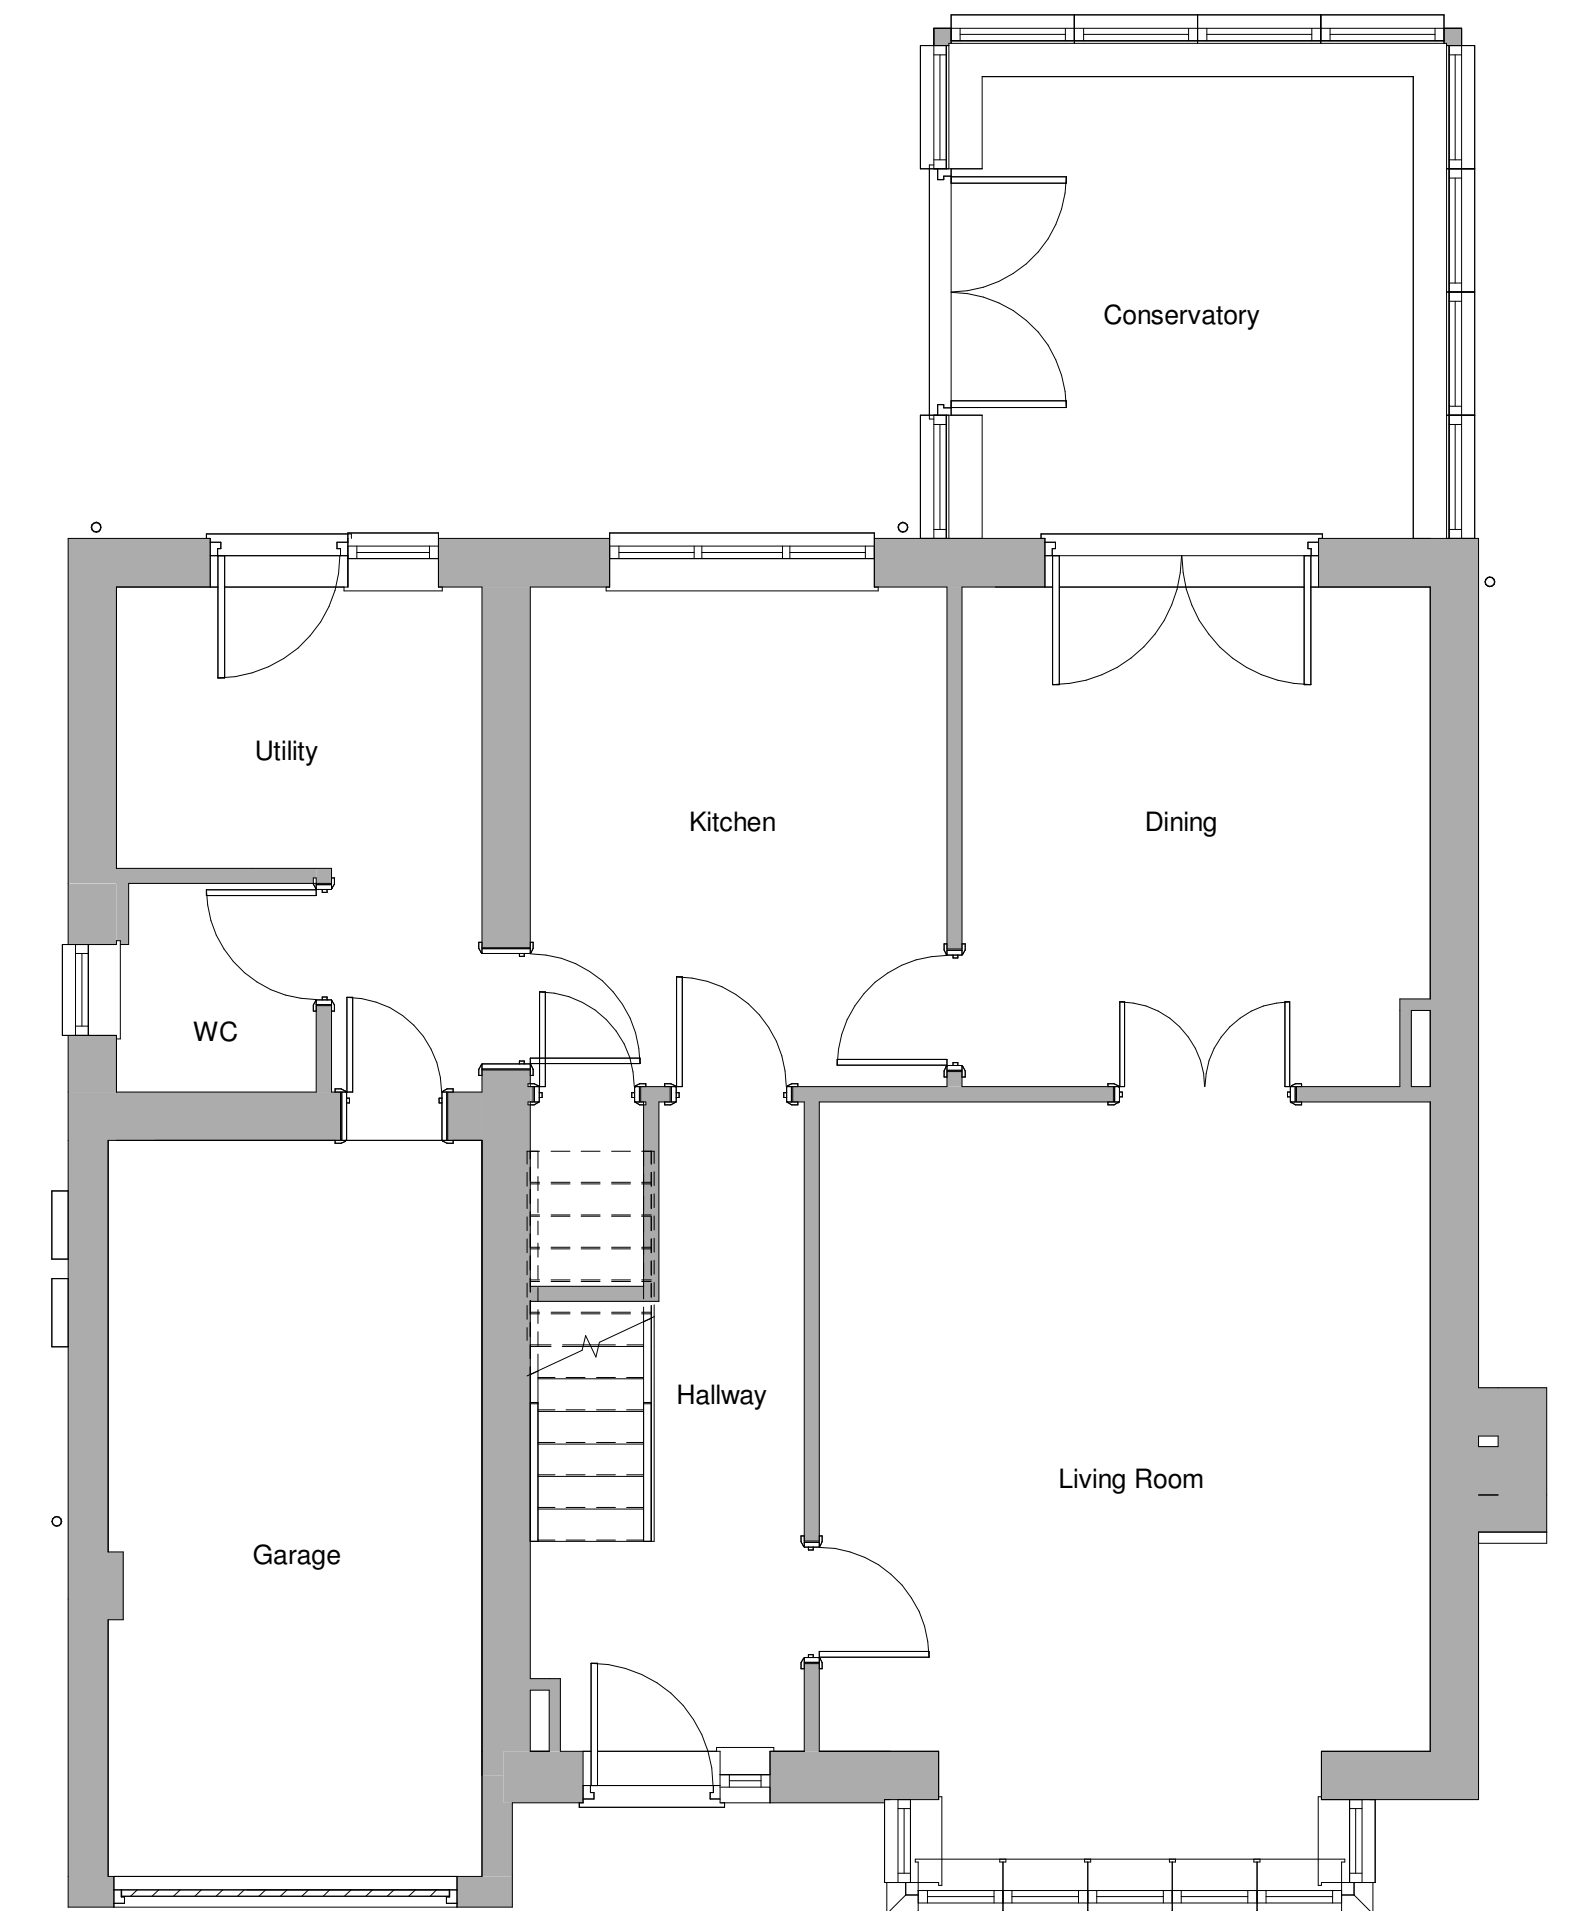

Level 0 - Existing
1 : 50

1 : 50

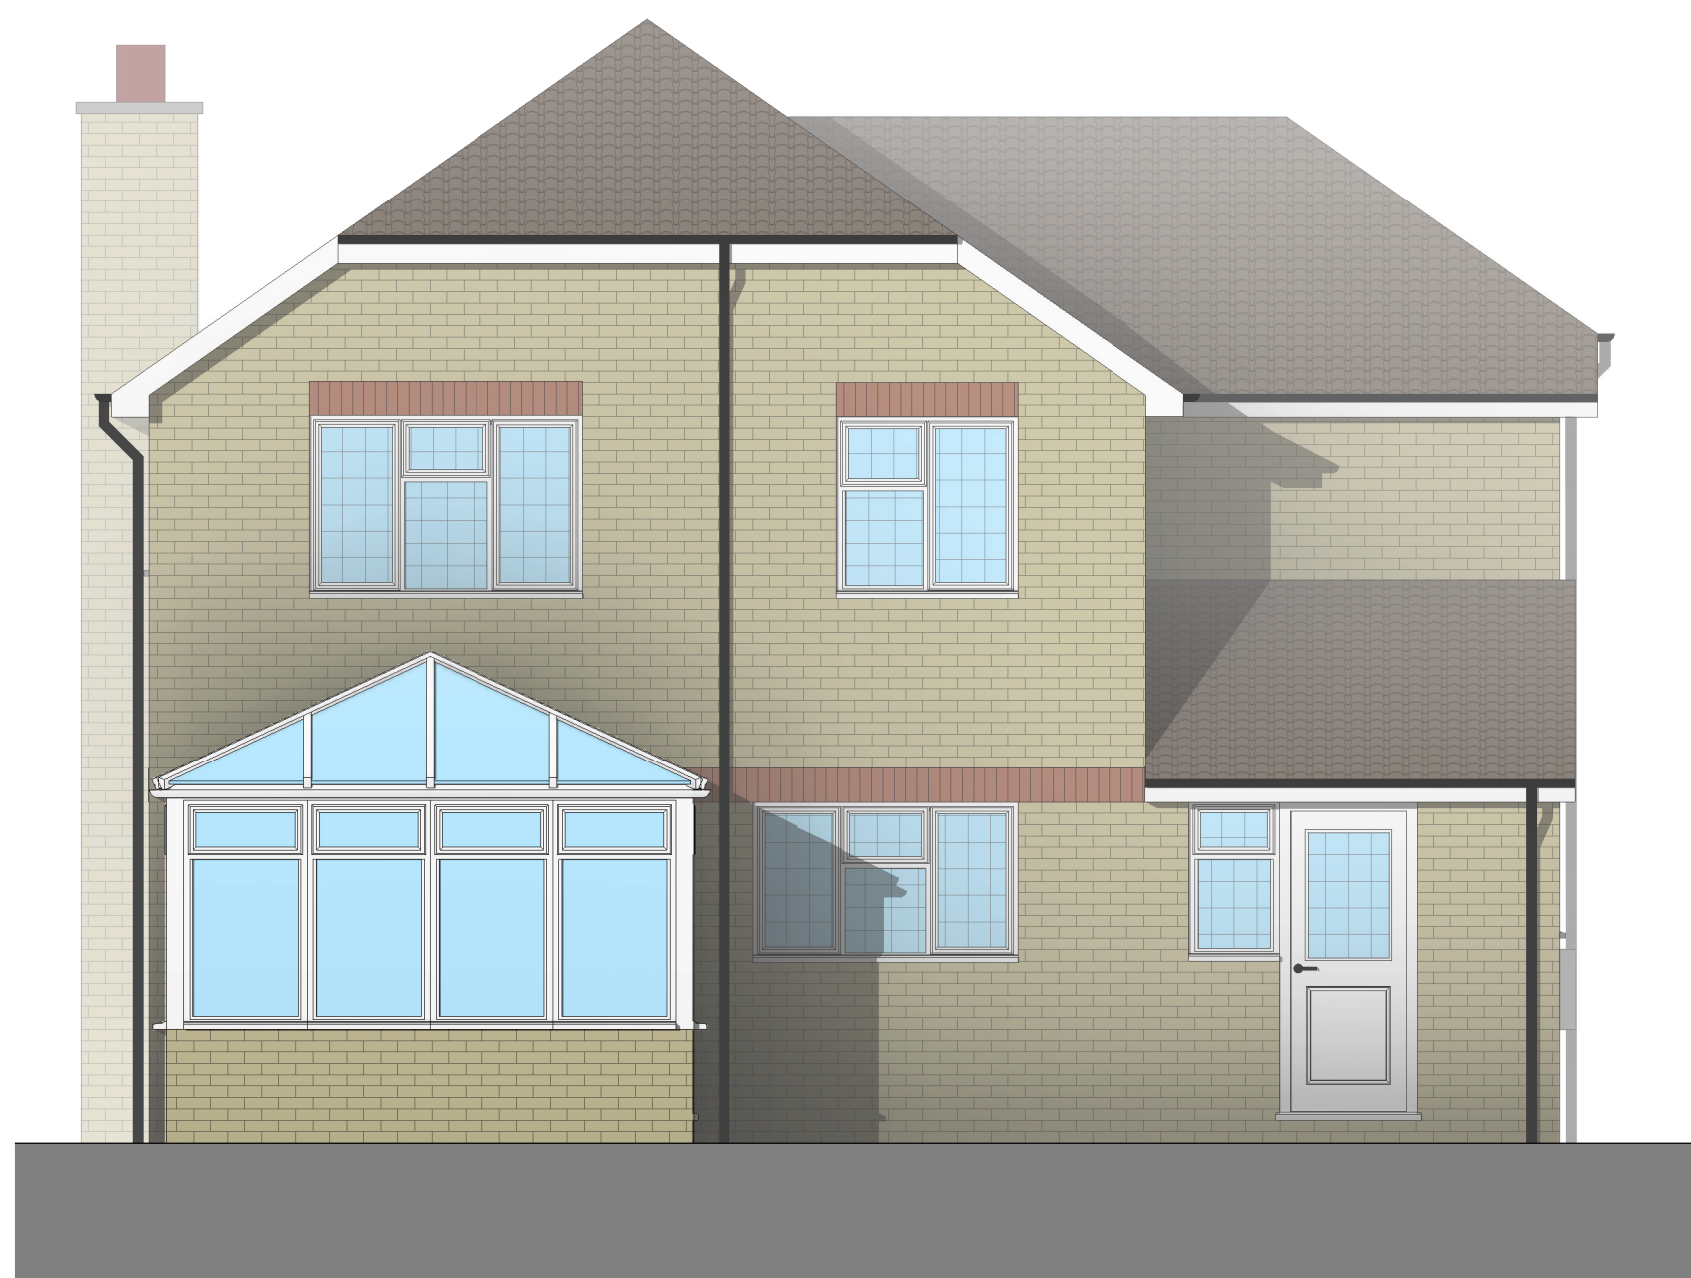

Rear Elevation - Existing

1 : 50



Side 02 Elevation - Existing

1 : 50

0 1 to 50 5m

Rev	Date	Details	Drawn	Checked

Issued for:

Project/Client:	Project No:
15 Kristiansand Way	Project Number
	Dwg No:
	A100
	Rev:
Drawing:	Scale:
Existing Plans & Elevations	1 : 50 @A1
	Drawn By:
	Author
	Checked By:
	Checker
	Date:

Project No:
Project Number

Dwg No:
A100

Rev:

Wing No: _____

lev:

Drawing:	Scale:	
Existing Plans & Elevations	1 : 50	@A1

Scale:
: 50 @A1

Drawn By: _____ Date: _____

Checked By: _____ Date: _____
Checker



D.Chandler Architectural Design Ltd
Devonshire Business Centre, Works Rd, Letchworth, SG6 1GJ
Tel : 07901 864 742 - Email : daniel@dcarchitectural.org

Devonshire Business Centre, Works Rd, Letchworth, SG6 1GJ

Tel : 07901 864 742 - Email : daniel@dcarchitectural.org