



Front Elevation - Proposed
1 : 50




Side 01 Elevation - Proposed
1 : 50



Rear Elevation - Proposed
1 : 50



Side 02 Elevation - Proposed
1 : 50

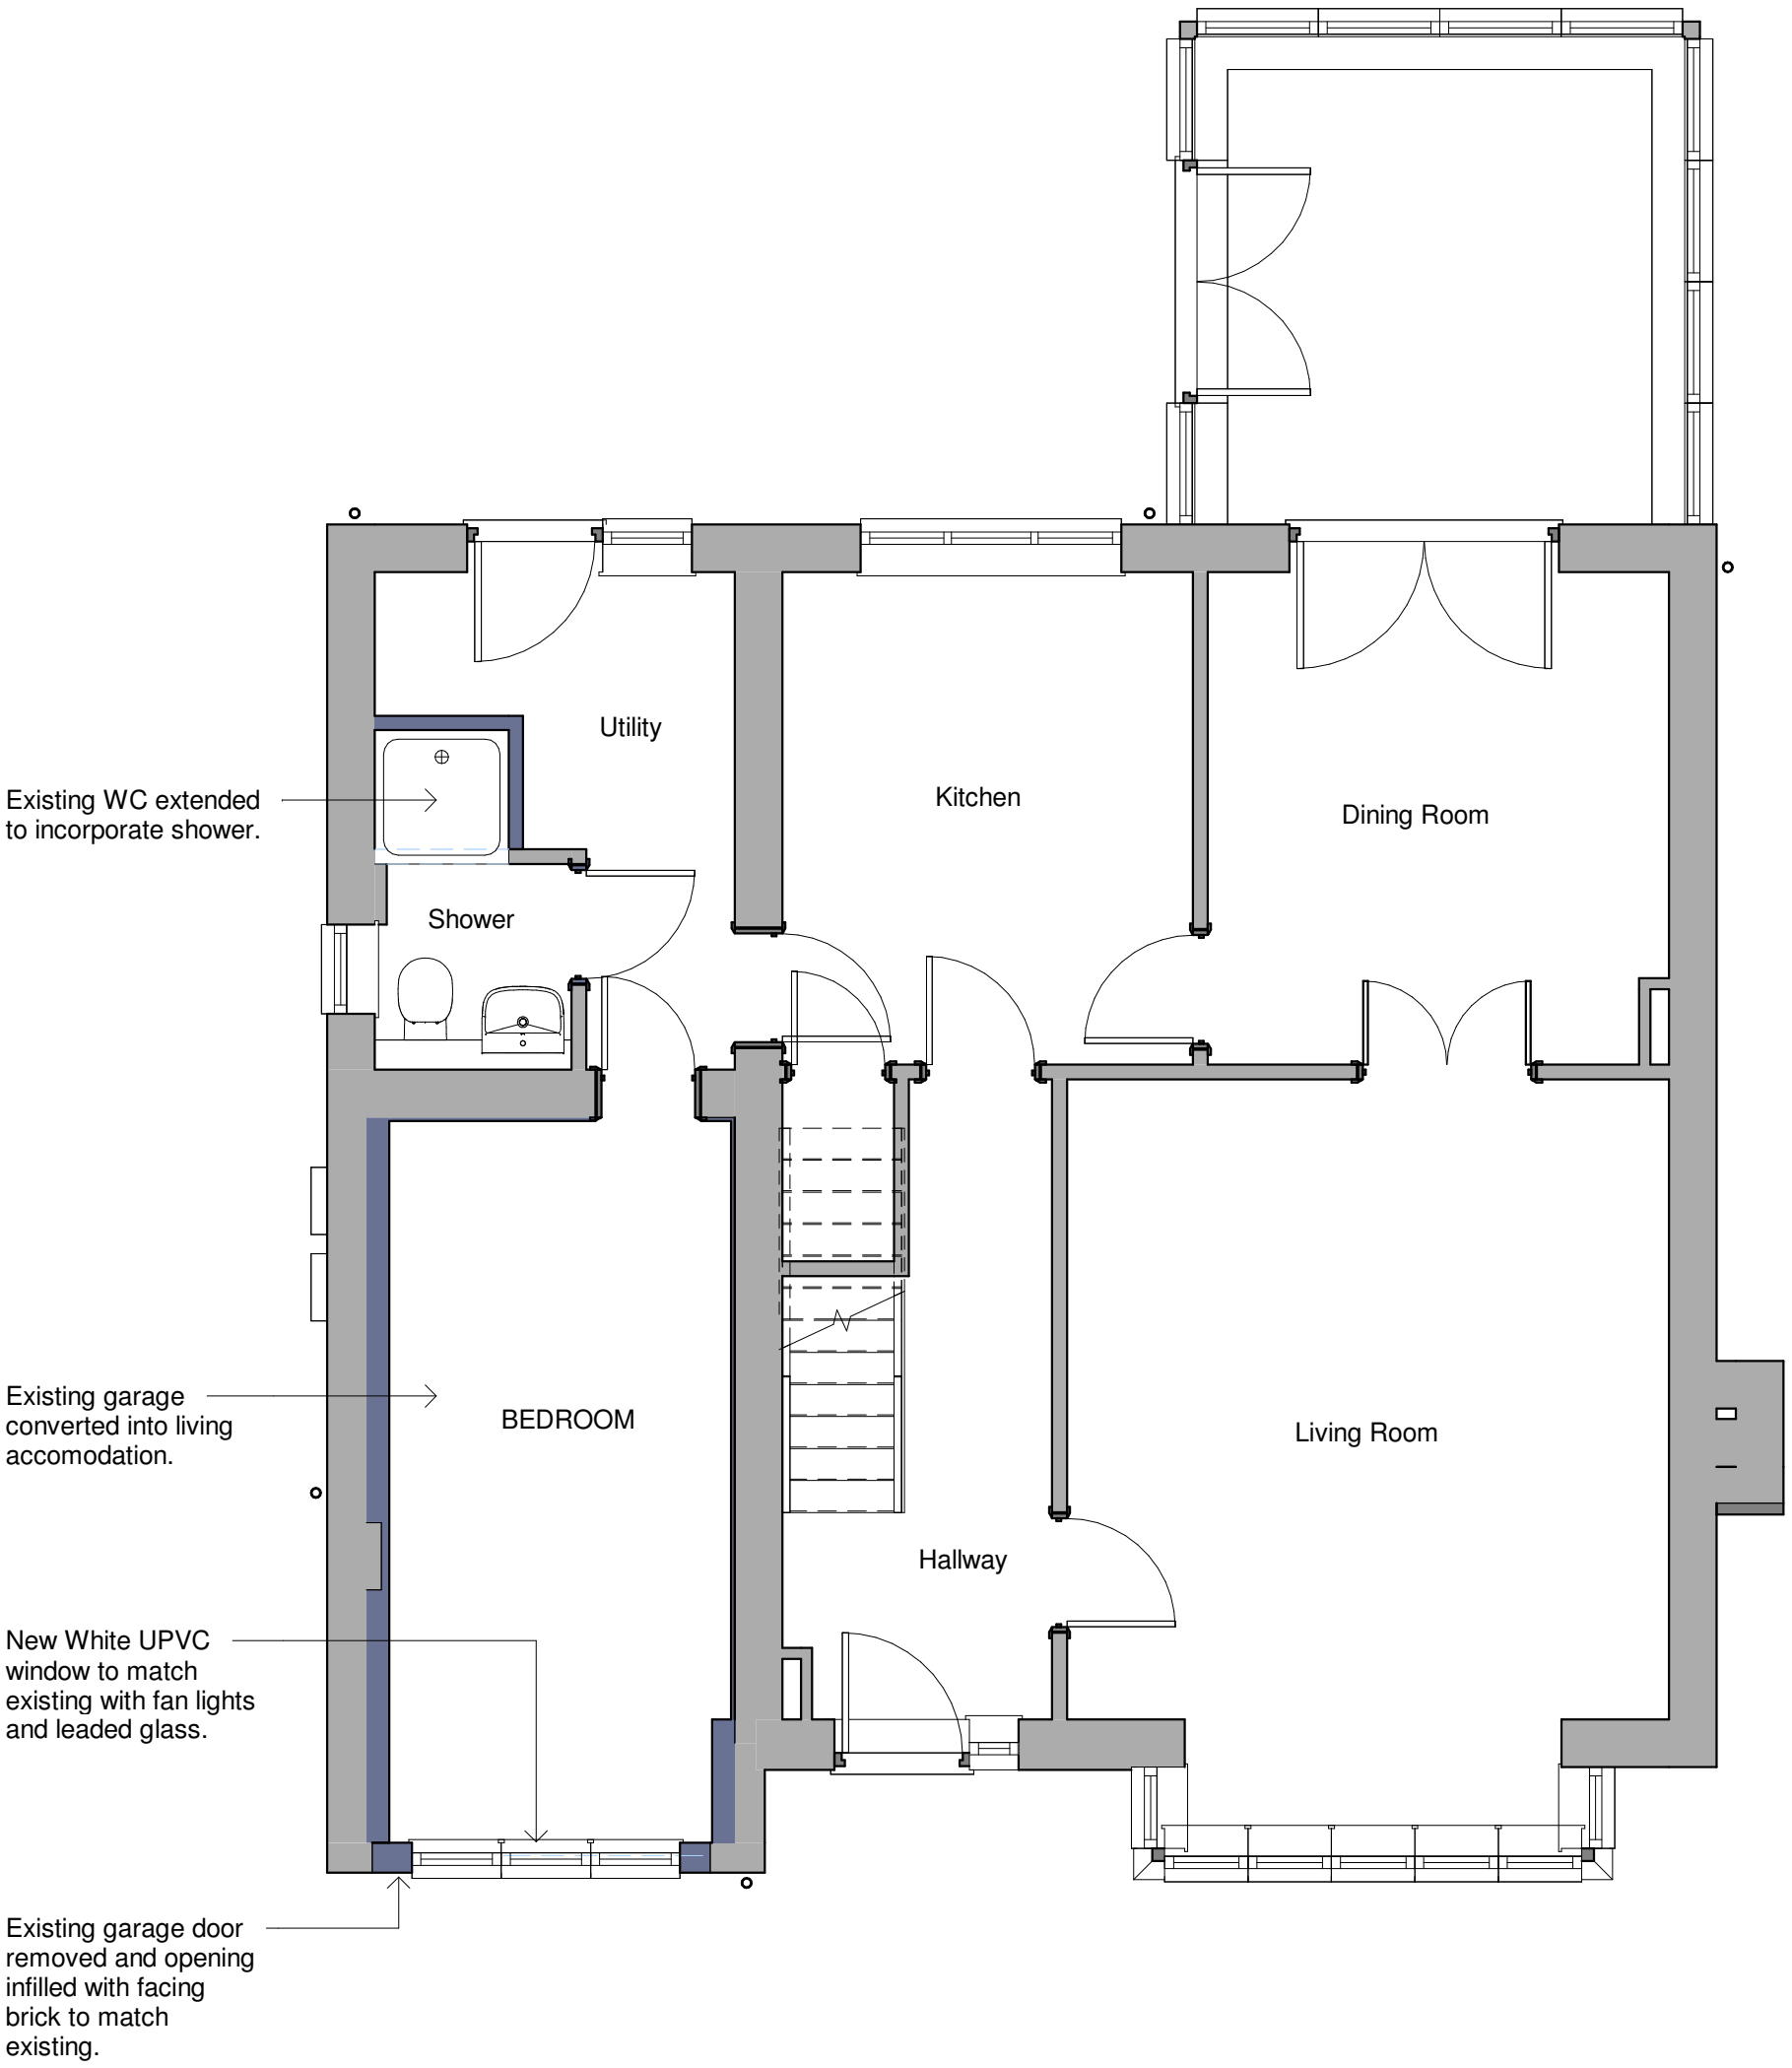

Level 0 - Proposed
1 : 50

0 1 to 50 5m				
Rev	Date	Details	Drawn	Checked

Project/Client:		Project No:	
15 Kristiansand Way		Project Number	
		Dwg No:	
		A102	
		Rev:	
Drawing:		Scale:	
Proposed Plans and Elevations.		1 : 50 @A1	
		Drawn By: Date:	
		Author	
		Checked By: Date:	
		Checker	

