





Second Floor Plan

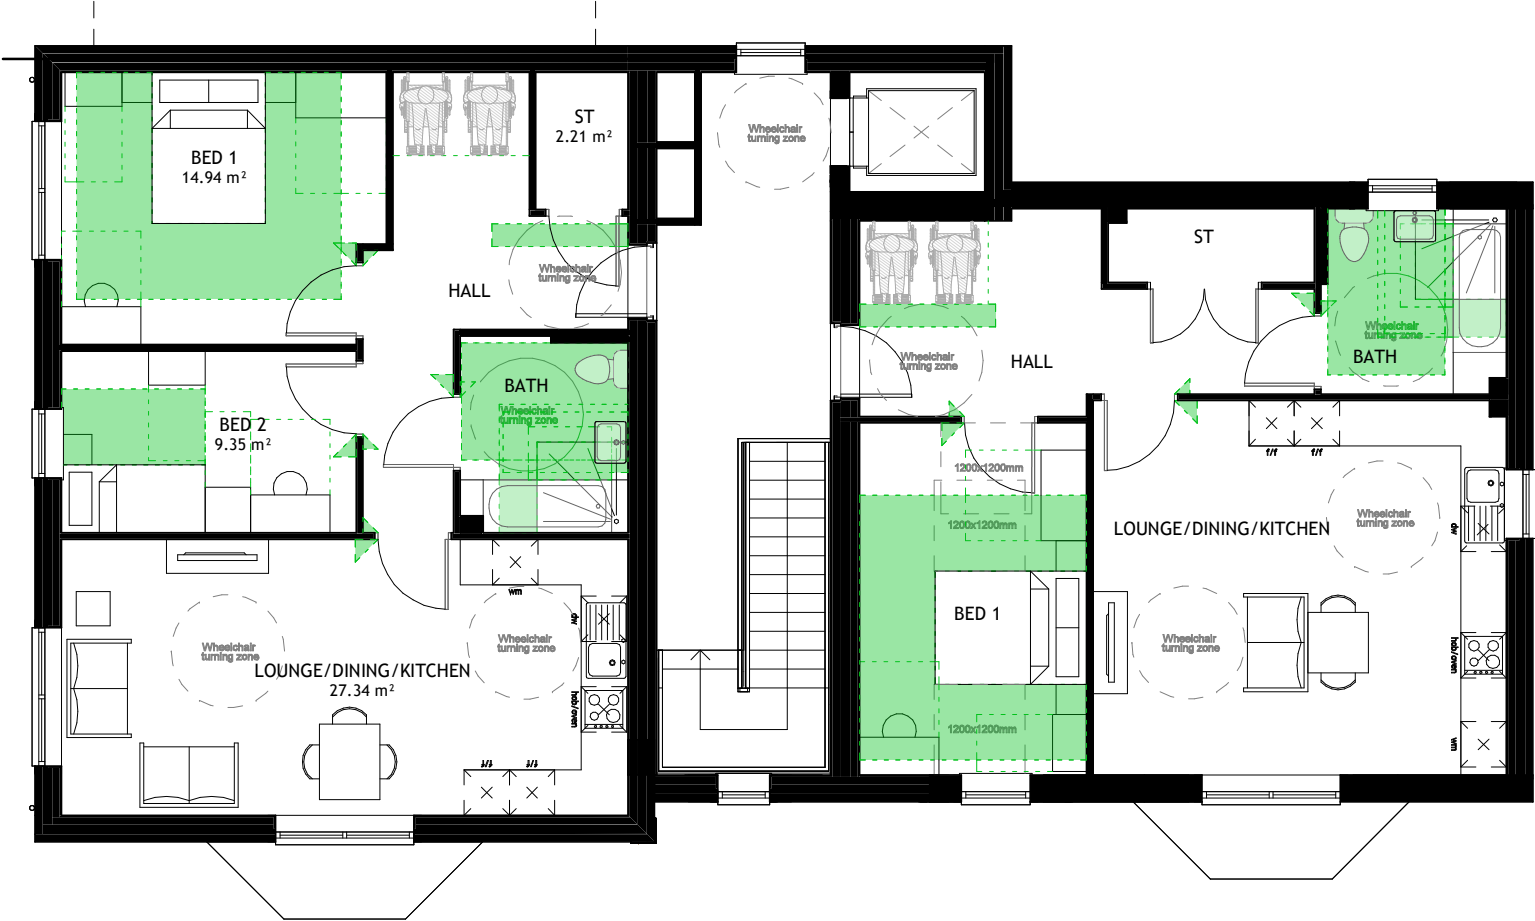

Front Elevation

 

BIM Transmittal Disclaimer
McBains Ltd makes no express or implied warranties with respect to the character, function, or capabilities of the data (inclusive of 3rd party data incorporated within), or the suitability of the data for any particular purpose beyond those originally intended by McBains Ltd. Please refer to our standard terms and conditions for further details.

NOTE:
ALL BATHROOMS & ENSUITE WINDOWS TO HAVE OBSCURED GLASS.

REFER TO EXTERNAL MATERIALS PLAN FOR SPECIFIC MATERIALS, WINDOWS COLOURS AND DOOR COLOURS.

Issued for comments		10.10.2025		JP	POB
Rev		Rev Description	Rev Date	Drawn By	Reviewed By
	JP	EC			POB
	Drawn By	Reviewed By			Approved By
	61979	MAY '25			1 : 100 @ A3
MCD Number		Date Created		Scale @ A3	

McBains

McBains Ltd
5th Fl, 26 Finsbury Square London EC2A 1DS
+44 (0)20 7786 7900
mcbains.co.uk

Client

Barratt Redrow

Project

Land at Highover Farm
Hitchin
Phase 1

Drawing Title

Housetype Plans & Elevations
3xAF1 M4(3)+3xAF2 M4(3 FLATS
Plots 104-109 as shown

ARCHITECTURE						Status	
HITPH1 - MCB - ZZ - ZZ - DR - A - 0309						D5 - P1	
Project	Originator	Frab	SpR	Form	Discipline	Number	Status