



NOTES

Refer to figured dimensions only- do not scale from this drawing, except for planning purposes.
All dimensions are to be checked on site and any discrepancies raised with the Architect.

1:100 FIRST FLOOR PLAN

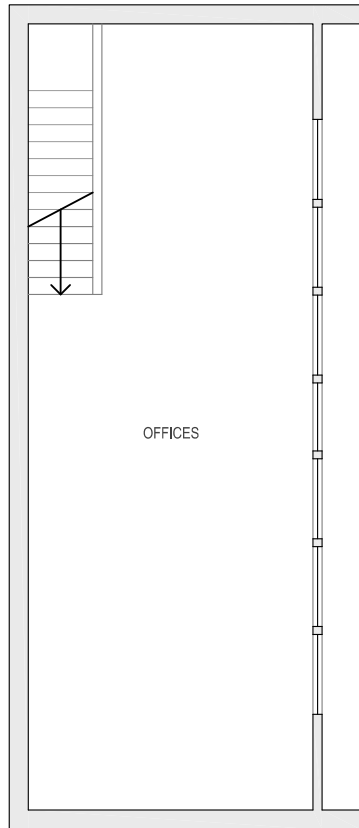


1:100 GROUND FLOOR PLAN

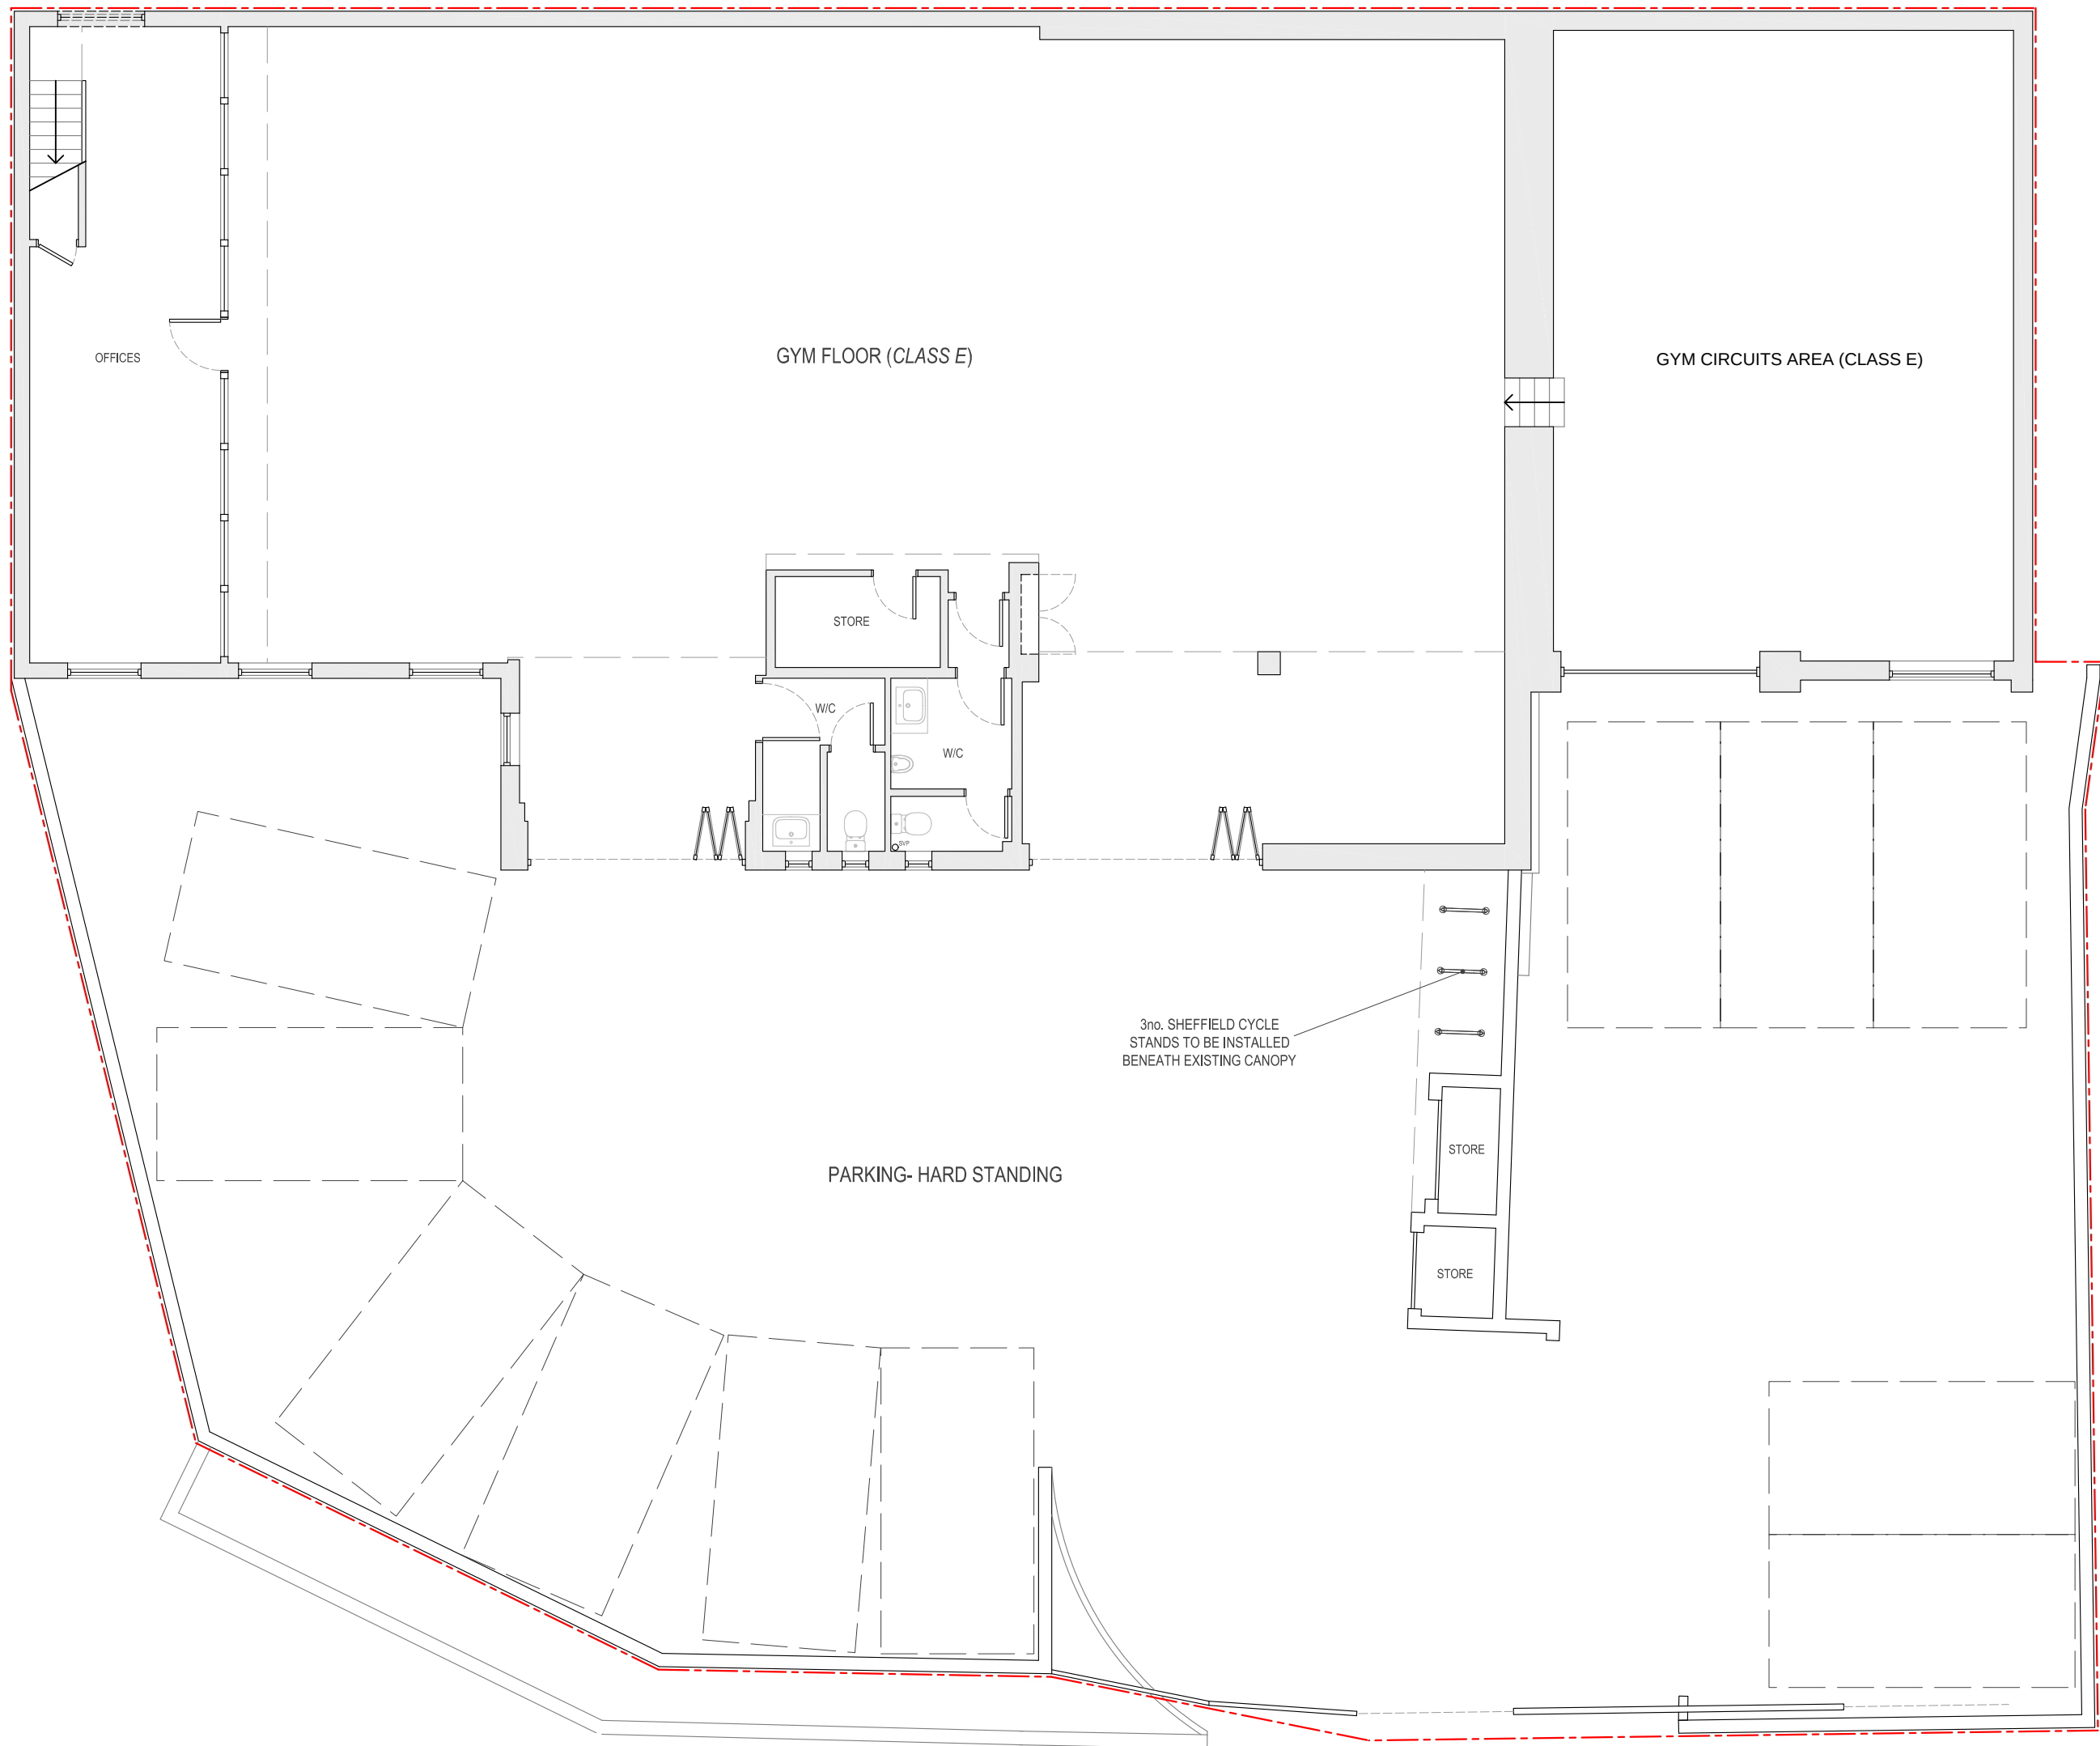

PROJECT		
UNIT 7 - 10 STATION APPROACH, HITCHIN		
DRAWING TITLE		
PLANS AS PROPOSED		
DATE	SHEET SIZE	
OCTOBER 2025	A1	
PROJECT REF	DRAWING NO	REVISION

1945-1 004 B

 

mdp
ARCHITECTS

MICHAEL DALES PARTNERSHIP LTD
65 Hermitage Road
Hitchin
Hertfordshire
SG5 1DB
01462 230803 | 01494 257270
mail@mdparchitects.uk | www.mdparchitects.uk
© Reserved on all drawings and designs