


NOTES

Refer to figured dimensions only- do not scale from this drawing, except for planning purposes.
All dimensions are to be checked on site and any discrepancies raised with the Architect.


FIRST FLOOR PLAN

1:100

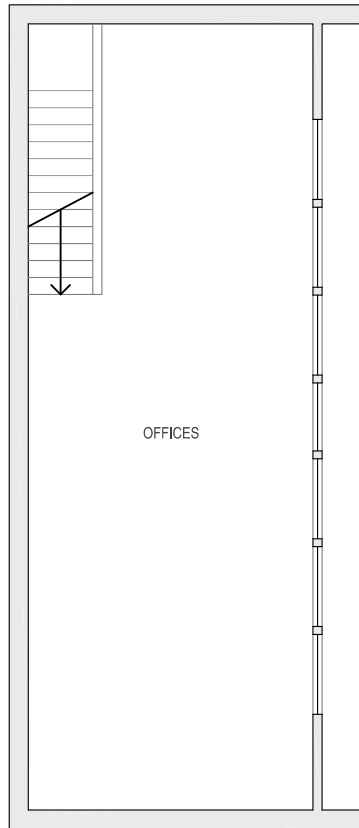

GROUND FLOOR PLAN

1:100

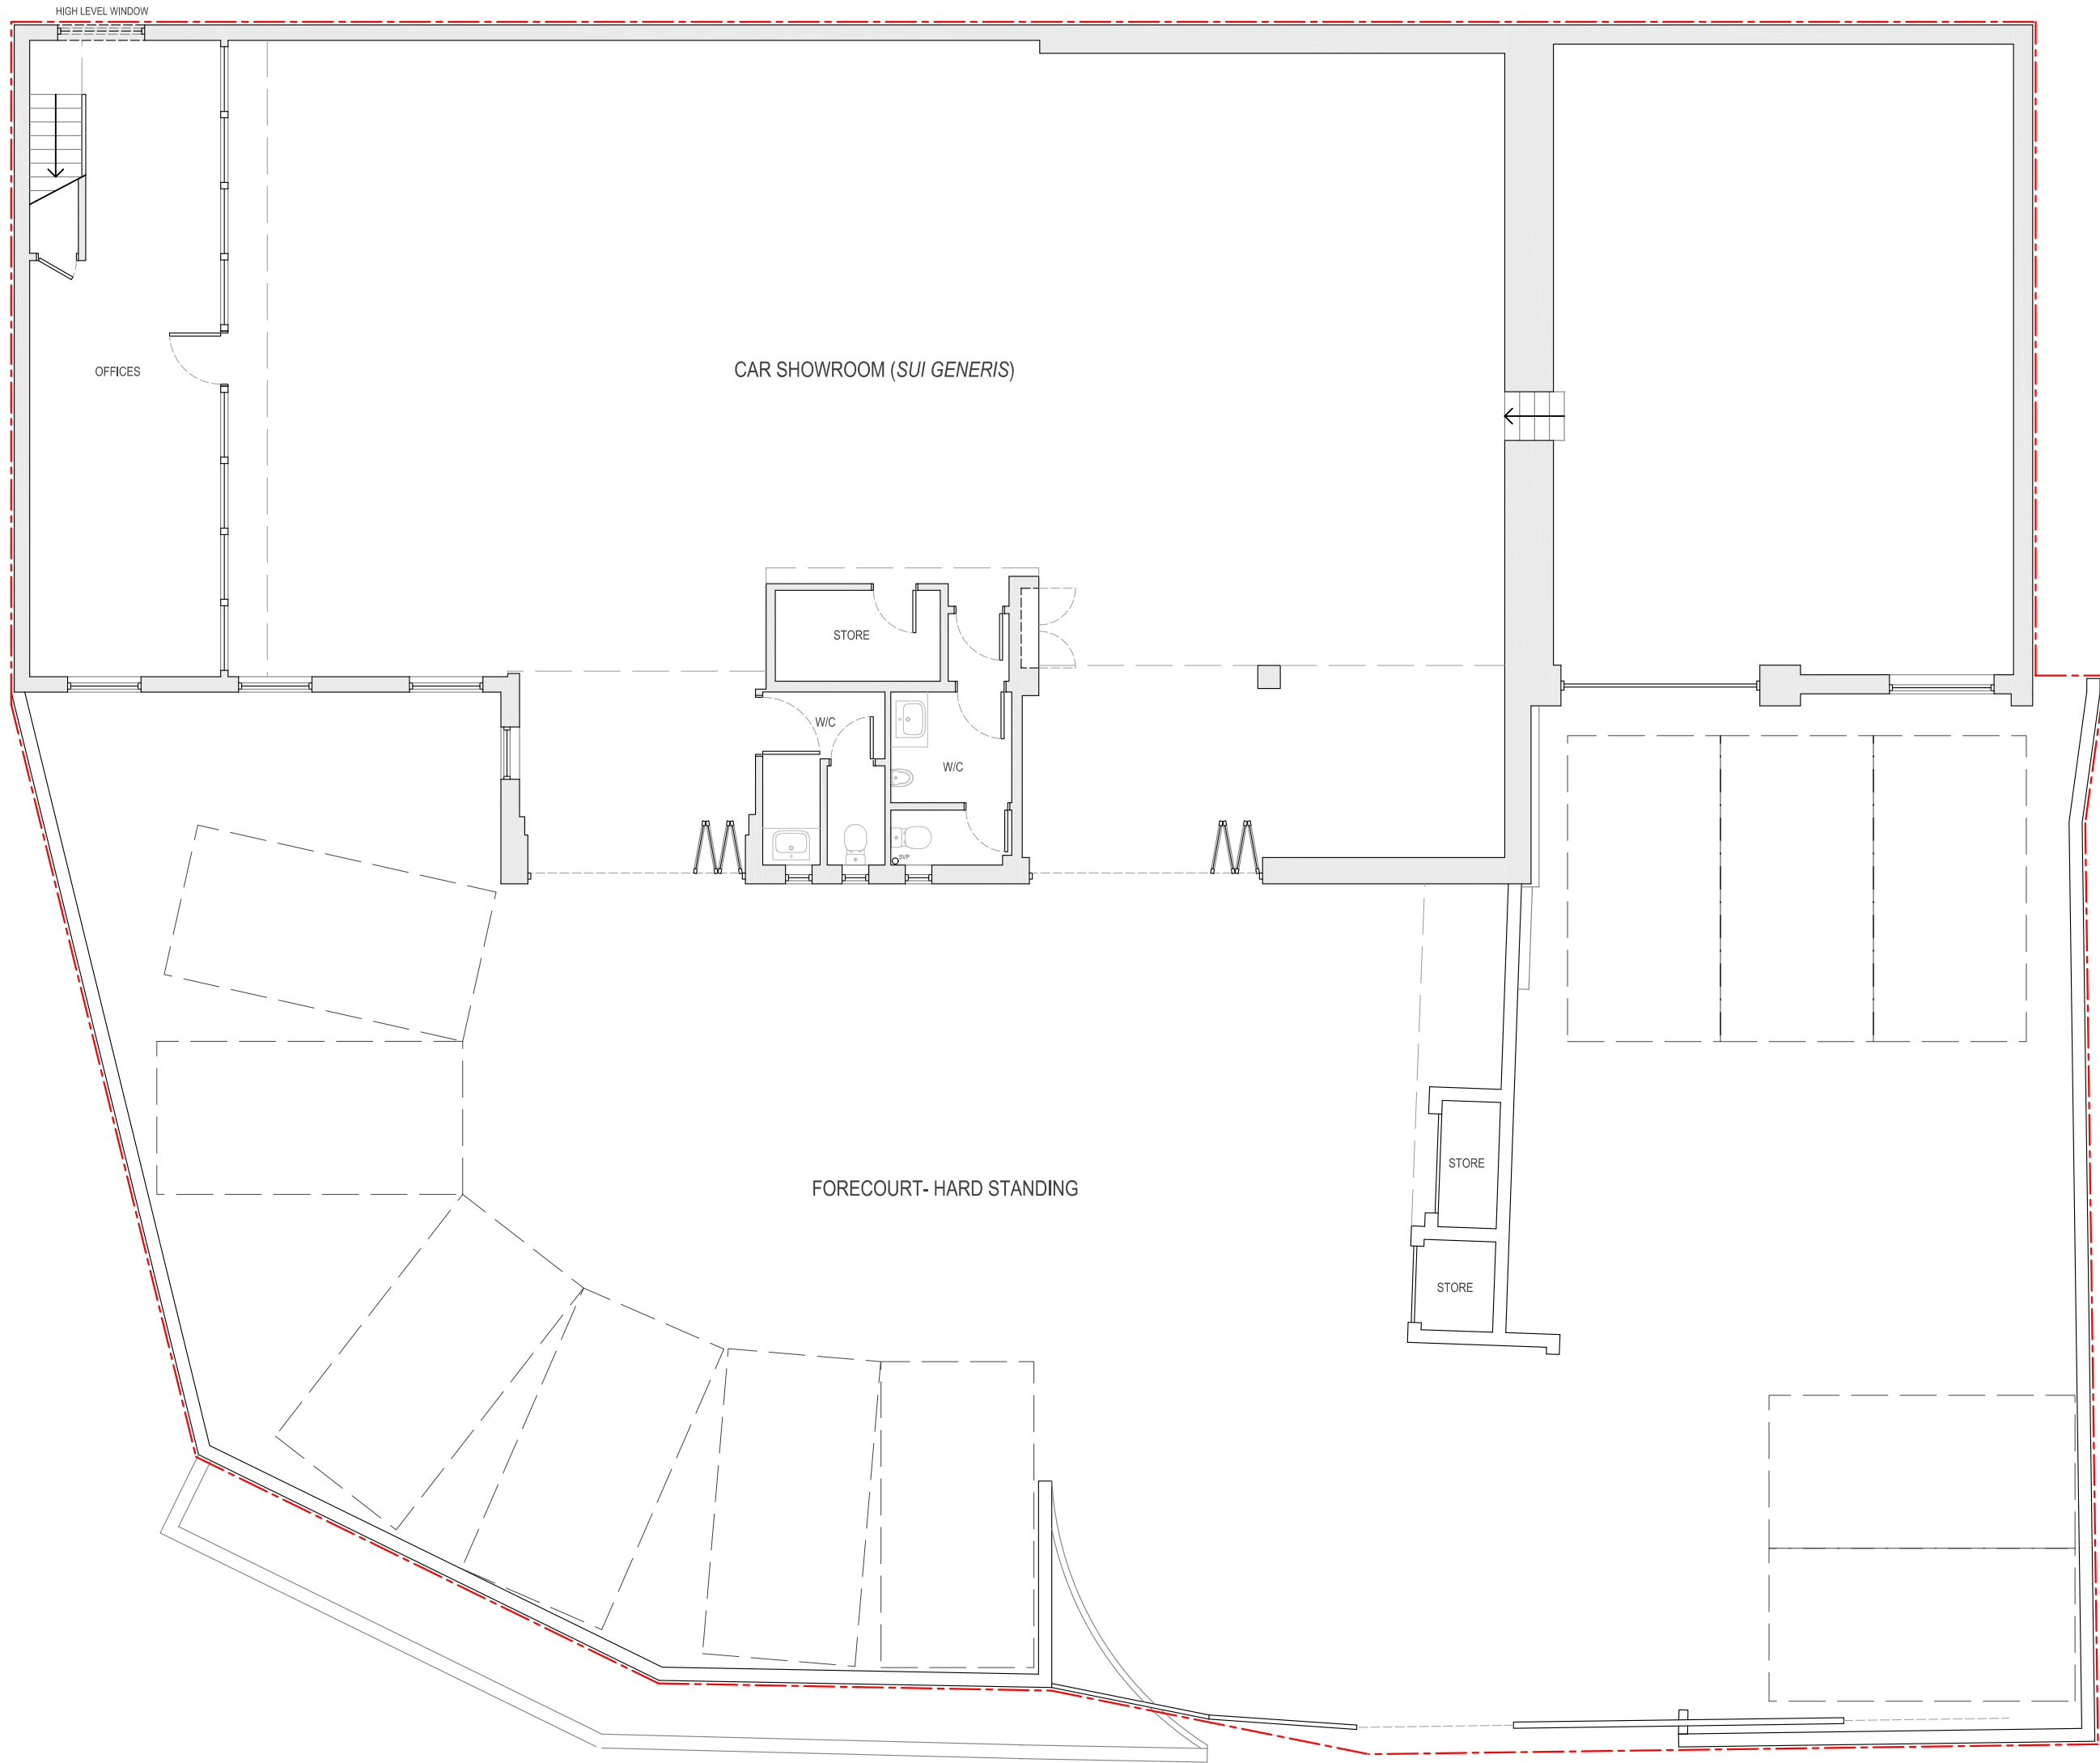

PROJECT		
UNIT 7 - 10 STATION APPROACH, HITCHIN		
DRAWING TITLE		
PLANS AS EXISTING		
DATE	SHEET SIZE	
OCTOBER 2025	A1	
PROJECT REF	DRAWING NO	REVISION
1945-1	003	A
MICHAEL DALES PARTNERSHIP LTD		
65 Hermitage Road		
Hitchin		
Hertfordshire		
SG5 1DB		
01462 230803 01494 257270		
mail@mdparchitects.uk www.mdparchitects.uk		
© Reserved on all drawings and designs		

