


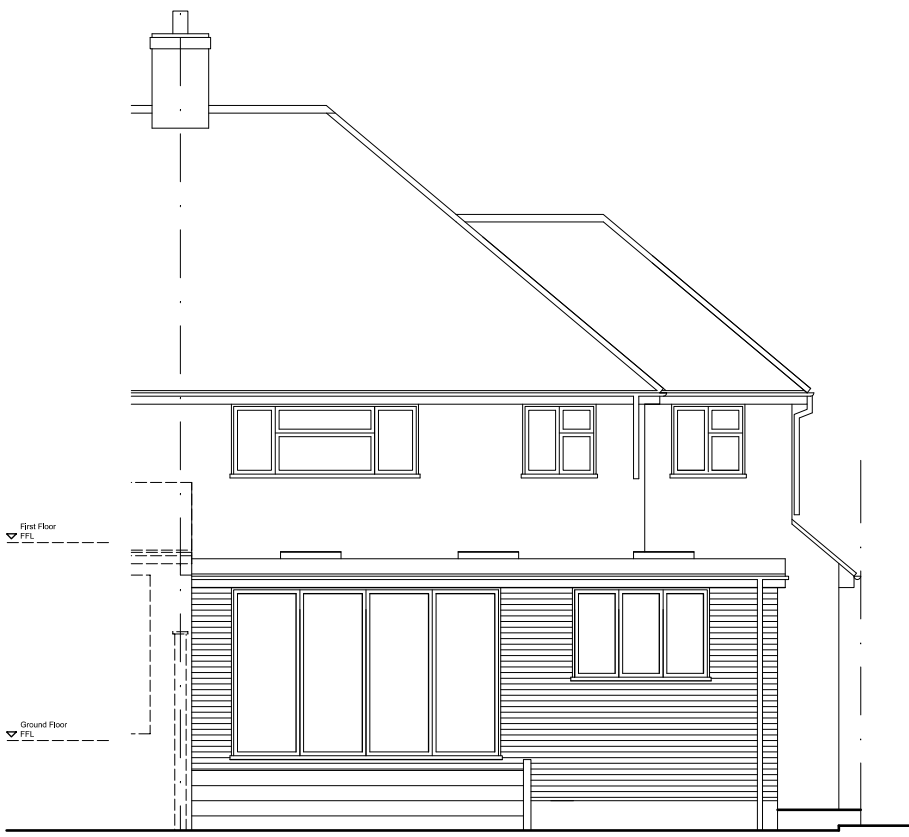


SOUTH ELEVATION (as proposed)



WEST ELEVATION (as proposed)




NORTH ELEVATION (as proposed)

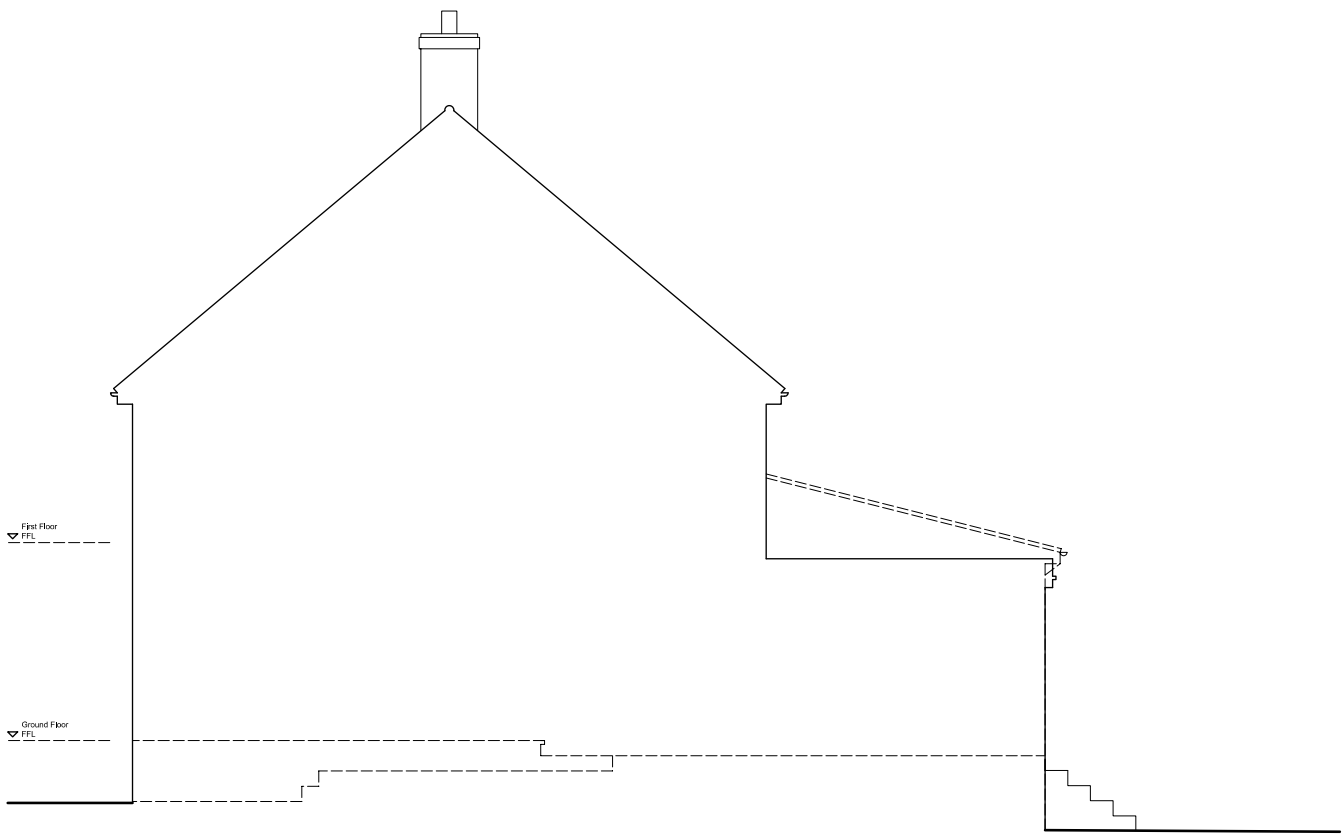


EAST ELEVATION (as proposed)

0 2 10 METRES @ 1:100 SCALE @ A1

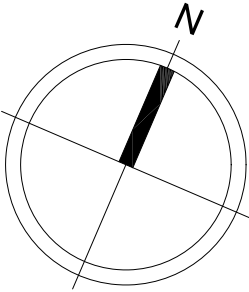


GENERAL NOTES	
No.	Description
01	Check all dimensions on site
02	 Walls existing
03	 Walls proposed
04	EXTERNAL MATERIALS
EXTENSION ROOF: EPDM rubber roof in black.	
EXTENSION WALLS: Facing brickwork to match existing house.	
EXTENSION WINDOWS: White uPVC casement windows and white powder coated aluminium windows with flush casements and equal sight lines.	
EXTENSION DOORS: White powder coated aluminium doors with flush casements and equal sight lines.	
RAINWATER GOODS: Black aluminium hoppers half round gutters and rainwater pipes.	
ROOFLIGHTS: Fixed glazed flat rooflights.	


REVISIONS		
Rev	Date	Description
A	Feb 26	Loft conversion omitted

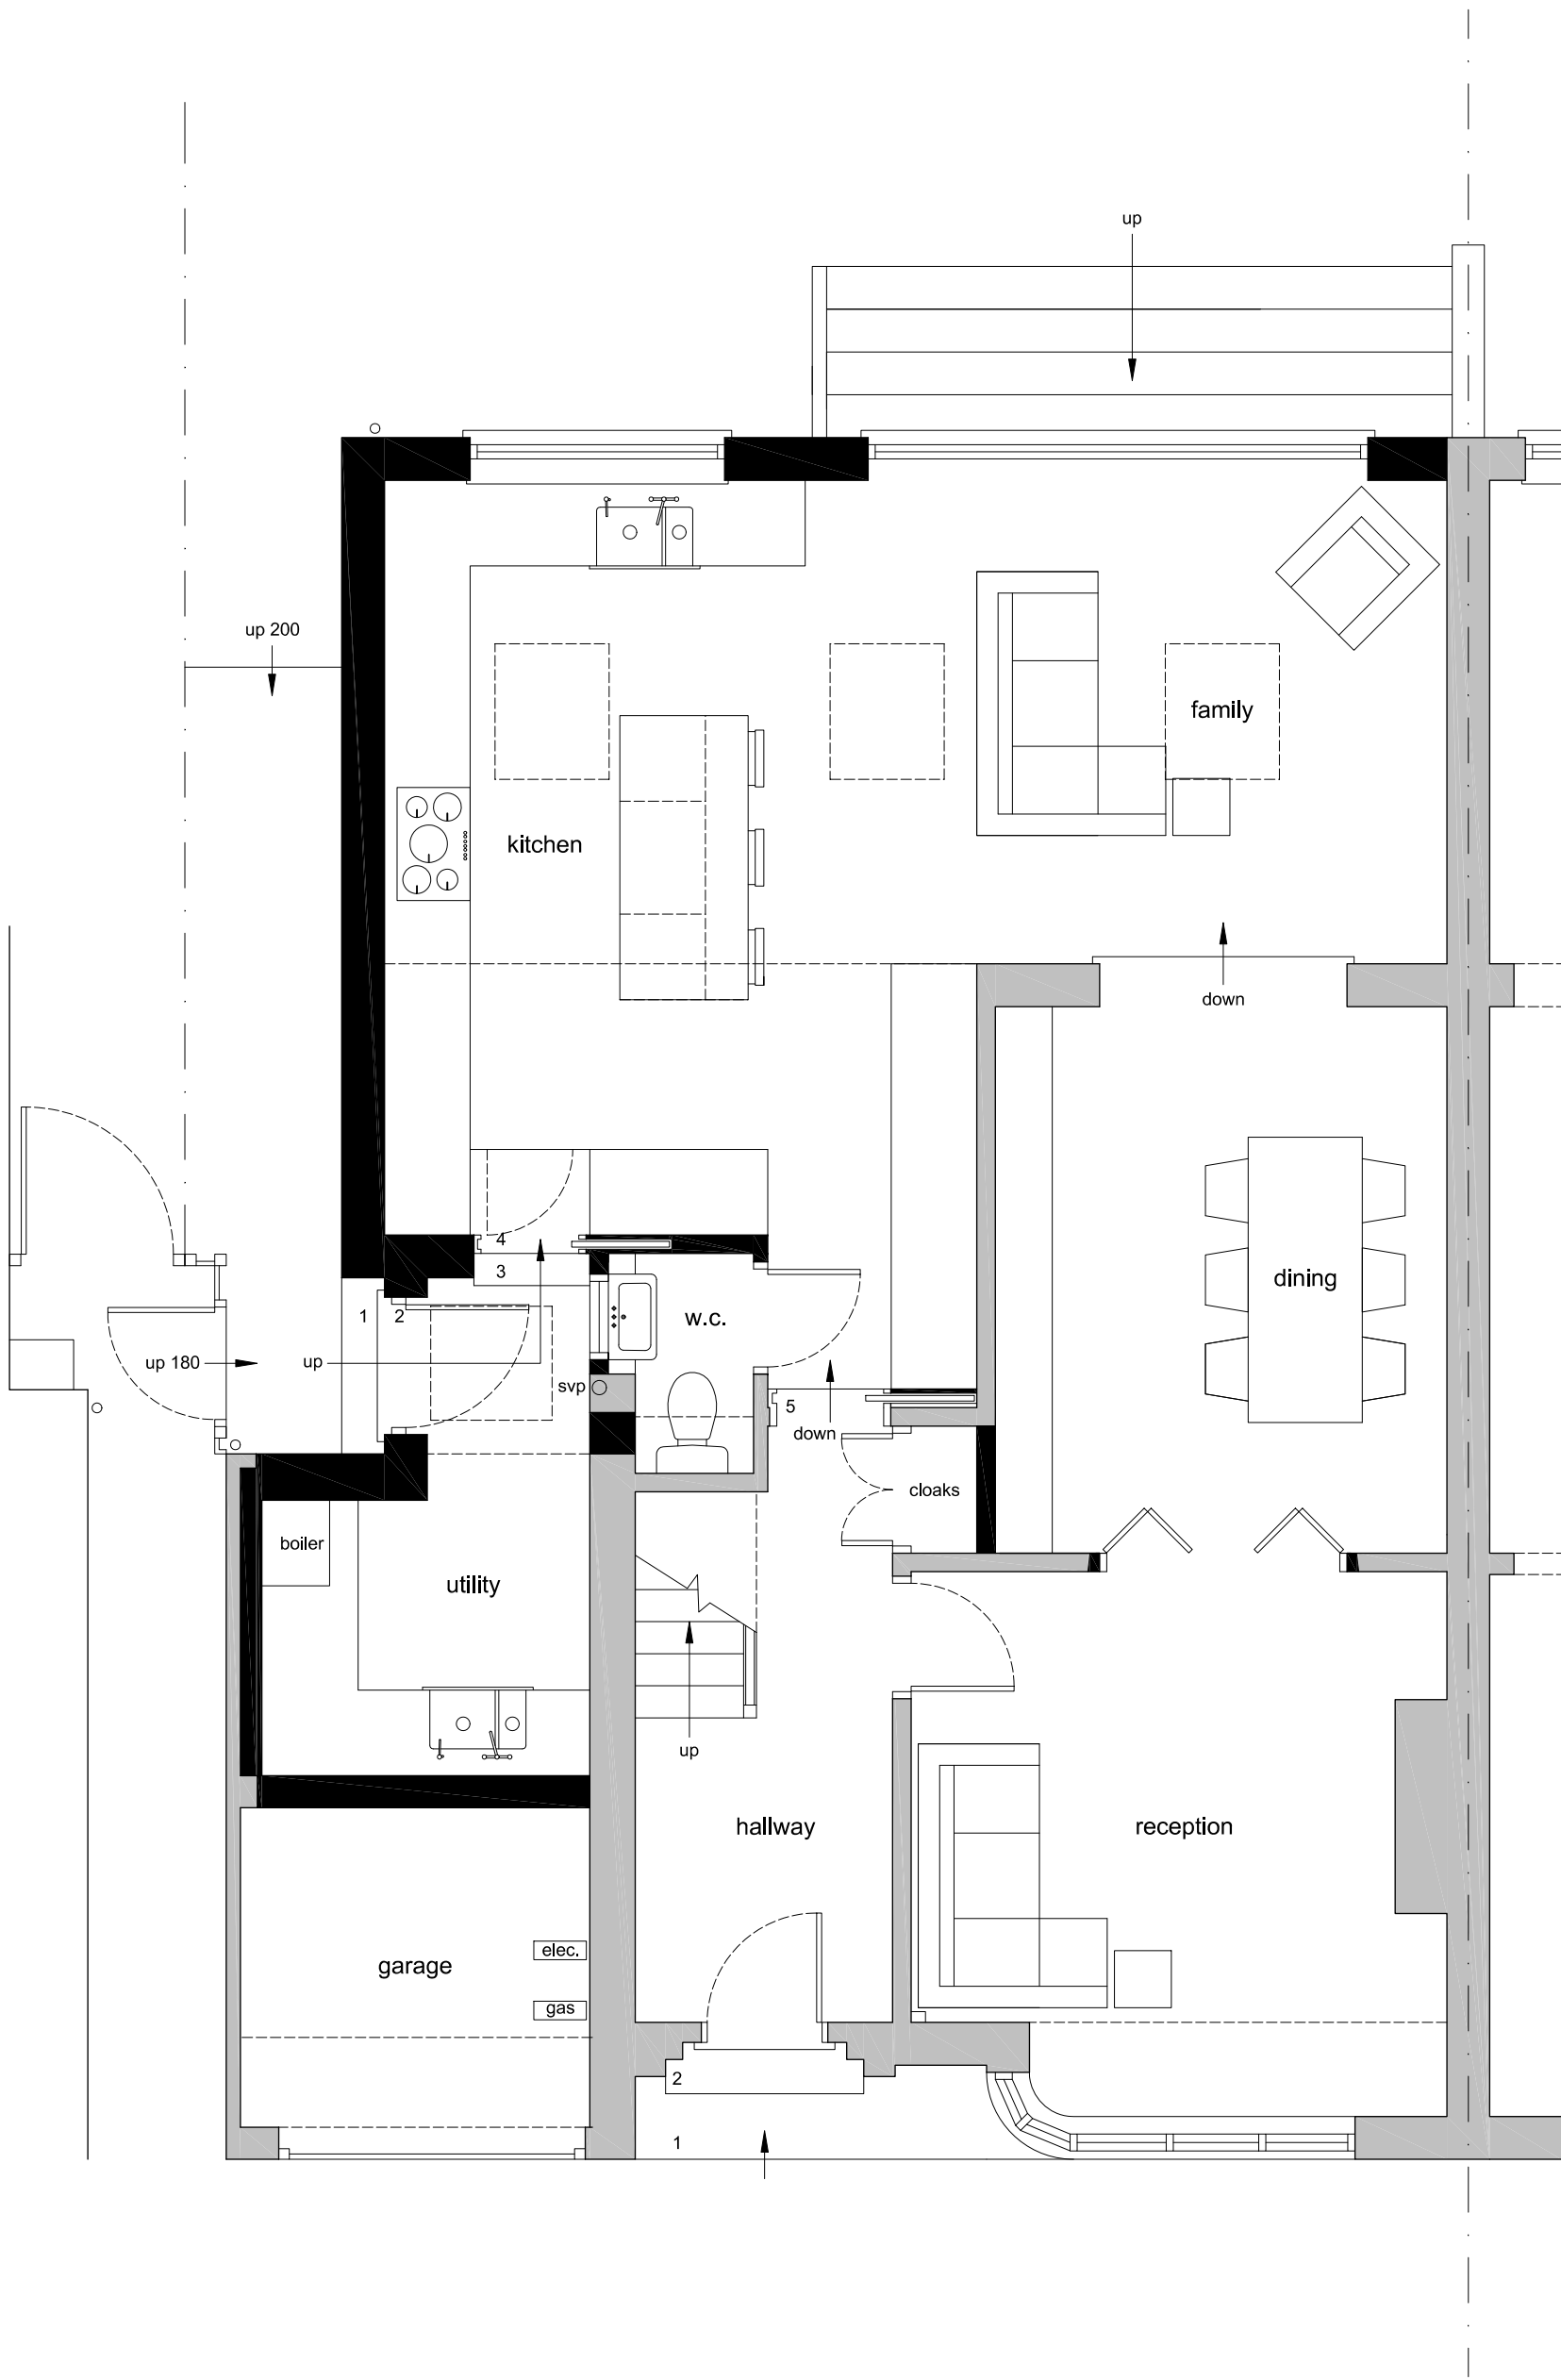

GROUND FLOOR PLAN (as proposed)

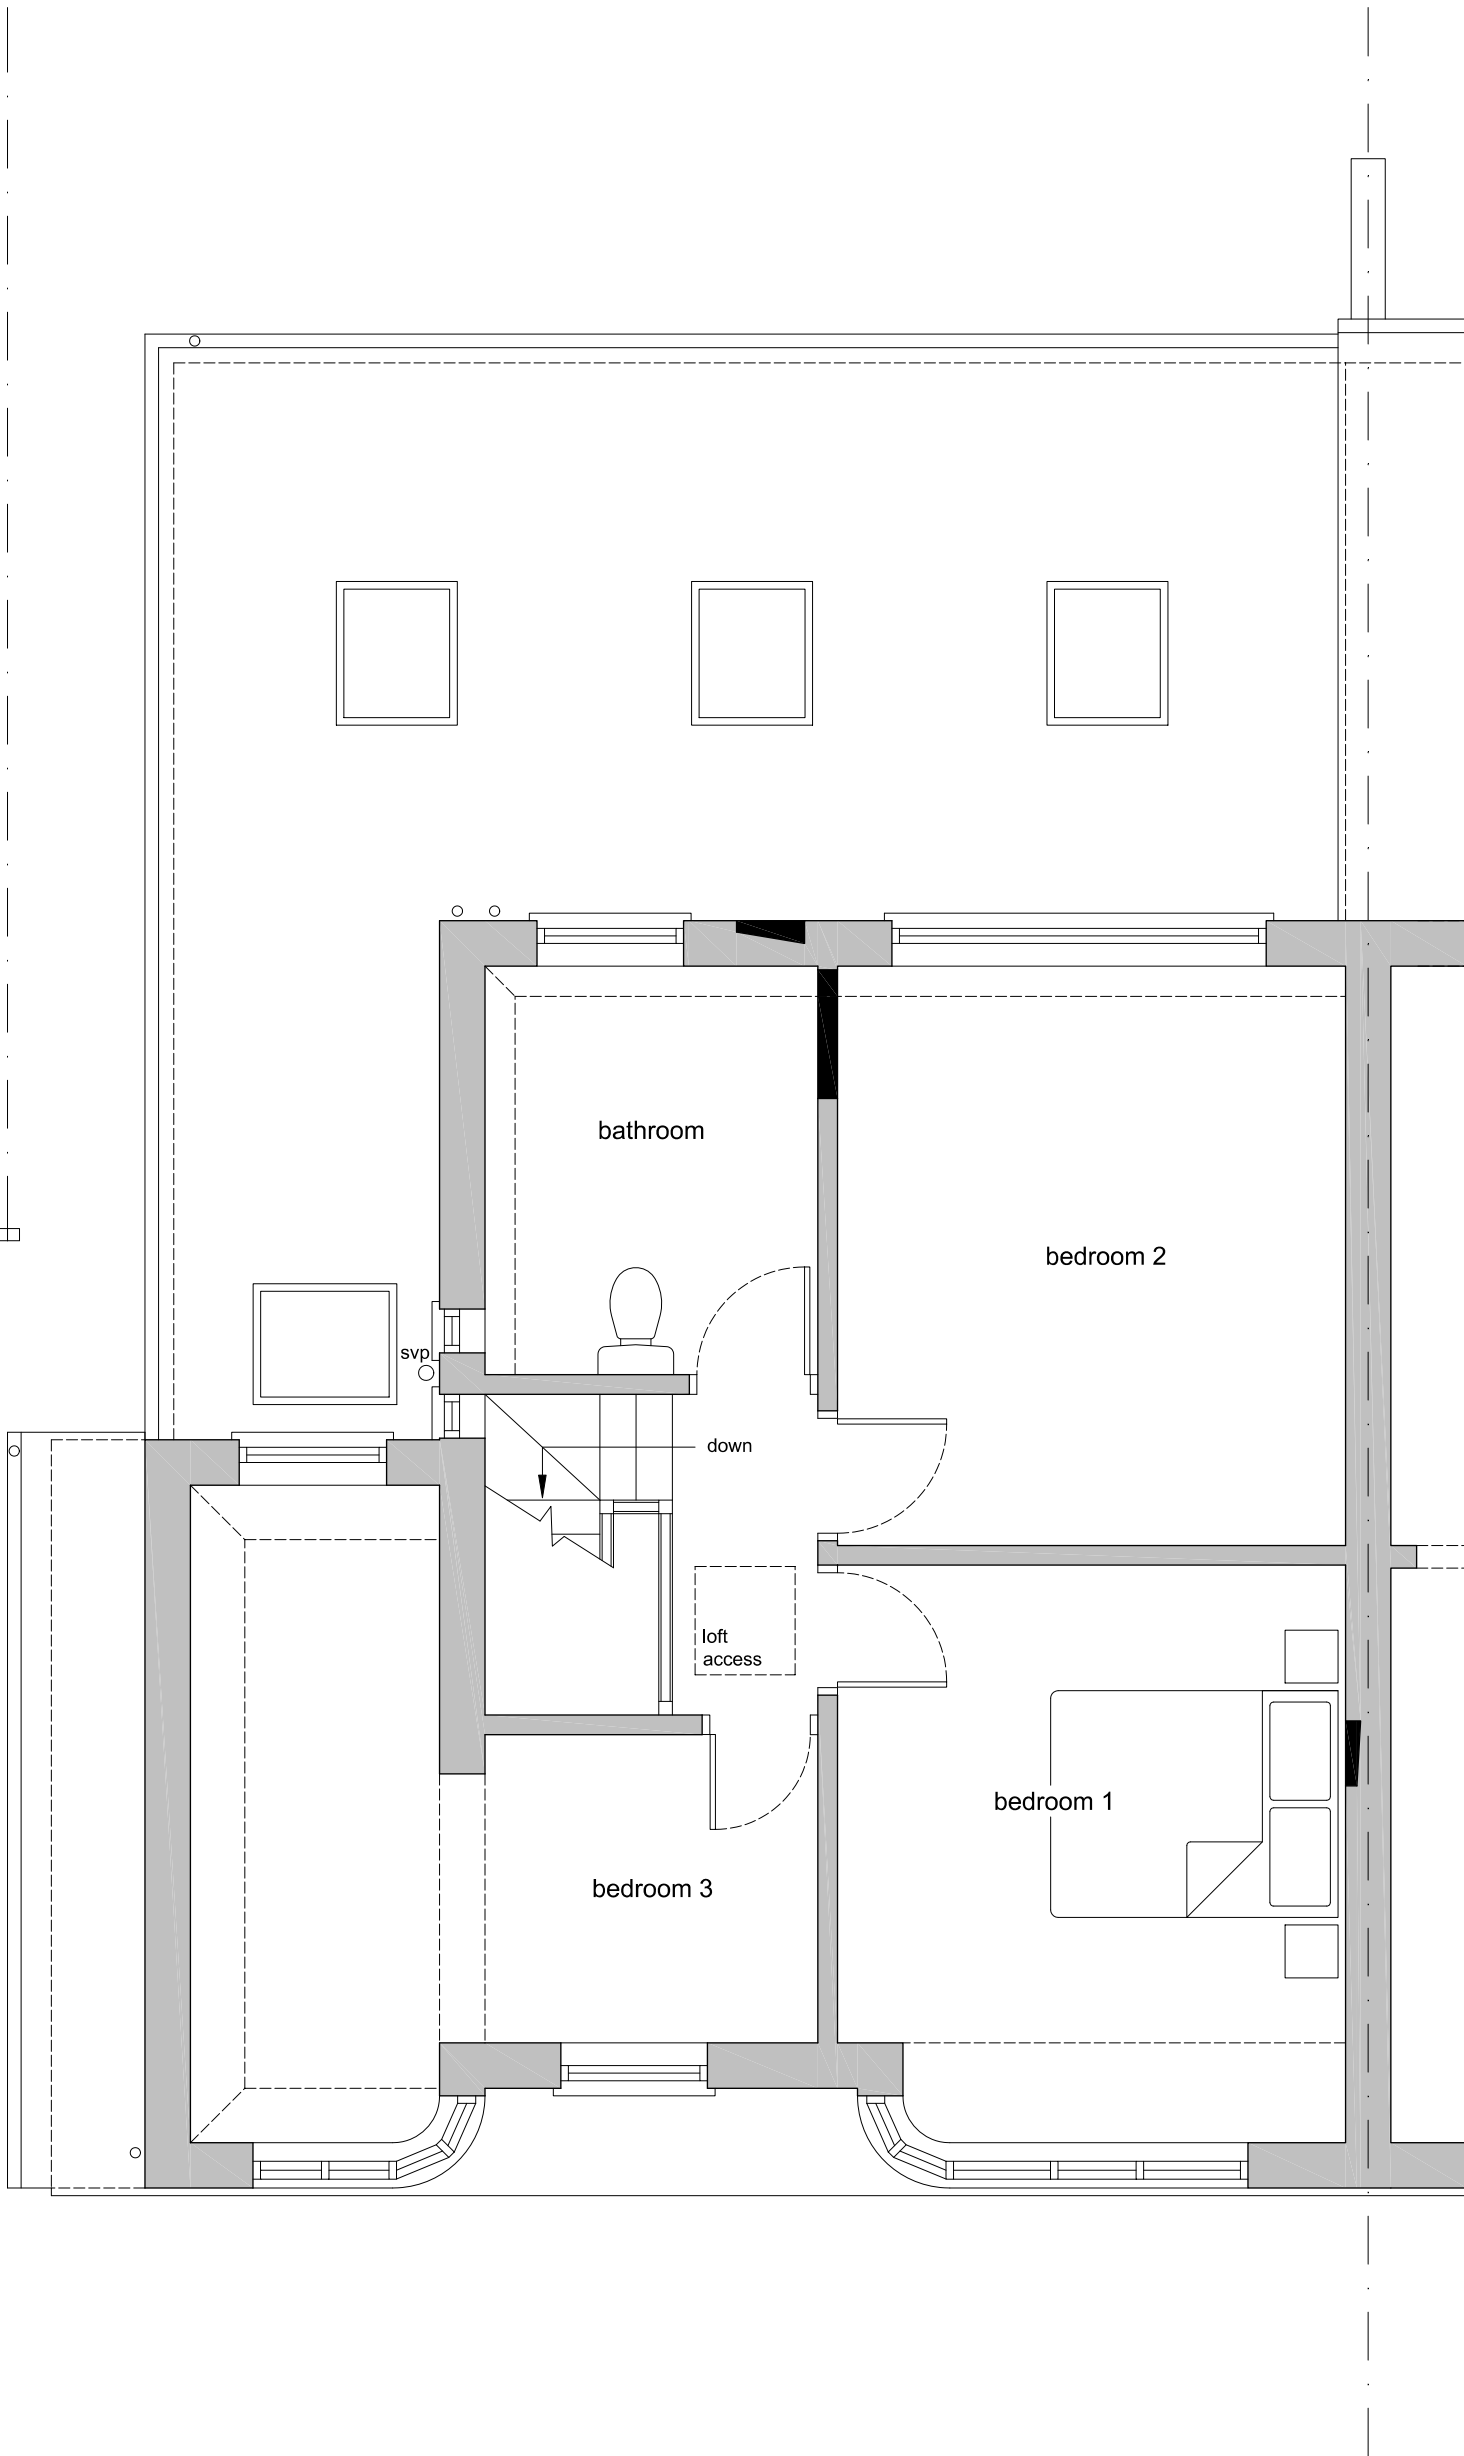

FIRST FLOOR PLAN (as proposed)

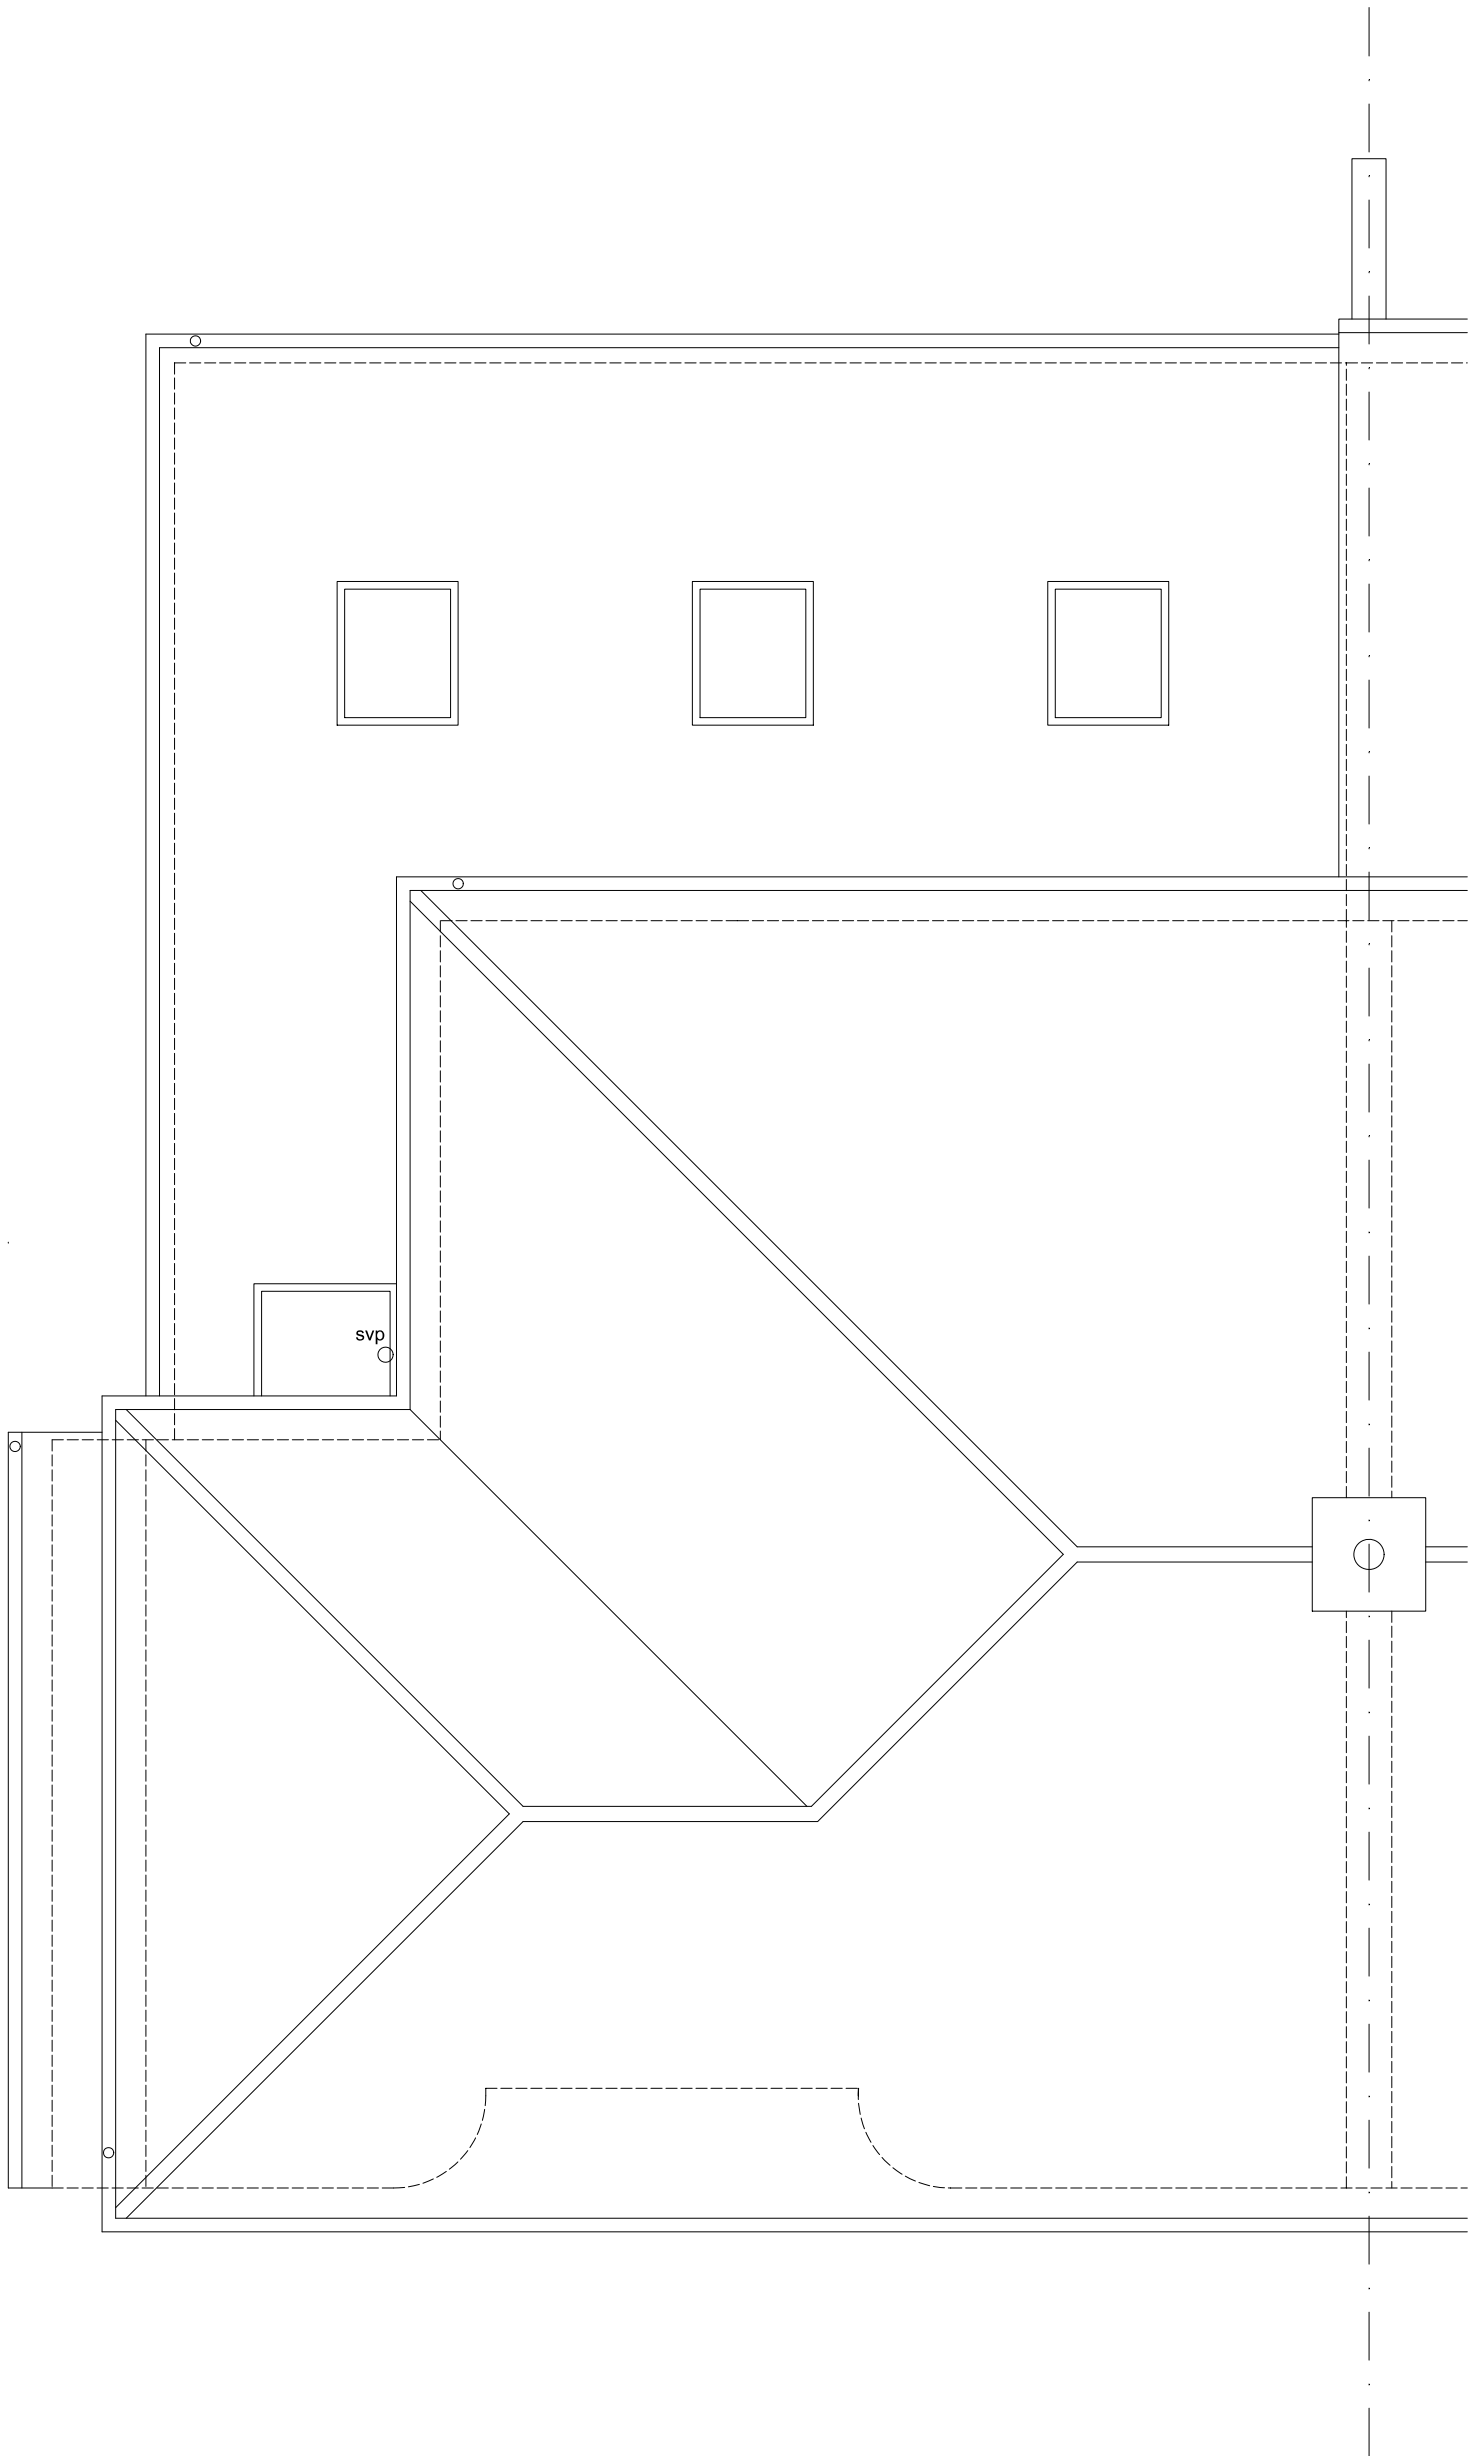

ROOF PLAN (as proposed)

MORRIS AND WEATHERALL
ARCHITECTURE AND INTERIORS

3rd Floor, 86 90 Paul Street,
London, EC2A 4NE.
info@morrisandweatherall.com

CLIENT
Mr and Mrs Fox

PROJECT
Proposed extensions and part garage conversion at 117 Willian Road, Hitchin, Herts, SG4 0LT.

DRAWING TITLE
Proposed Plans and Elevations

INFORMATION	
Job ref	2516
Drawing no.	2516-02A
Scale	1:50, 1:100 @ ISOA1
Date	Oct 25
Drawn	CWM

0 1 5 METRES @ 1:50 scale @ A1