


NOTES

1) This drawing has been produced/issued for the specific use as stated in the drawing status below. The drawing should only be used therefore for matters concerning the identified use.

2) Until technical approval, consents and/or licensing has been obtained from the relevant authority, it should be understood that all drawings issued are preliminary and NOT for construction. Should the contractor commence site work prior to such approval being given, it is entirely at their own risk.

3) All dimensions and/or levels to be checked on site prior to works proceeding.

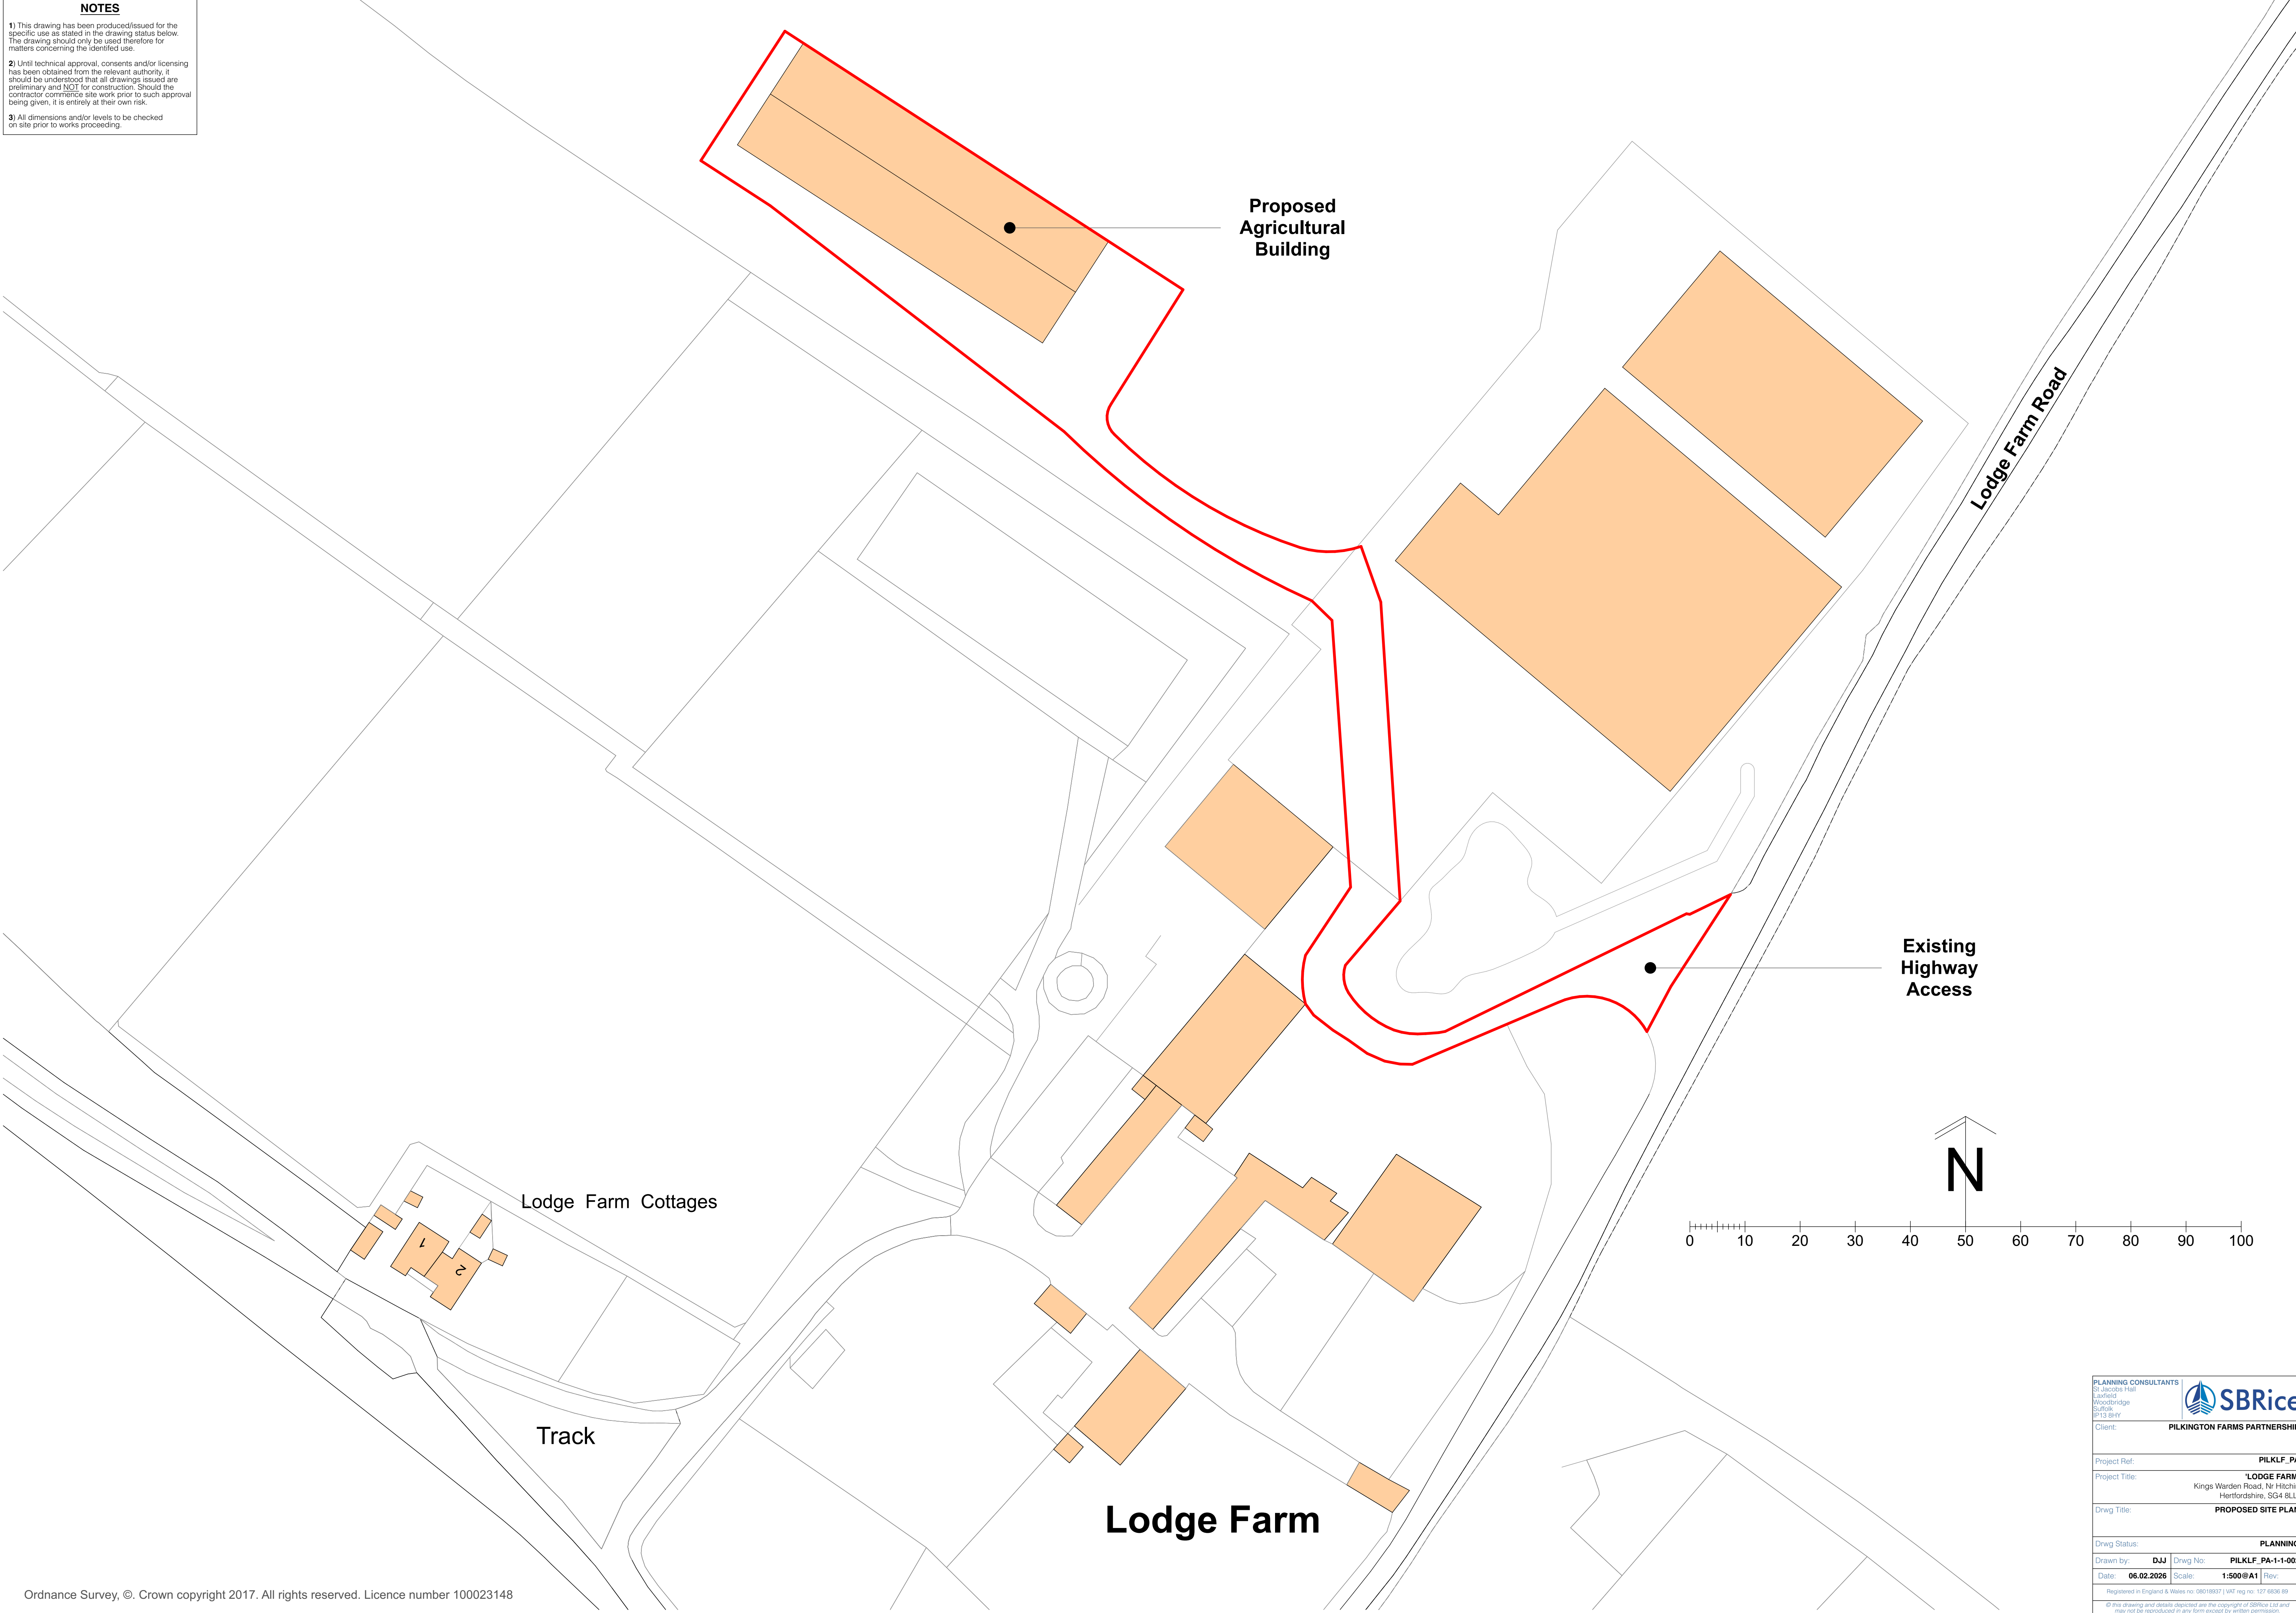

PLANNING CONSULTANTS St Jacobs Hall Luffield Woodbridge Suffolk IP13 9HY		
Client: PILKINGTON FARMS PARTNERSHIP		
Project Ref: PILKLF_PA		
Project Title: 'LODGE FARM' Kings Warden Road, Nr Hitchin Hertfordshire, SG4 8LL		
Drwg Title: PROPOSED SITE PLAN		
Drwg Status: PLANNING		
Drawn by: DJJ	Drwg No: PILKLF_PA-1-1-002	
Date: 06.02.2026	Scale: 1:500@A1	Rev:
Registered in England & Wales no: 08018937 VAT reg no: 127 6836 89		
© This drawing and details depicted are the copyright of SBRice Ltd and may not be reproduced in any form except by written permission.		