

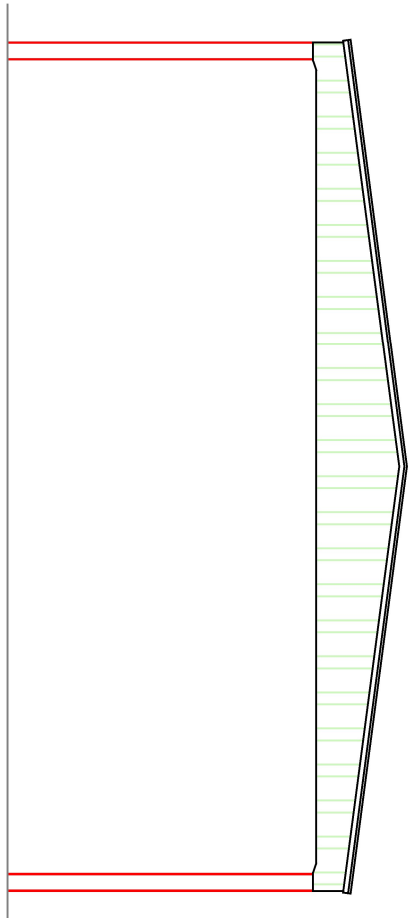
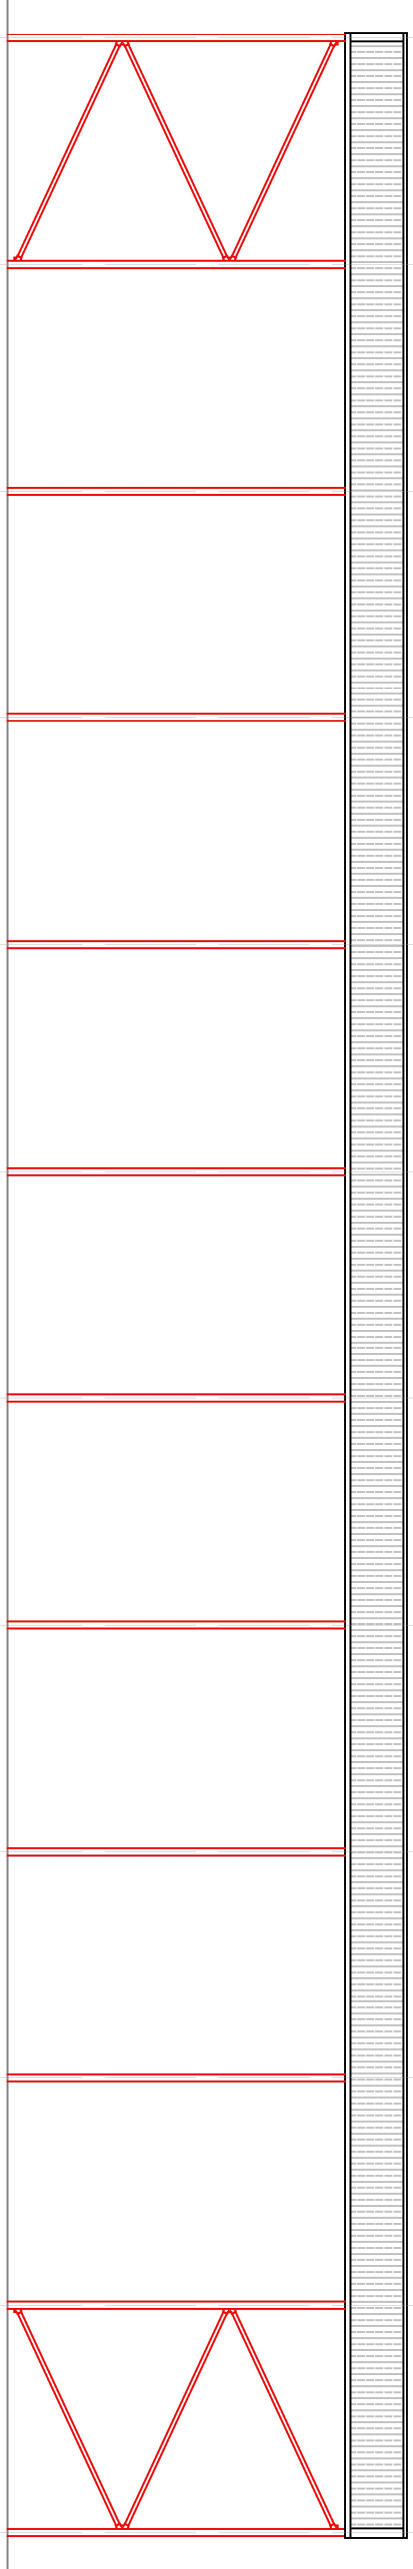


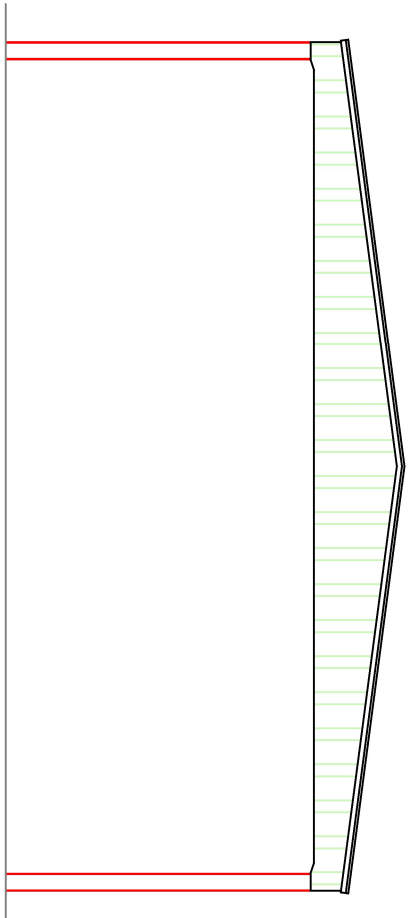

NORTH EAST ELEVATION
SCALE 1:200

NORTH WEST ELEVATION
SCALE 1:200

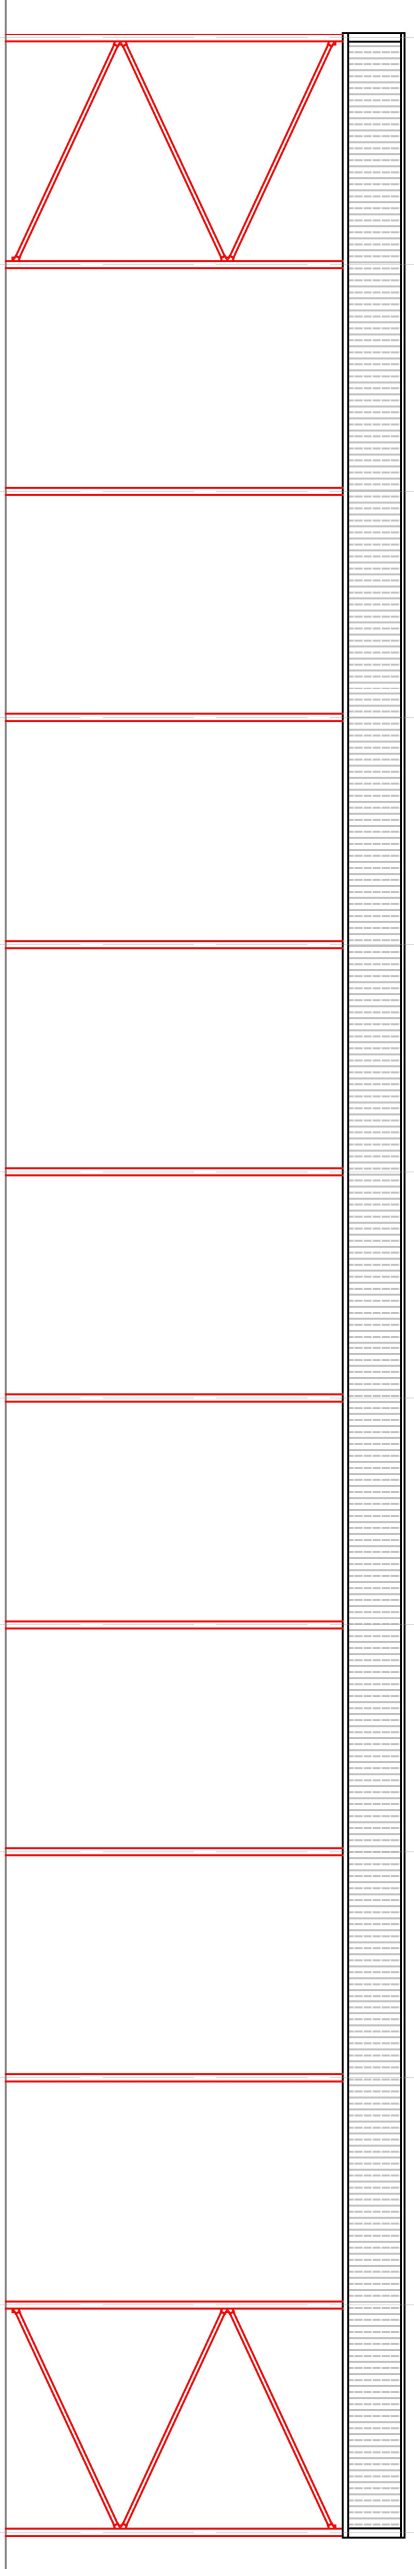


SOUTH WEST ELEVATION
SCALE 1:200

SOUTH EAST ELEVATION
SCALE 1:200

SPECIFICATION:
22m x 66m UNIT - 11No. 6.0m BAYS
9.0m EAVES HEIGHT
7.5deg ROOF PITCH
- FIBRE CEMENT ROOFING - GREY
0.7mm PLASTISOL SINGLE SKIN CLADDING - GREEN

0 2 4 6 8 10
metres

FLOOR PLAN
SCALE 1:200

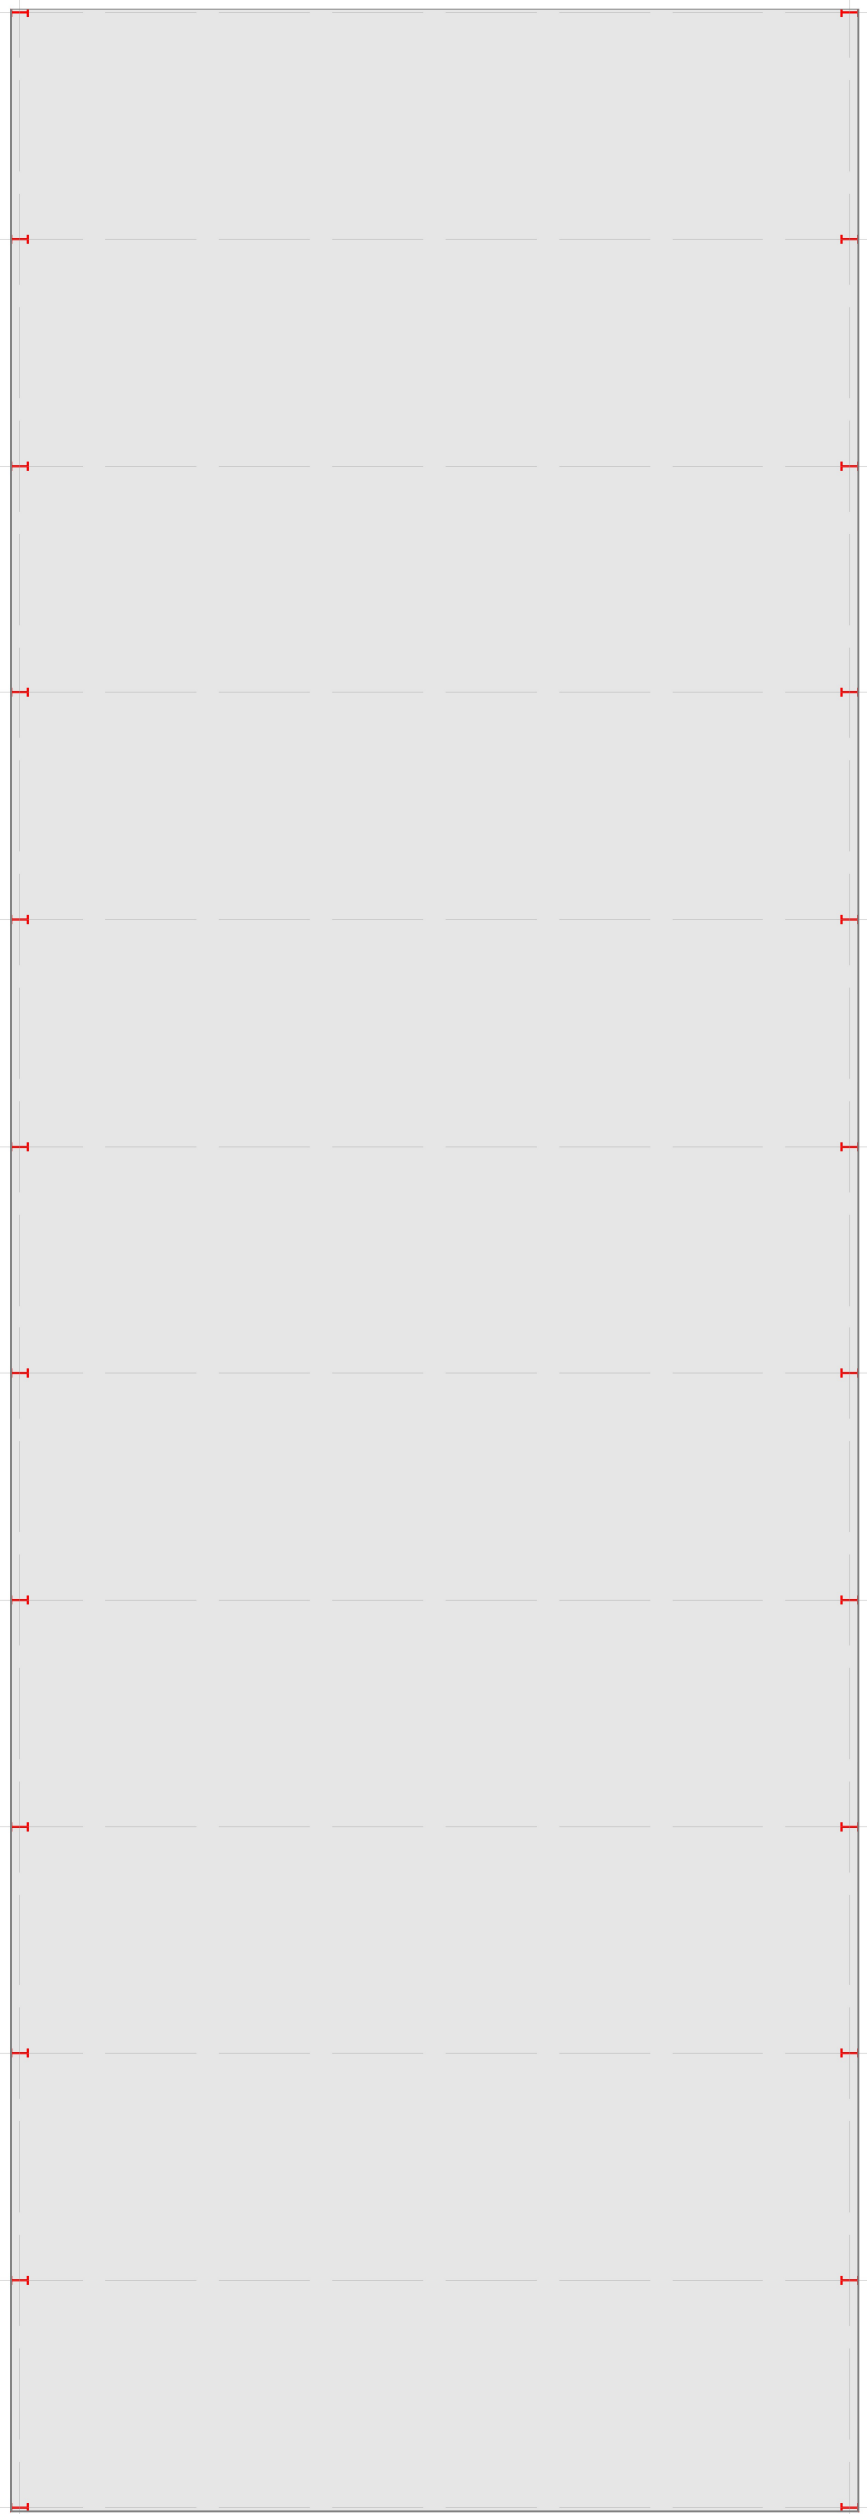

Index	Date	Description	Author
1	18/05/2024	Planning documentation update	SPY
2	18/05/2024	Final design	SPY

Revision	By	Date	Description
1	SPY	18/05/2024	Initial design
2	SPY	18/05/2024	Final design

Client	ATBone Ltd. Civils
Project	Lodge Farm, Kings Walden, Hinton, SO4 8LL
Drawn by	SPY
Checked by	SPY
Approved by	SPY

Project	22 x 66m Agricultural Unit
General Arrangement	General Arrangement
Scale	1:200
Sheet	1 of 1
Drawn by	SPY
Checked by	SPY
Approved by	SPY

Revision	01	2024-05-18	22 x 66m Agricultural Unit
Drawn by	SPY		
Checked by	SPY		
Approved by	SPY		