

SHEET NO.
P013
PROPOSED FRONT
AND SIDE ELEVATION

DATE	CURRENT REVISION
26.06.26	REV A

PROJECT NAME
8 WALSWORTH ROAD

PROJECT NUMBER	1574
PROJECT STATUS	FOR APPROVAL
PROJECT ADDRESS	8 WALSWORTH ROAD, HITCHIN, SG4 9SP

NOTES

ALL DIMENSIONS AND MEASUREMENTS PRESENTED ARE APPROXIMATE AND SHOULD BE VERIFIED ON-SITE PRIOR TO CONSTRUCTION.

VARIATIONS MAY EXIST DUE TO SITE CONDITIONS, ADJUSTMENTS, OR OTHER UNFORESEEN FACTORS.

CONTRACTORS SHOULD PROMPTLY REPORT ANY DISCREPANCIES, DEFECTS, OR ISSUES ENCOUNTERED DURING CONSTRUCTION TO G2 ARCHITECTURE LIMITED. IF YOU HAVE ANY QUESTIONS, PLEASE DO NOT HESITATE TO CONTACT US ON 07449 626262.

THE CONTRACTOR IS RESPONSIBLE FOR INTERPRETING AND EXECUTING THE DRAWINGS ACCURATELY AND ACCORDING TO BEST PRACTICES.

THESE DRAWINGS ARE PROTECTED BY COPYRIGHT AND ARE PROVIDED FOR THE SOLE PURPOSE OF THE CURRENT PROJECT. THEY ARE NOT TO BE COPIED, TRACED, OR USED FOR ANY FUTURE WORK WITHOUT PRIOR WRITTEN CONSENT FROM G2 ARCHITECTURE LIMITED.

© G2 ARCHITECTURE LIMITED 2025.
ALL RIGHTS RESERVED.

DRAWN BY	CHECKED BY
GW	GD

SCALE	PAPER SIZE
1 : 50	A2

EXISTING CHIMNEY TO BE REMOVED.

SOLAR PANELS




FRONT ELEVATION

EXISTING CHIMNEY TO BE REMOVED.

ALL WINDOWS TO BE
UPGRADED TO INCREASE
THERMAL EFFICIENCY.

SOLAR PANELS

SOLAR PANELS

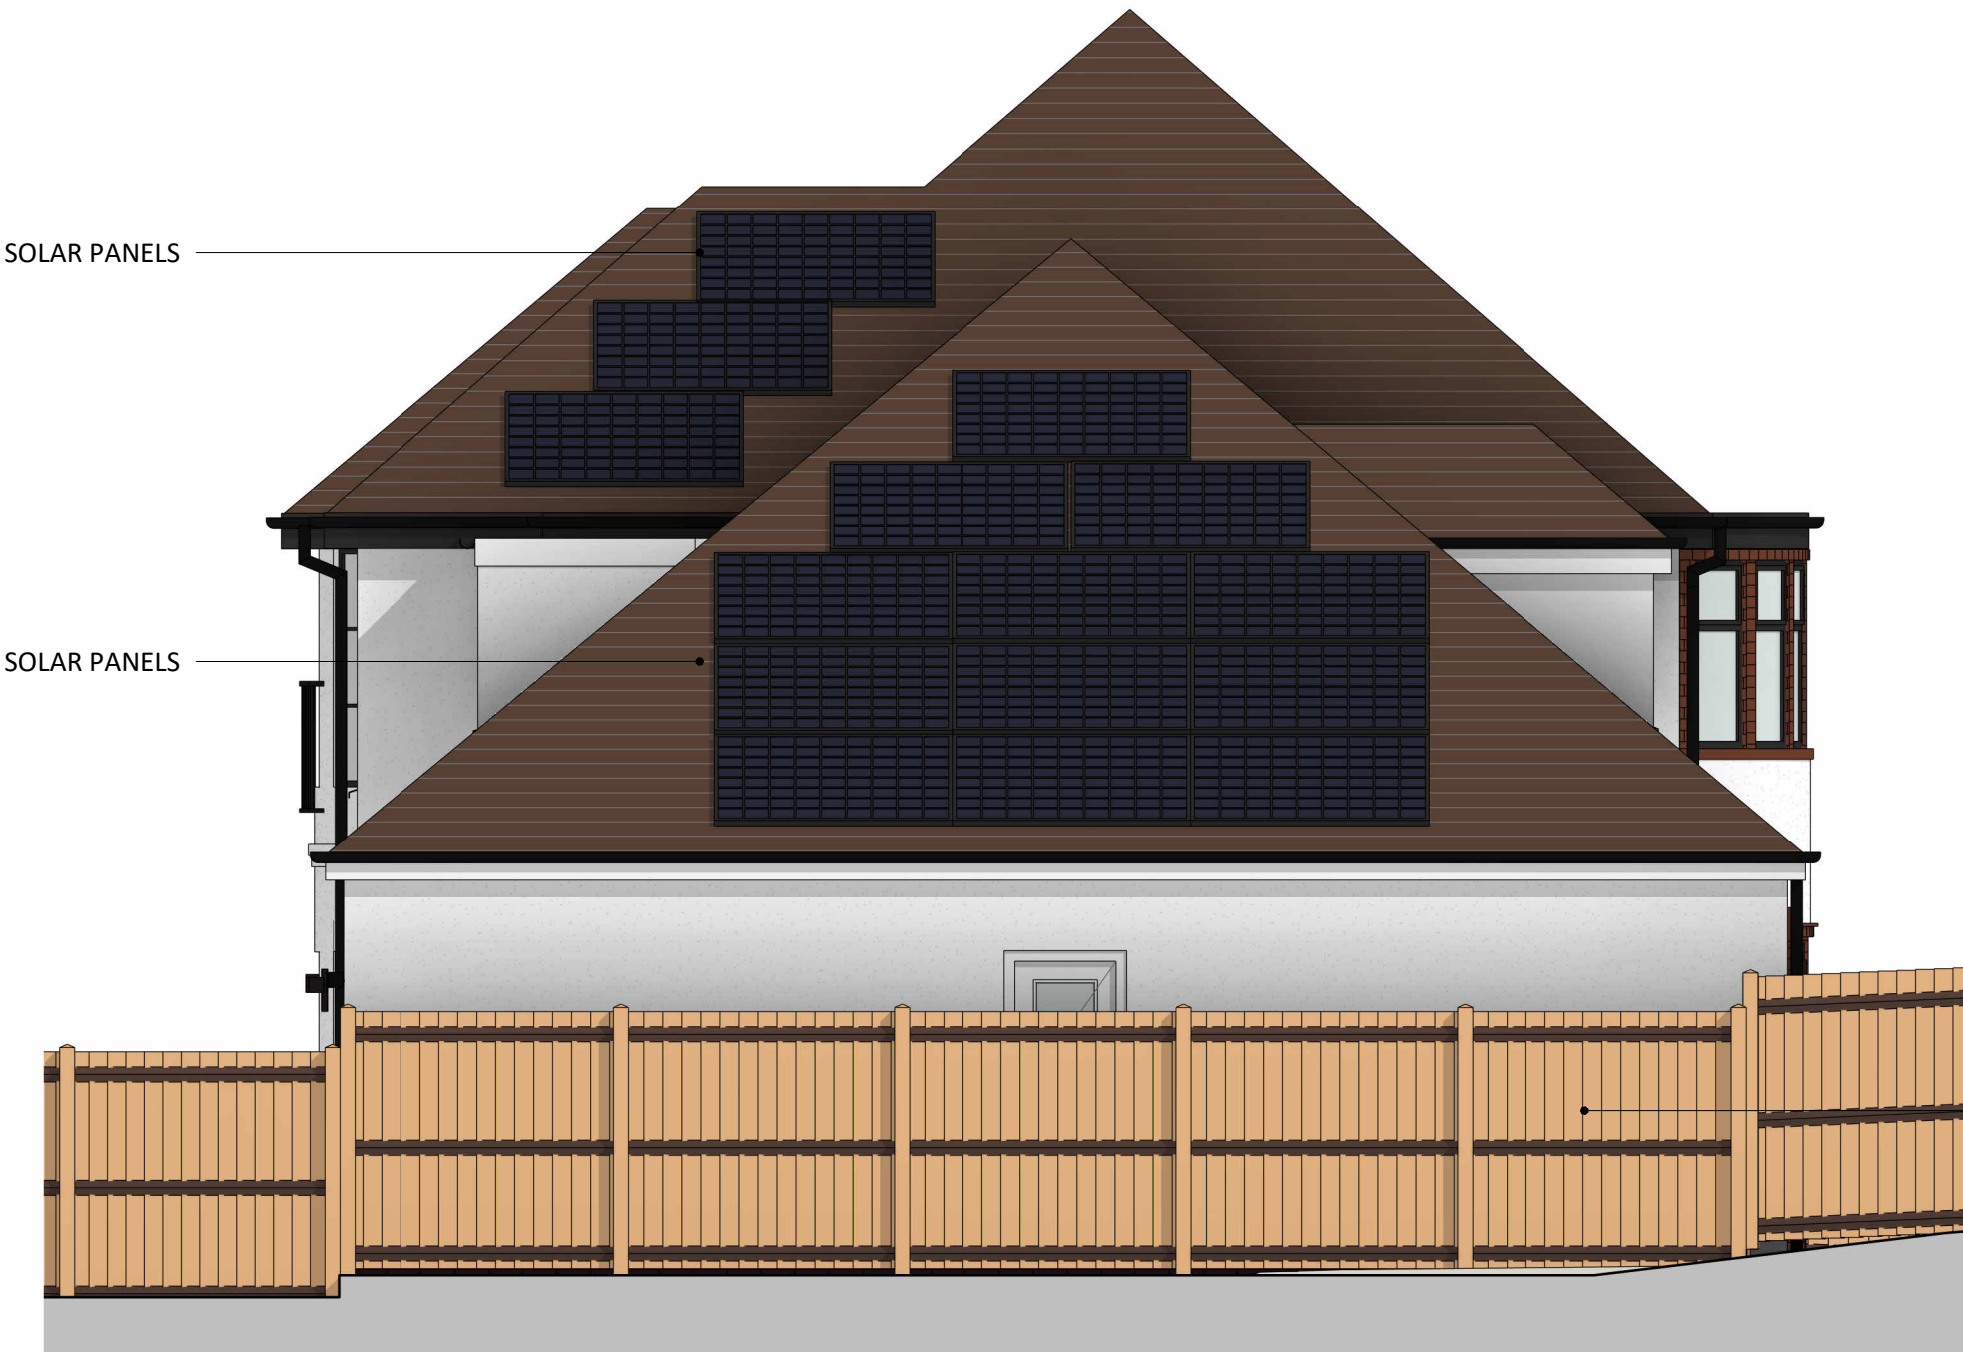

SIDE ELEVATION

EXISTING SIDE DOOR MOVED.



3D MODEL - REAR ELEVATION



1:50