



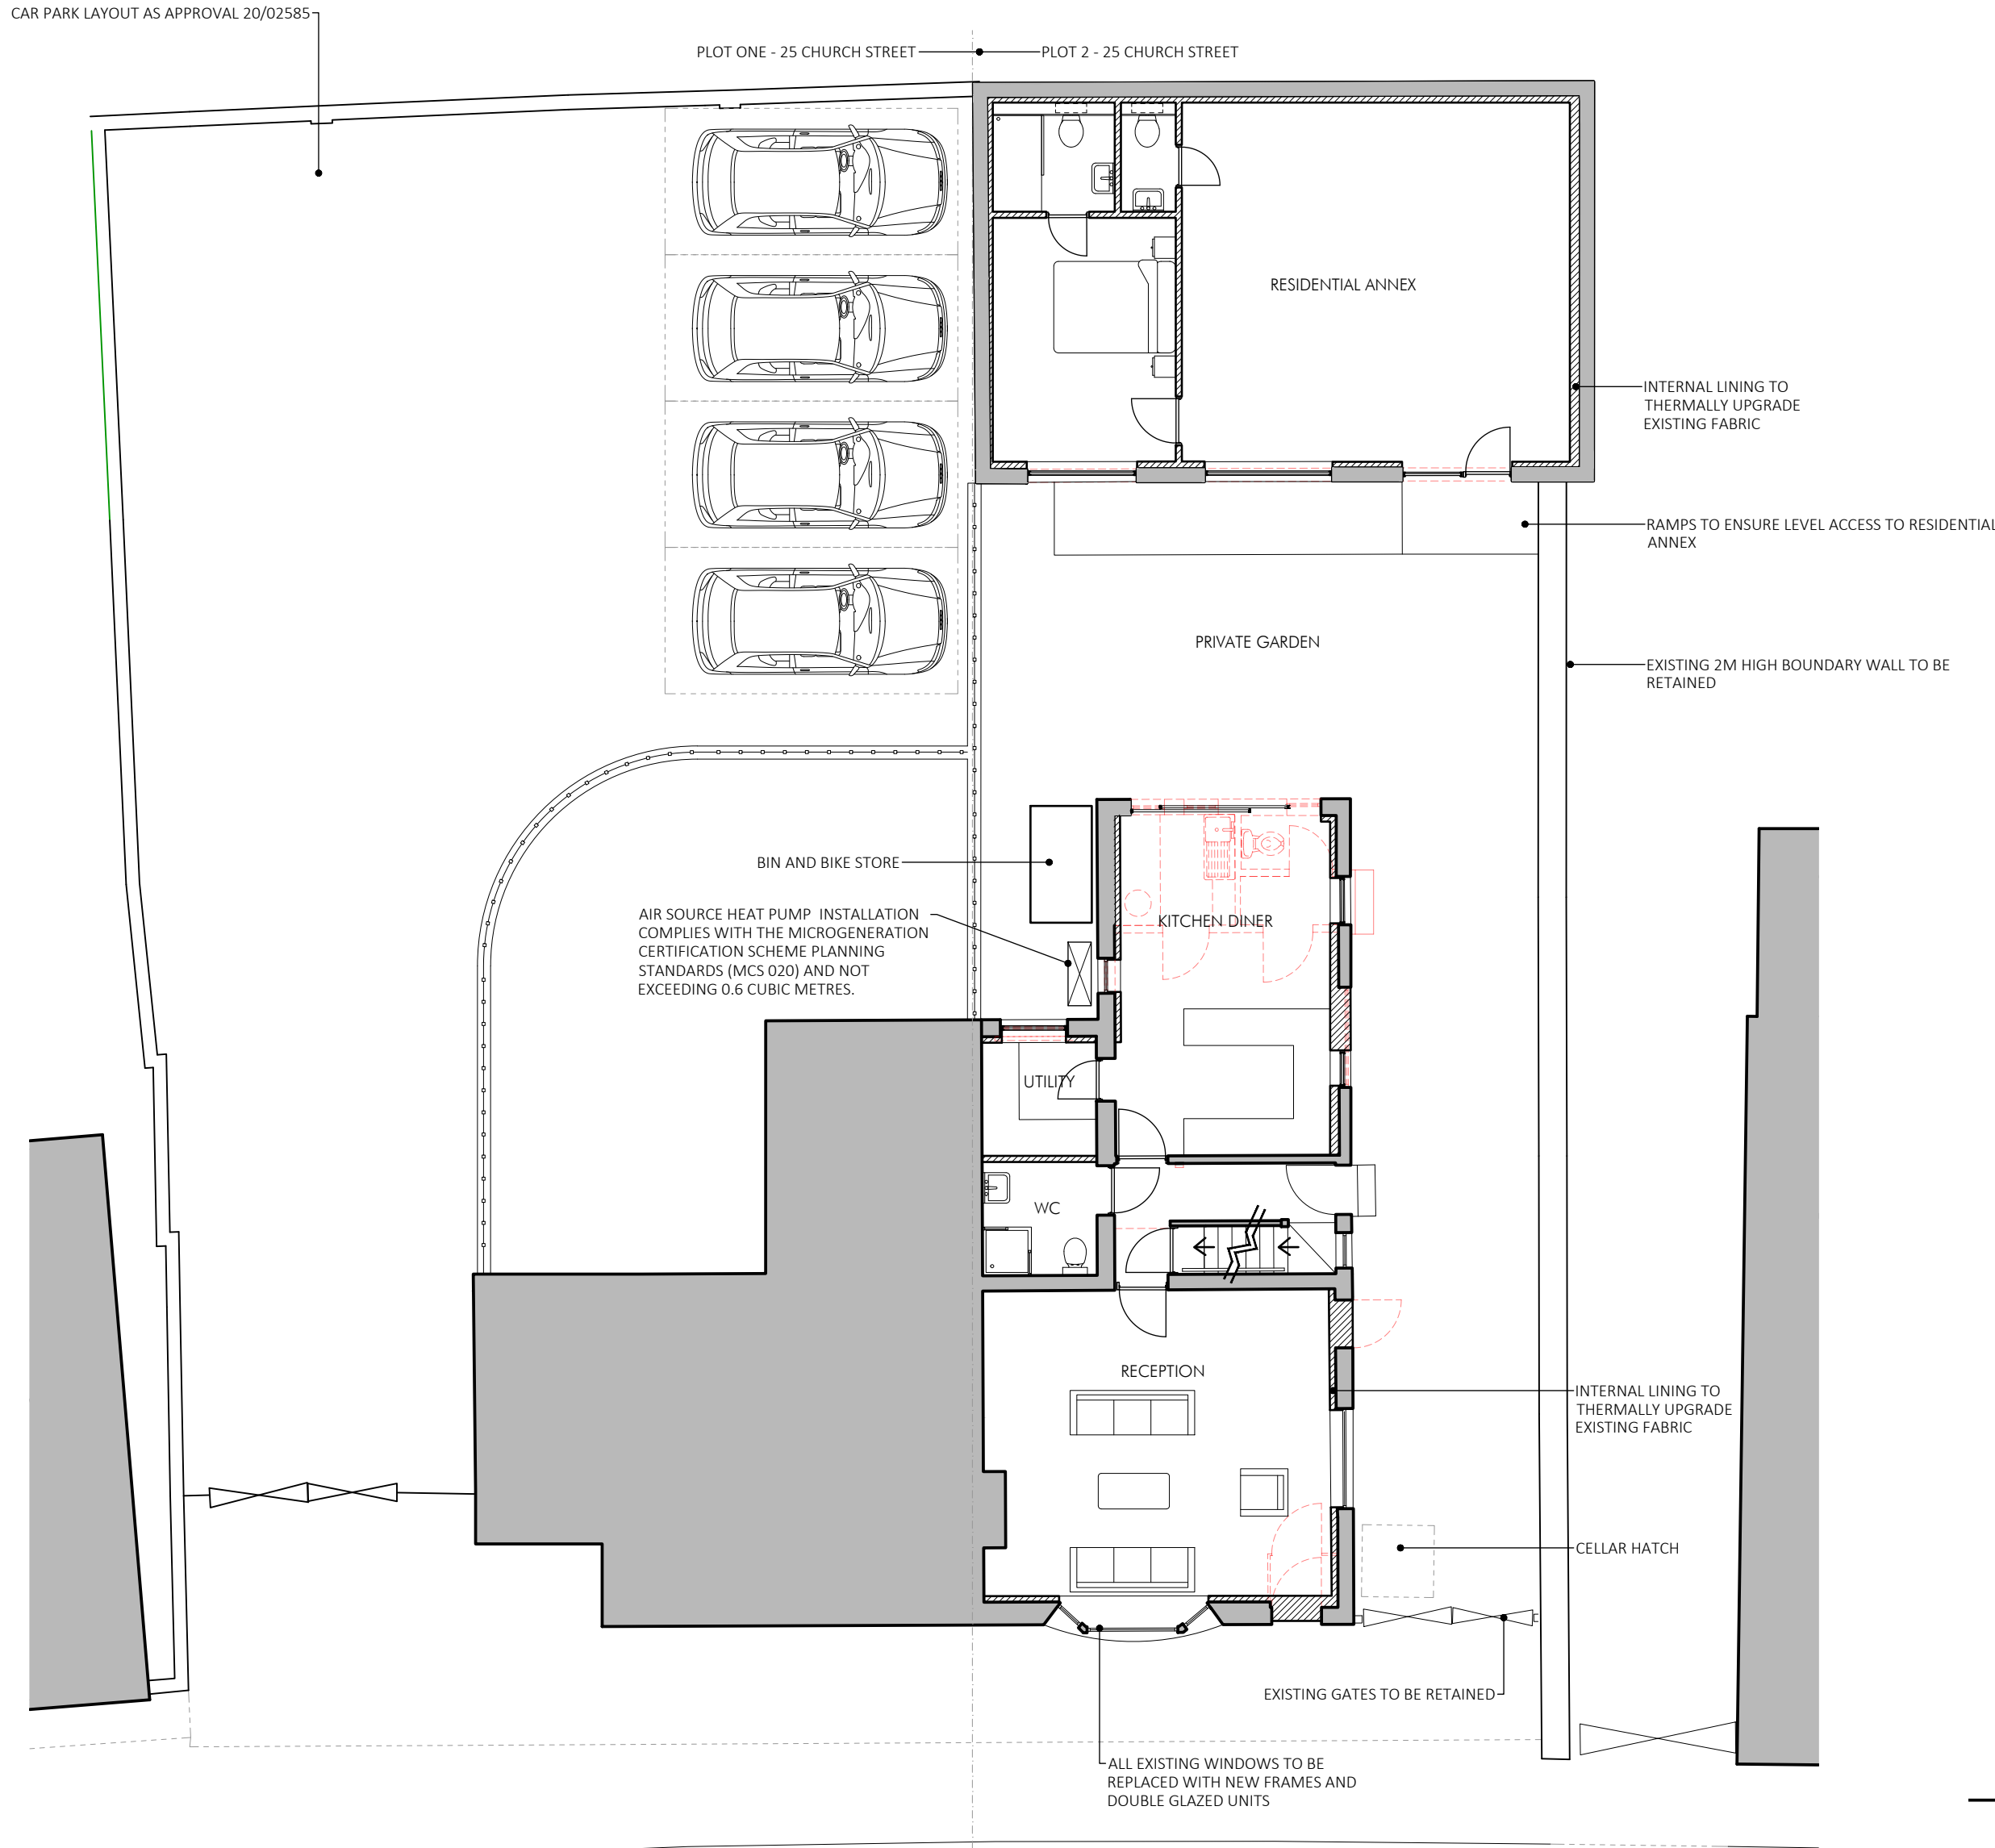

GROUND FLOOR SITE PLAN

1:100@A1

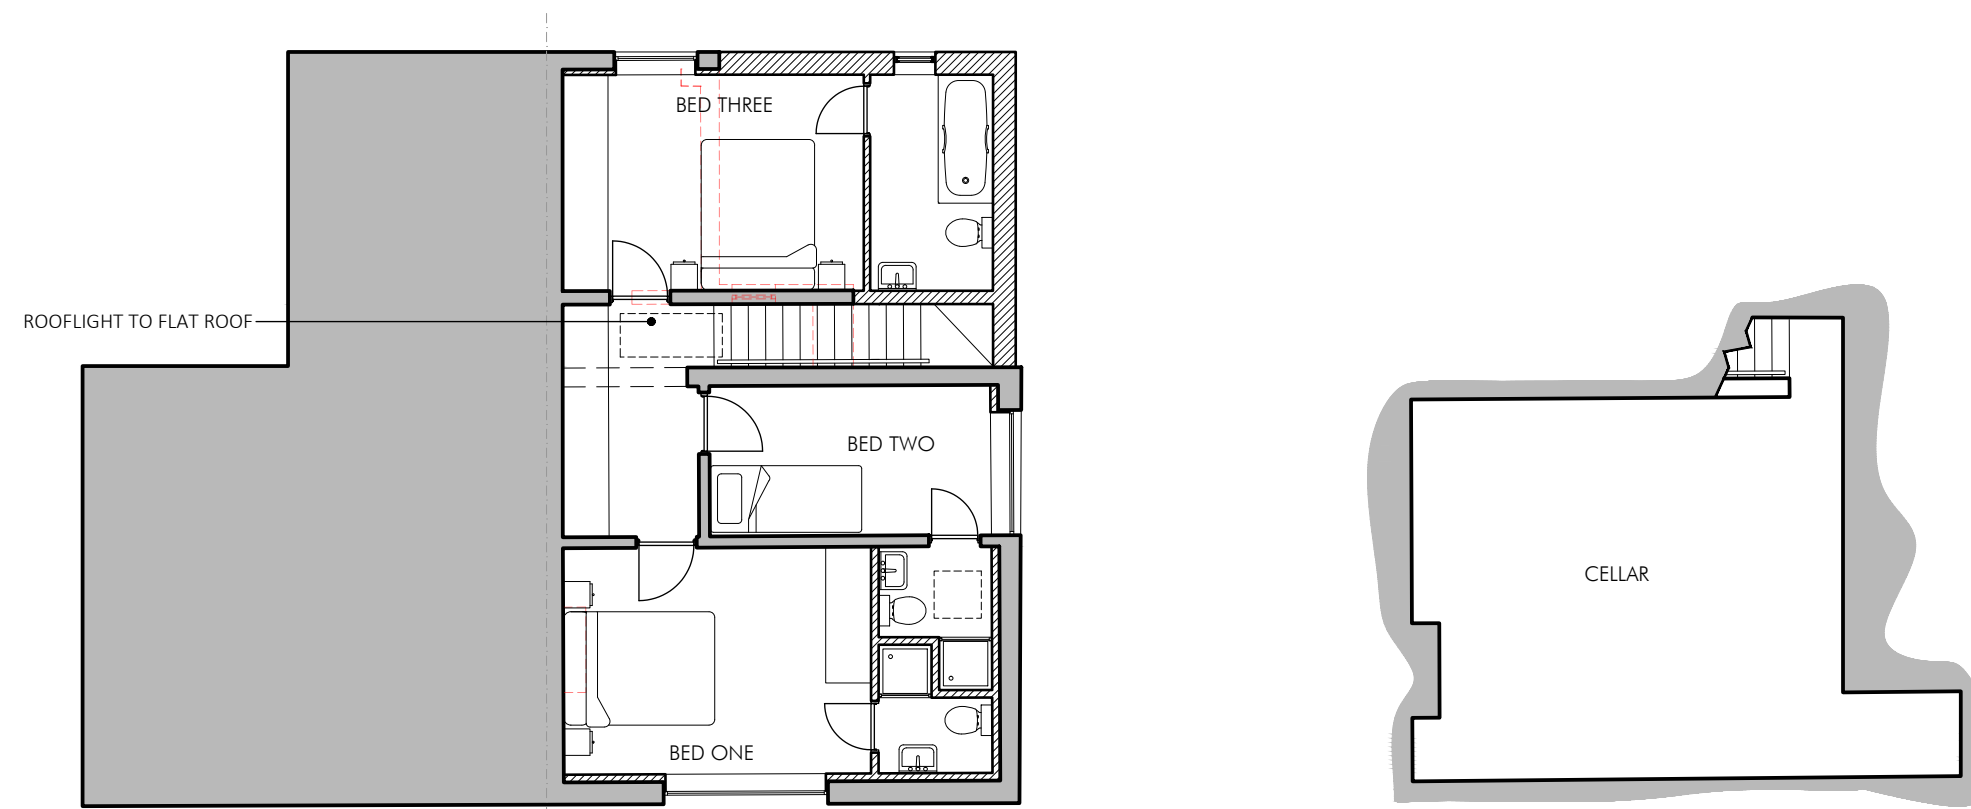


FIRST FLOOR PLAN

1:100@A1


BASEMENT PLAN

1:100@A1

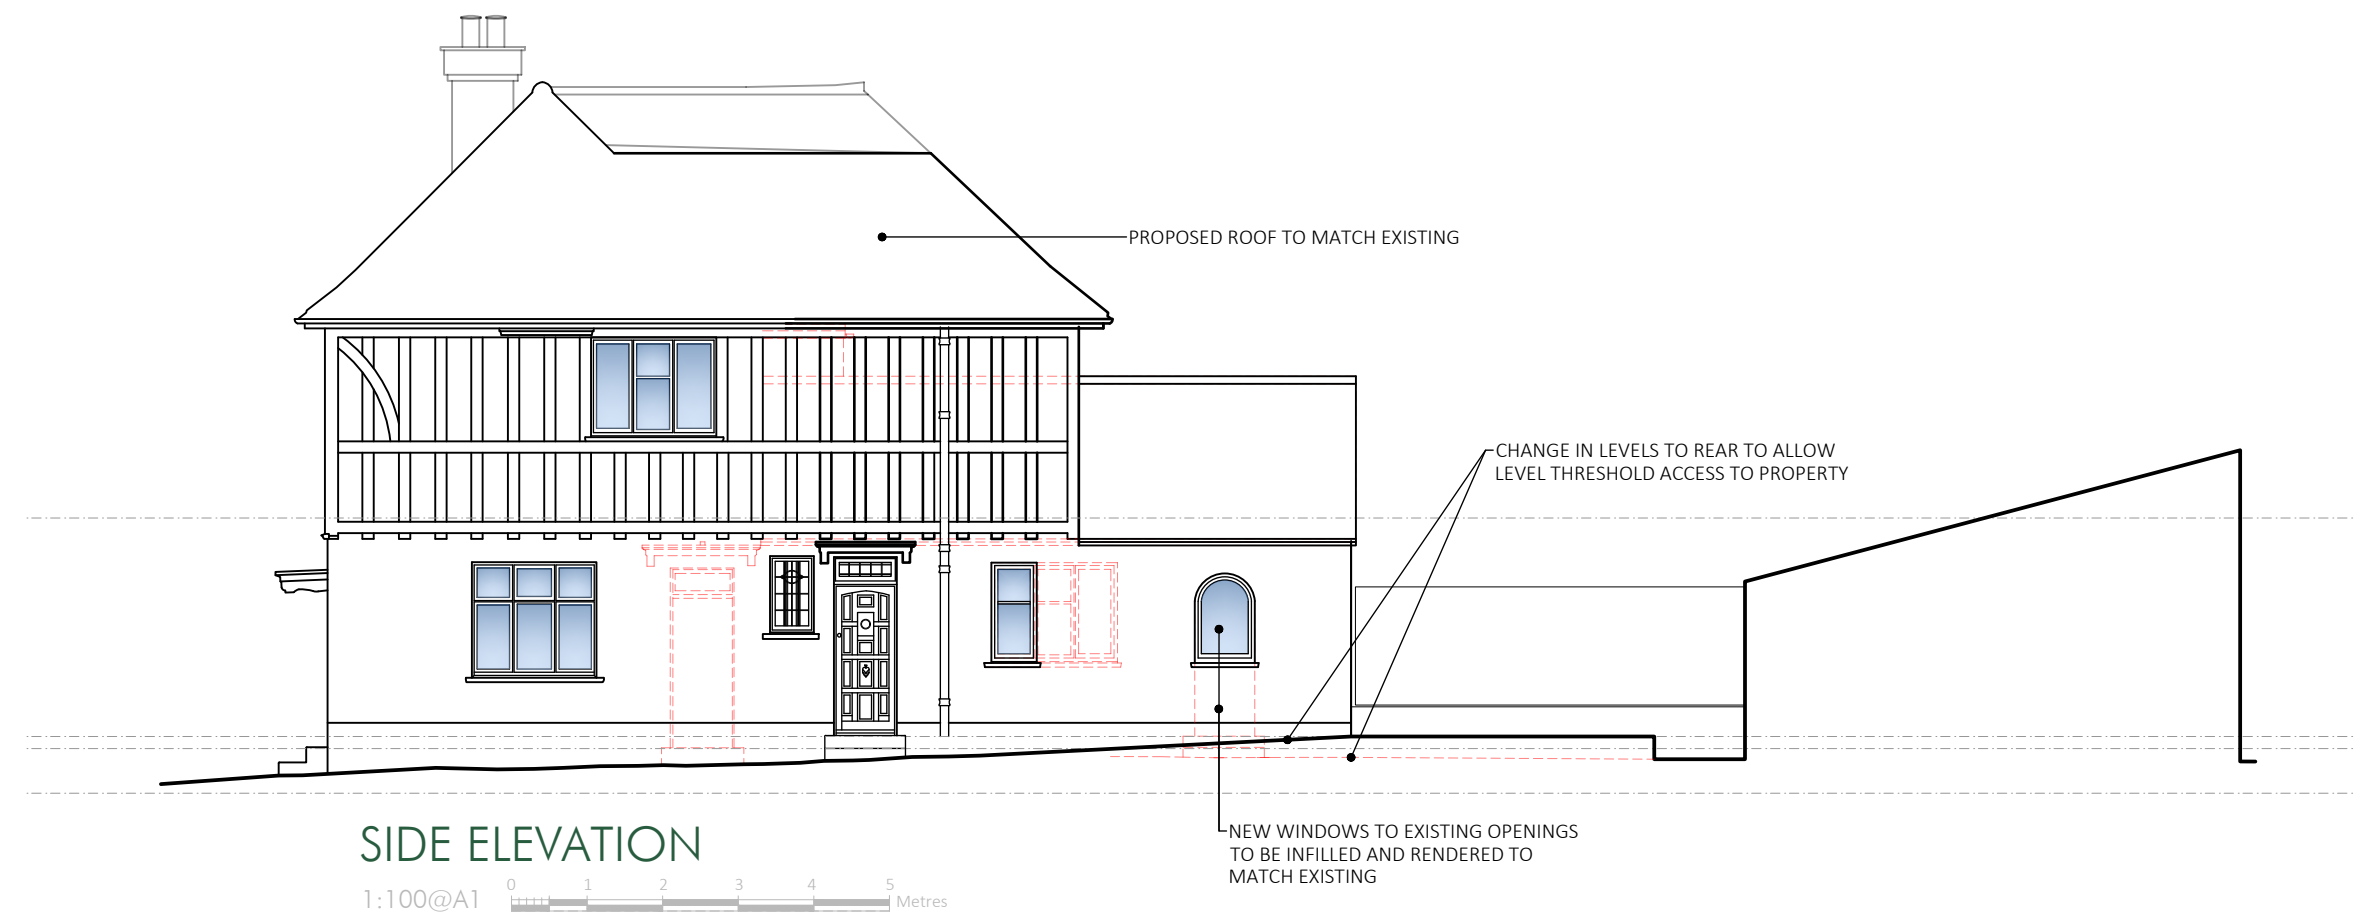


REAR ANNEX ELEVATION

1:100@A1

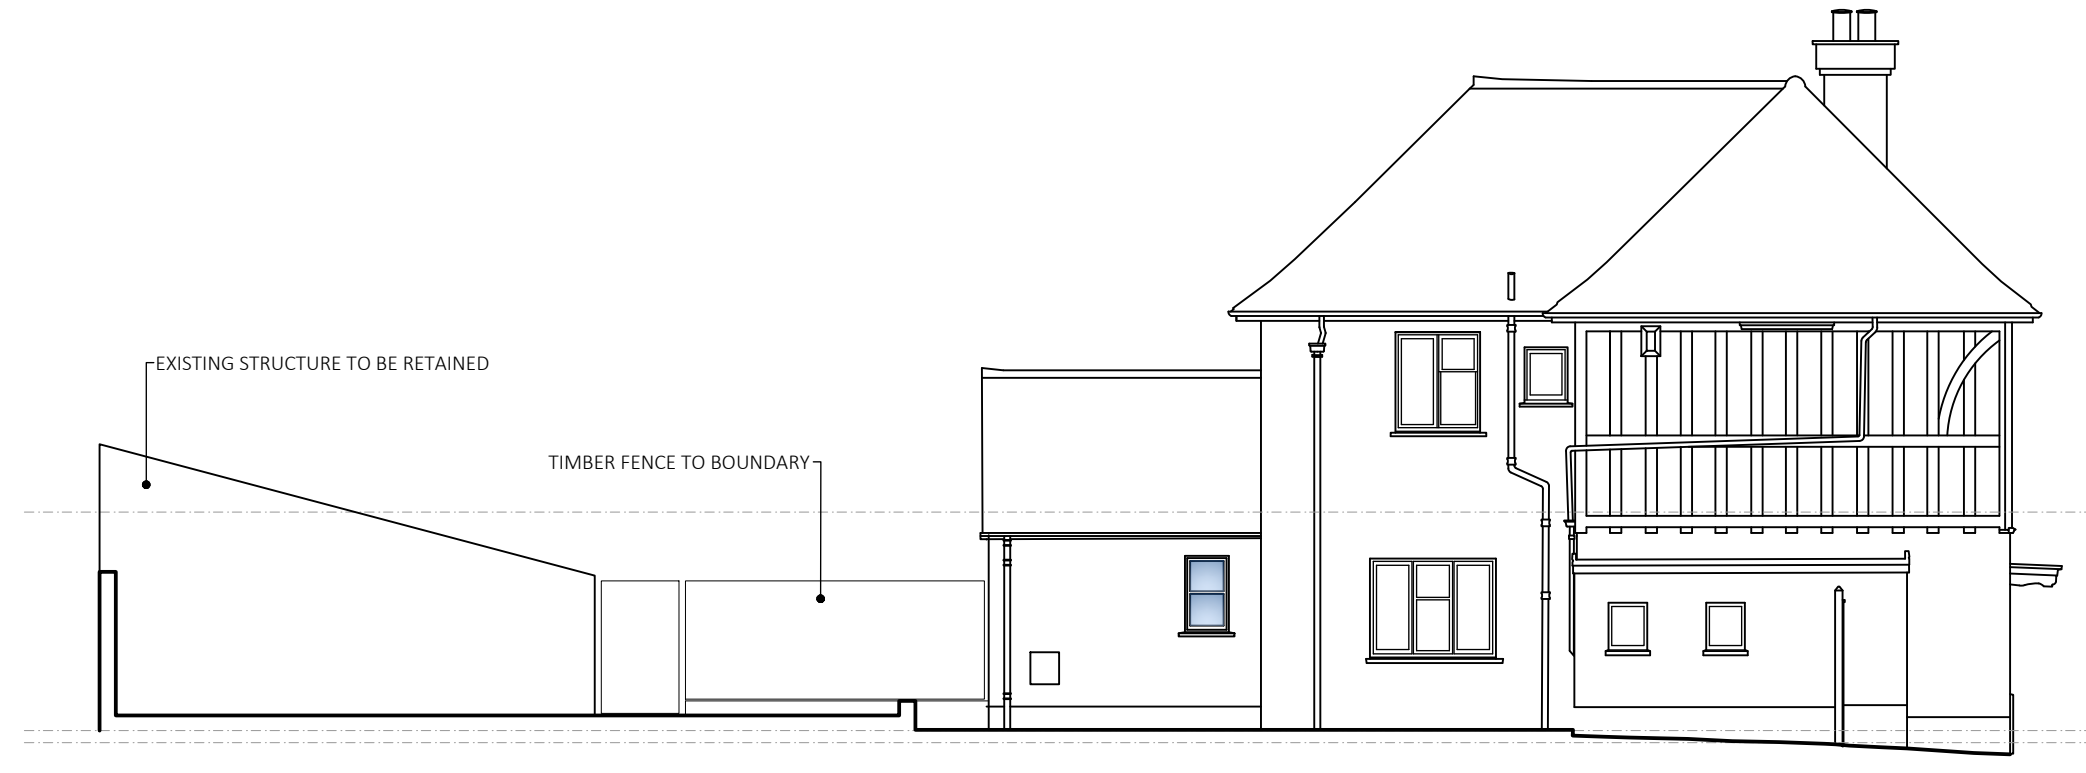

SIDE ELEVATION

1:100@A1

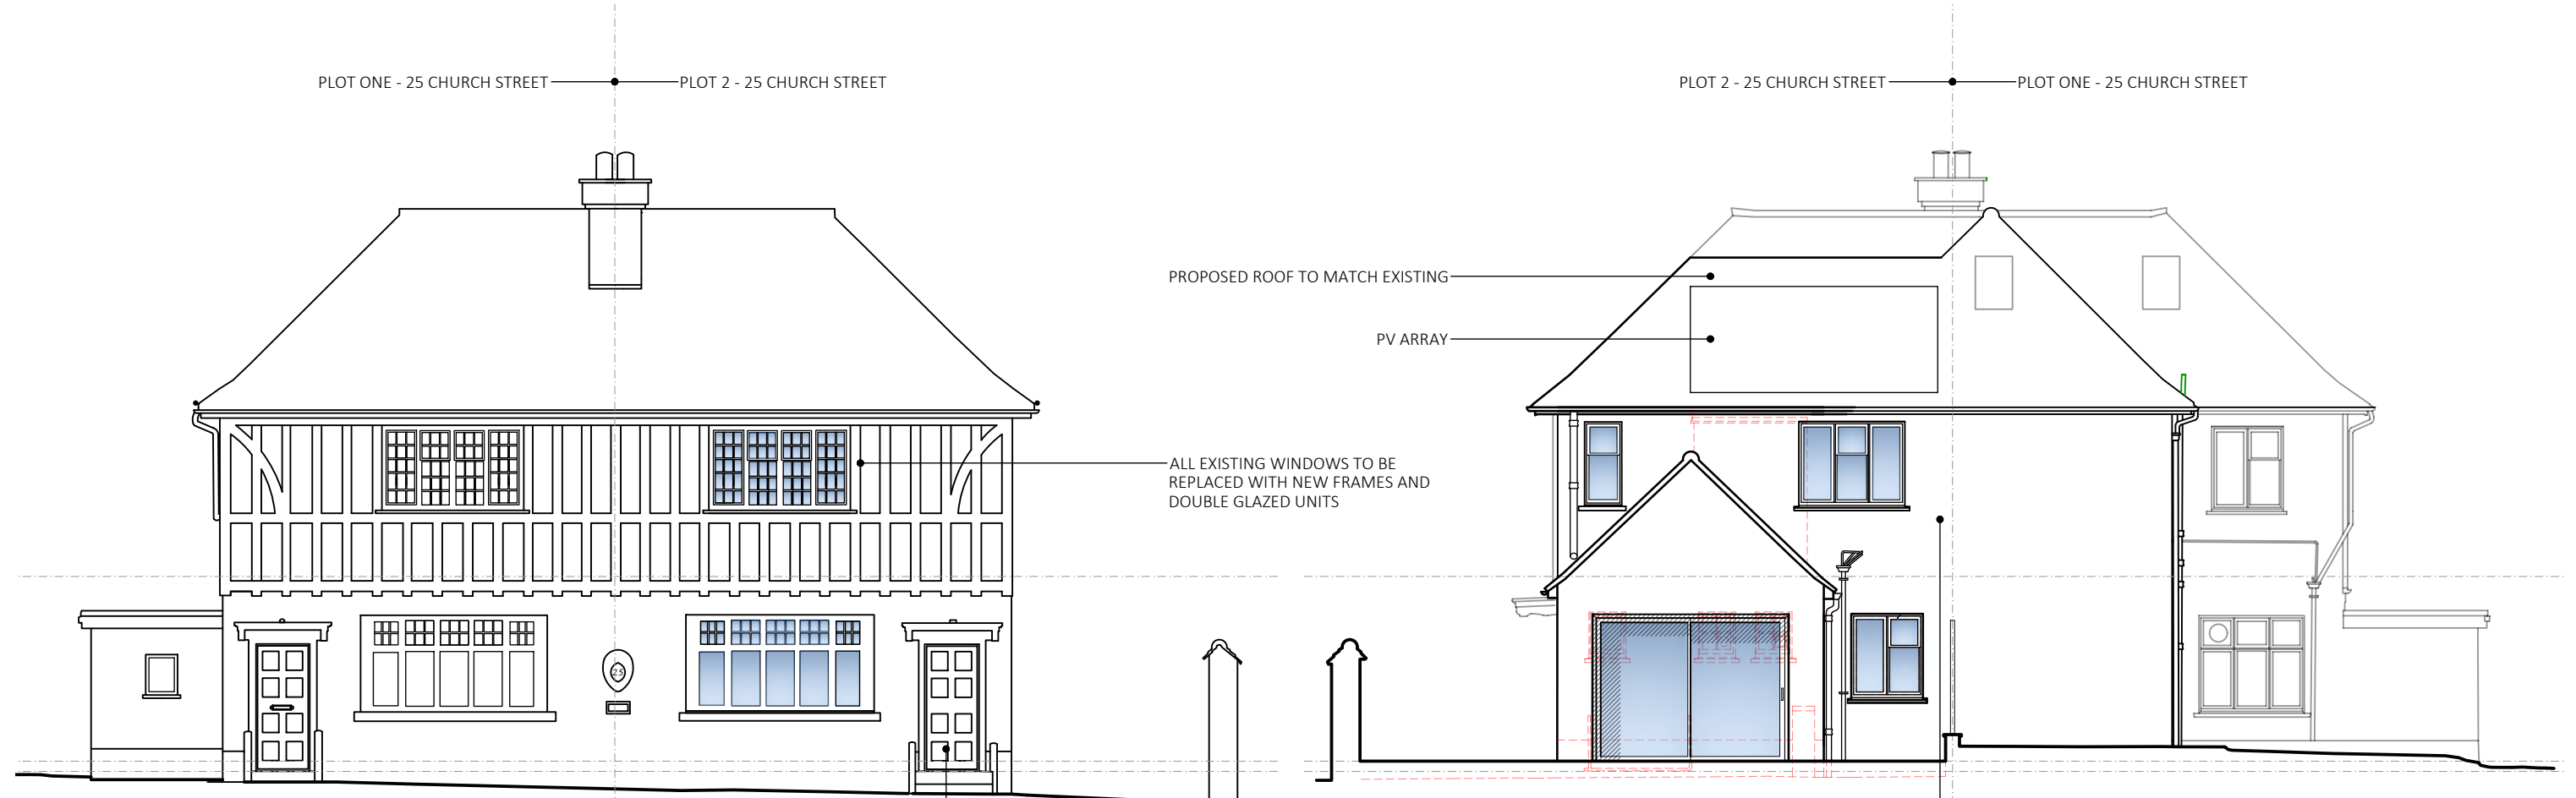

FRONT ELEVATION

1:100@A1

REAR ELEVATION

1:100@A1

NEIL GASKELL ARCHITECTS BALDOCK - HERTFORDSHIRE INFO@GASKELLARCHITECTS.CO.UK	Date	NOV 24
	Scale	1:100
	Rev	D
Project PROPOSED CONVERSION OF COMMERCIAL PROPERTY TO RESIDENTIAL		
Address	Drawing IPEC HOUSE BALDOCK PROPOSED PLANS & ELEVATIONS	
Client	Drawing Number R. STANBURY BFT-200	