
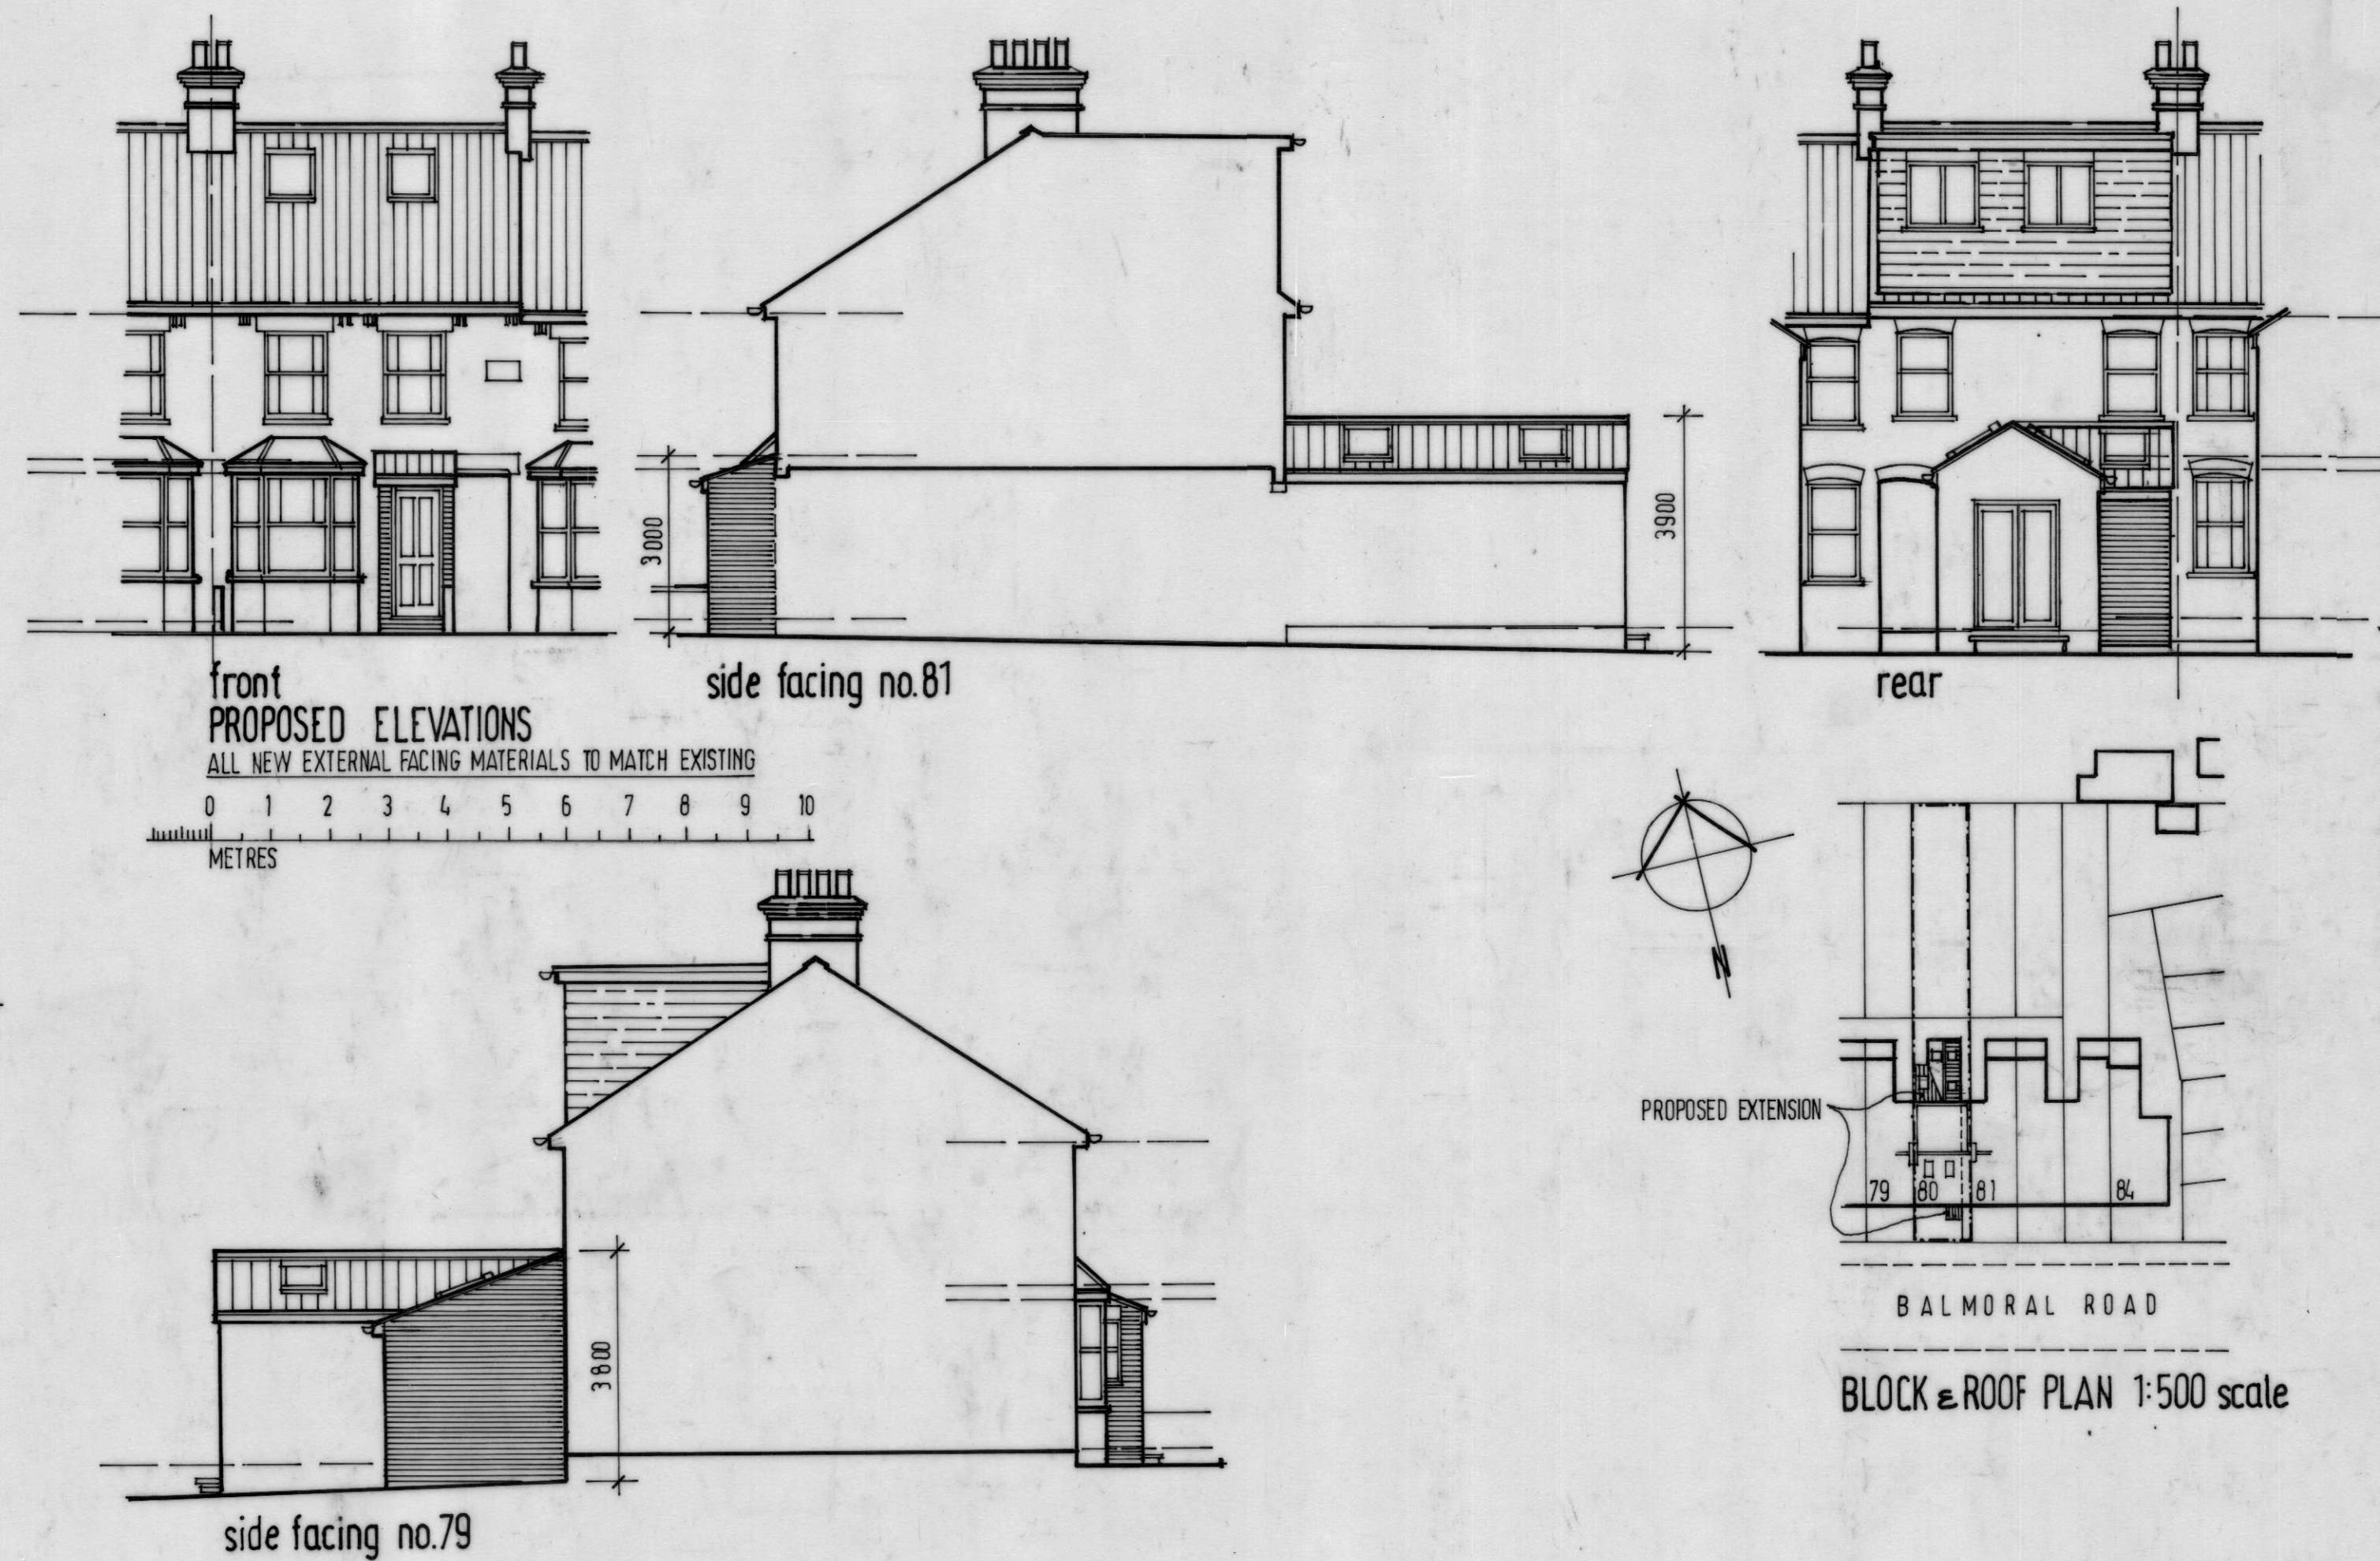


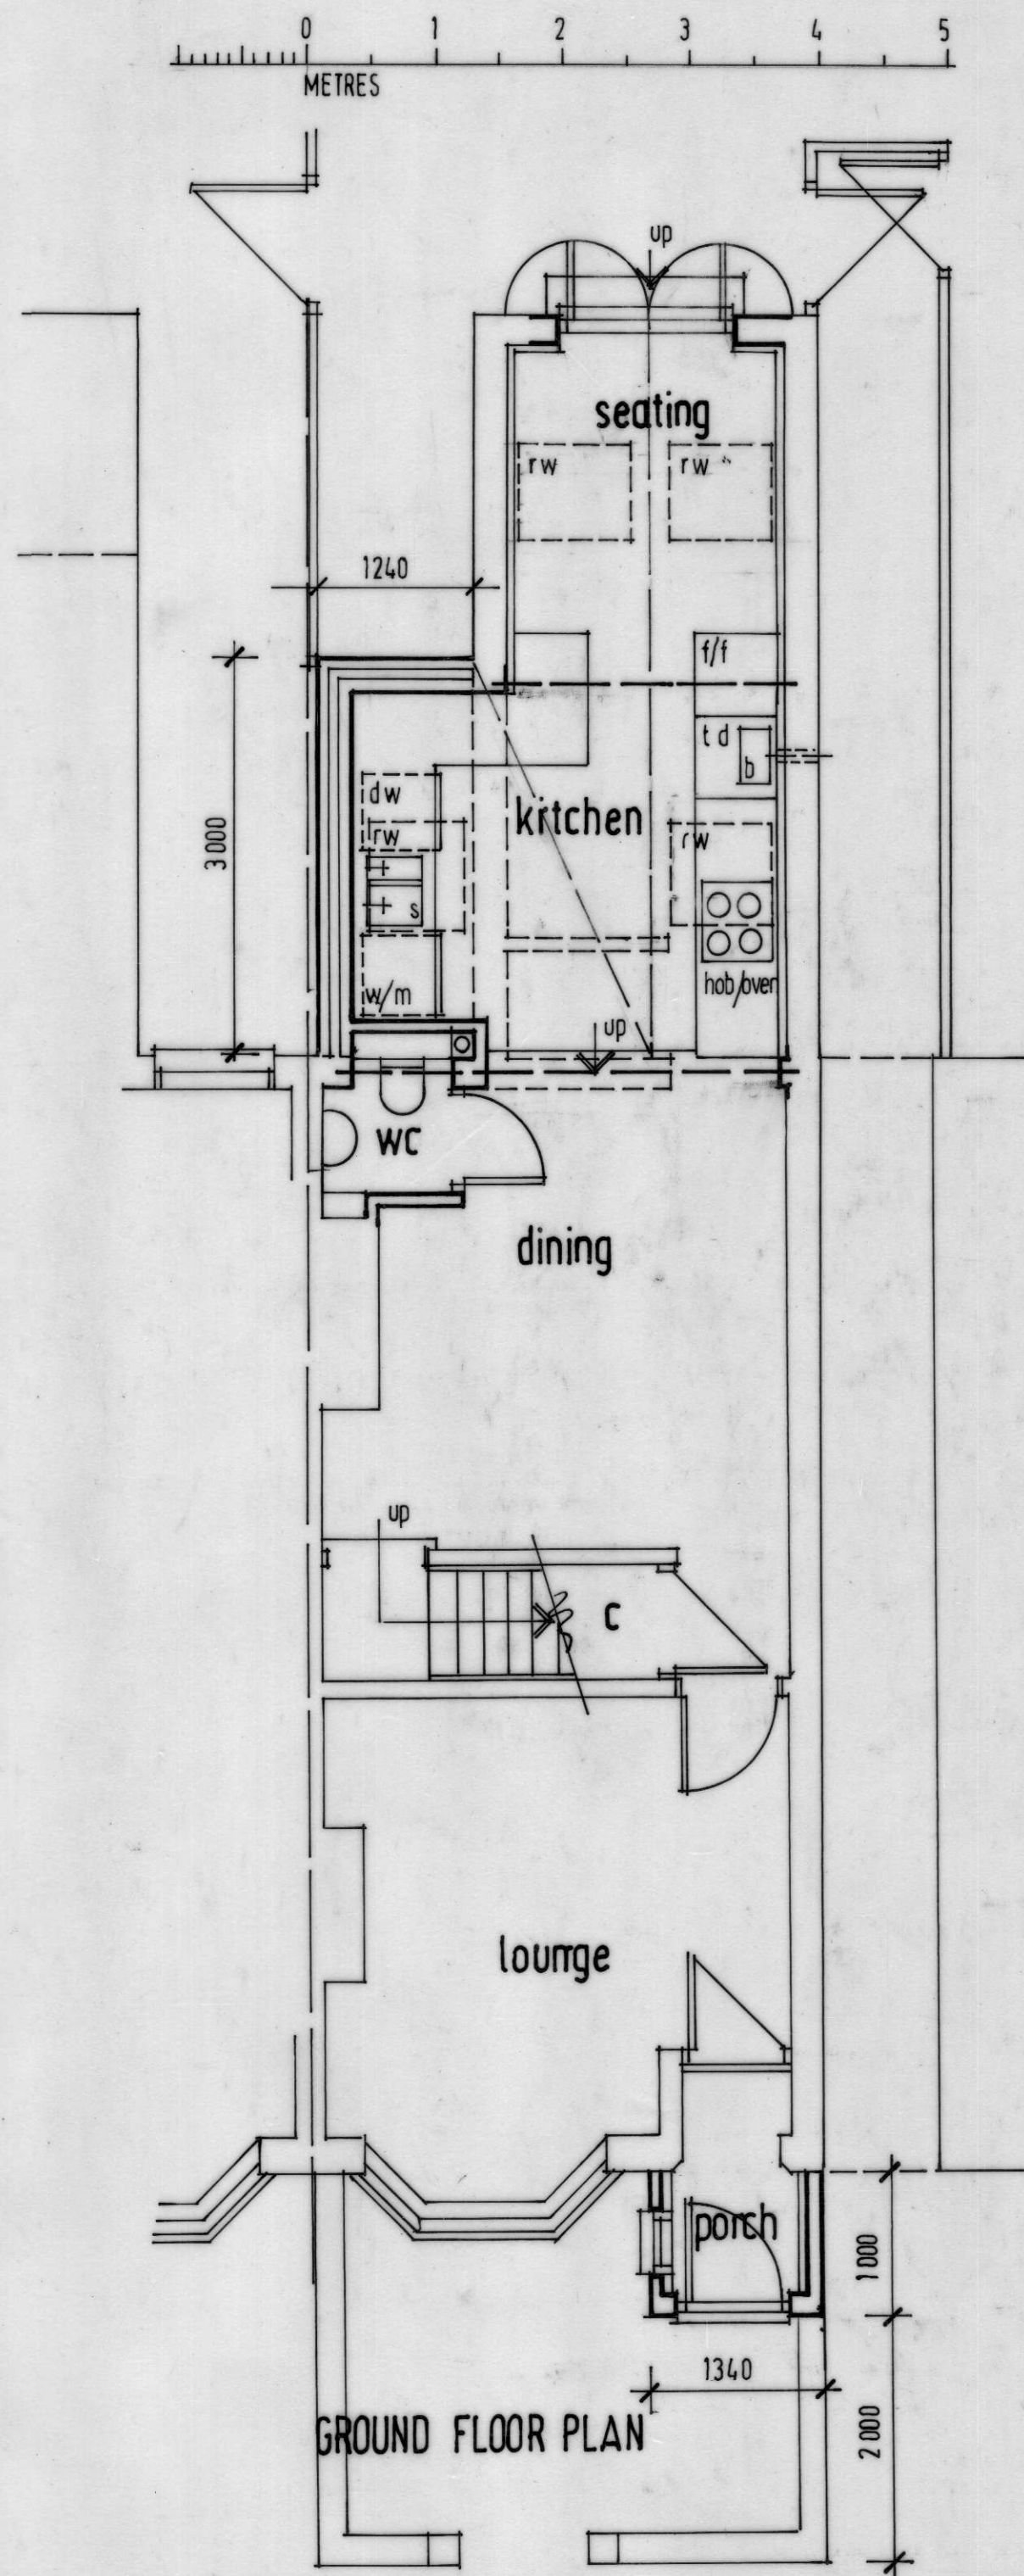

BLOCK & ROOF PLAN 1:500 scale

HEATHER MOYE B.Sc. Architectural Design Consultant
Corner House, 1 Balmoral Road,
Hitchin, Herts. SG5 1XG.
Tel 01462 459910

client
M.S. M. KING

job
PROPOSED EXTENSION & ALTERATION AT
80 BALMORAL ROAD, HITCHIN, HERTS.

subject
PROPOSED PLANS & ELEVATIONS
(A2 sheet size)

scale 1:50, 1:100, 1:500

date JUN 2026 drawn HM

drawing no.
HM-25669 -10

rev.