
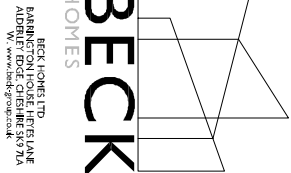
 


© This drawing and the ideas and building works depicted are the copyright of The Beck Group of Companies and may not be used copied or amended without written permission.			
date	revision	by	no.
FEB 26	Design reduced to single storey	JCS	A

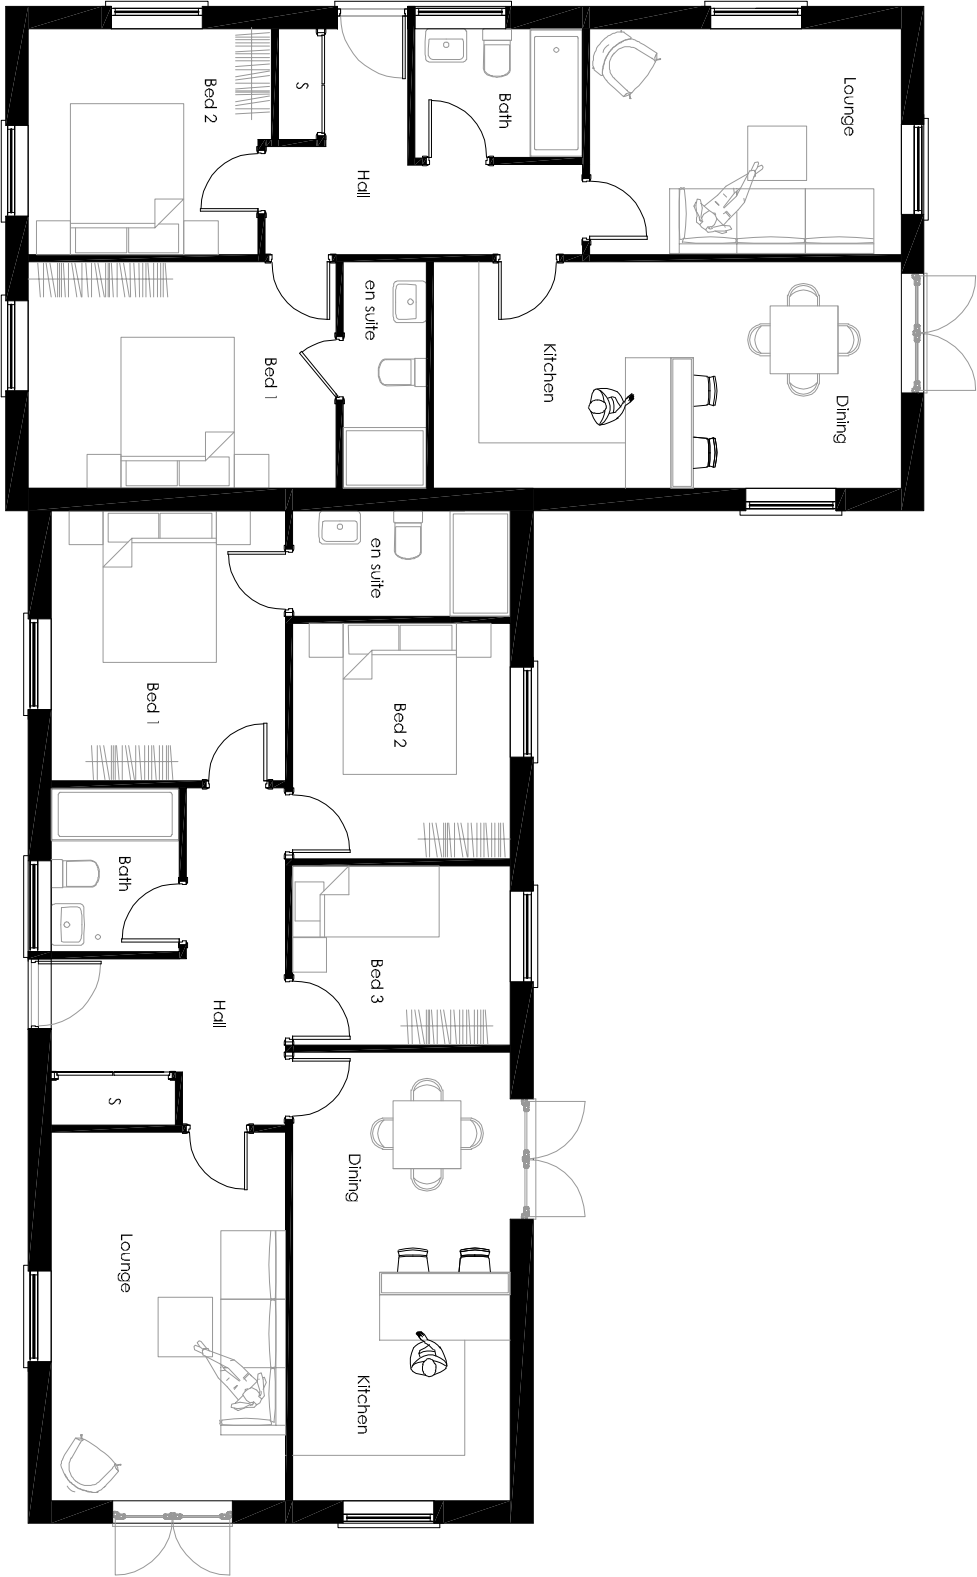

BECK HOMES LTD
BARBINGTON HOUSE, HERFORD
ALFREY ROAD, CHESHIRE SK9 7JA
W. 01925 826200

36			
Station Road, Astwell			
Plots 35 AND 36 FLOOR PLANS			
Drawn	Checked	Scale	Rev
JS	Planning	1:100 @ A3	25-167-P46 A
AUG 2025			