

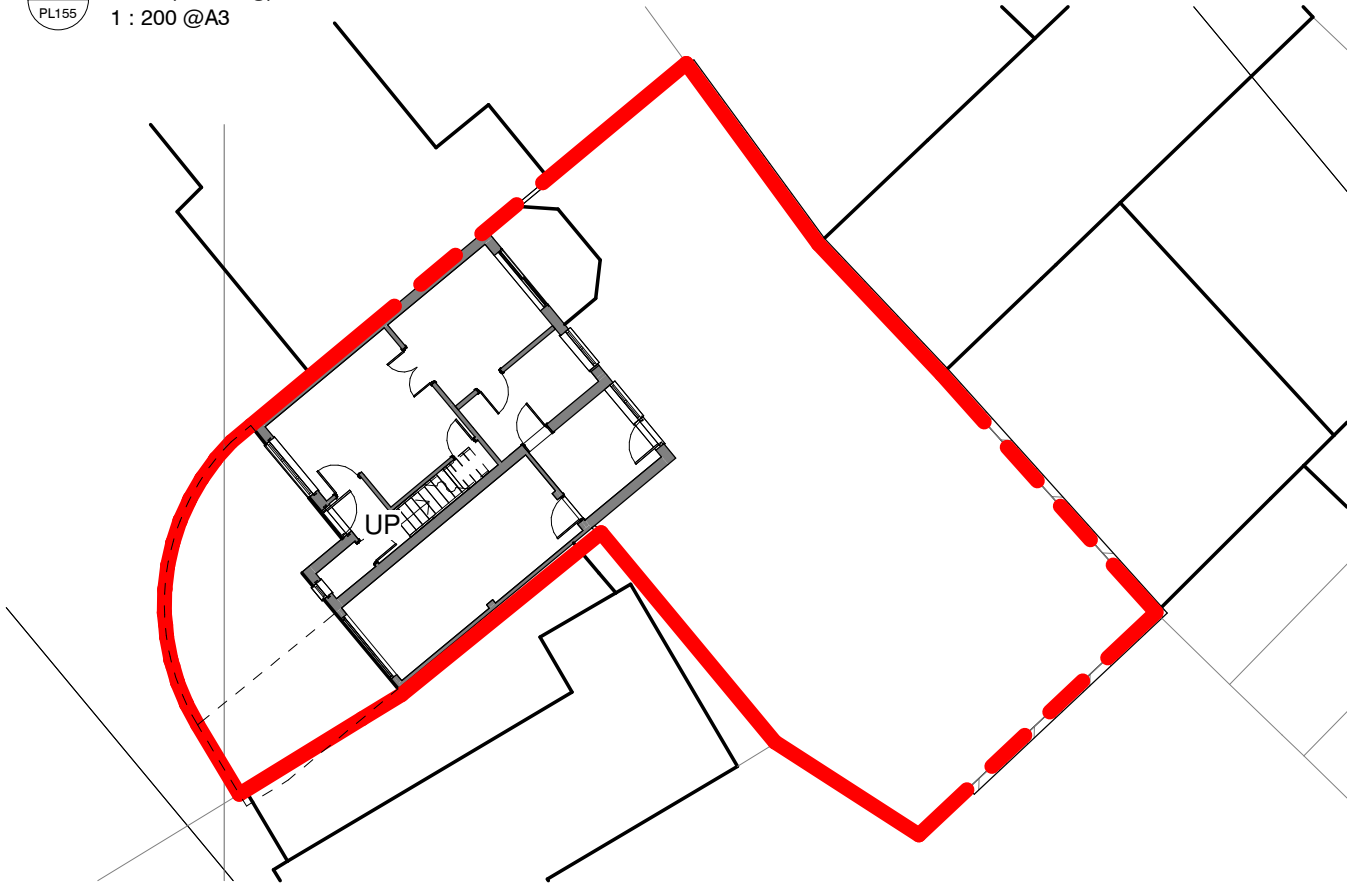


1 SITE (existing)
1 : 200 @A3

 

2 SITE - Proposed A
1 : 200 @A3

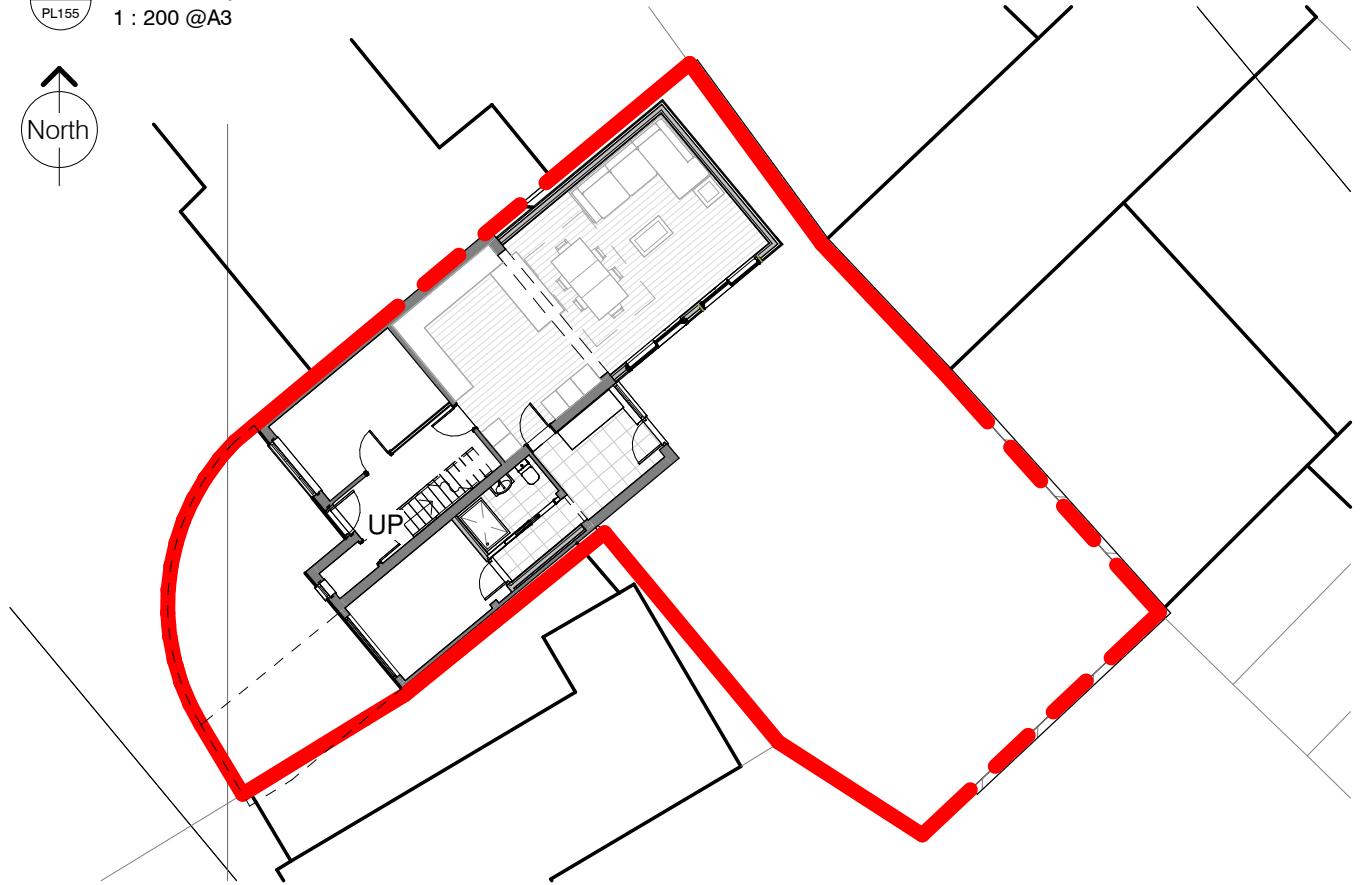

Client: Neil & Karen Davis 6 Brewery Lane, Baldock		Title: Ex and Prop Site Plans		Project number: ND-2415	Drawing number: PL150	Revision: B	Revisions: Rev - Description Date A ISSUED FOR COMMENT 23.06.24 B PLANNING ISSUE 25.06.24		1 Sale Drive- Baldock-SG7 6NS 07843238113 pickleplanning@gmail.com www.pickleplanning.co.uk	
Status: CONST.		Scale: 1 : 200@A3		Drawn by: Author		Date: 06/18/24	The copyright of this drawing is vested with the author and must not be copied or reproduced without consent. Figures and dimensions are to be taken from this drawing. All contractors must visit the site and be responsible for checking all building regulations and notifying the author of any discrepancies prior to any construction work. Note this drawing will only be to scale at stated sheet size.		PicklePlanning	