


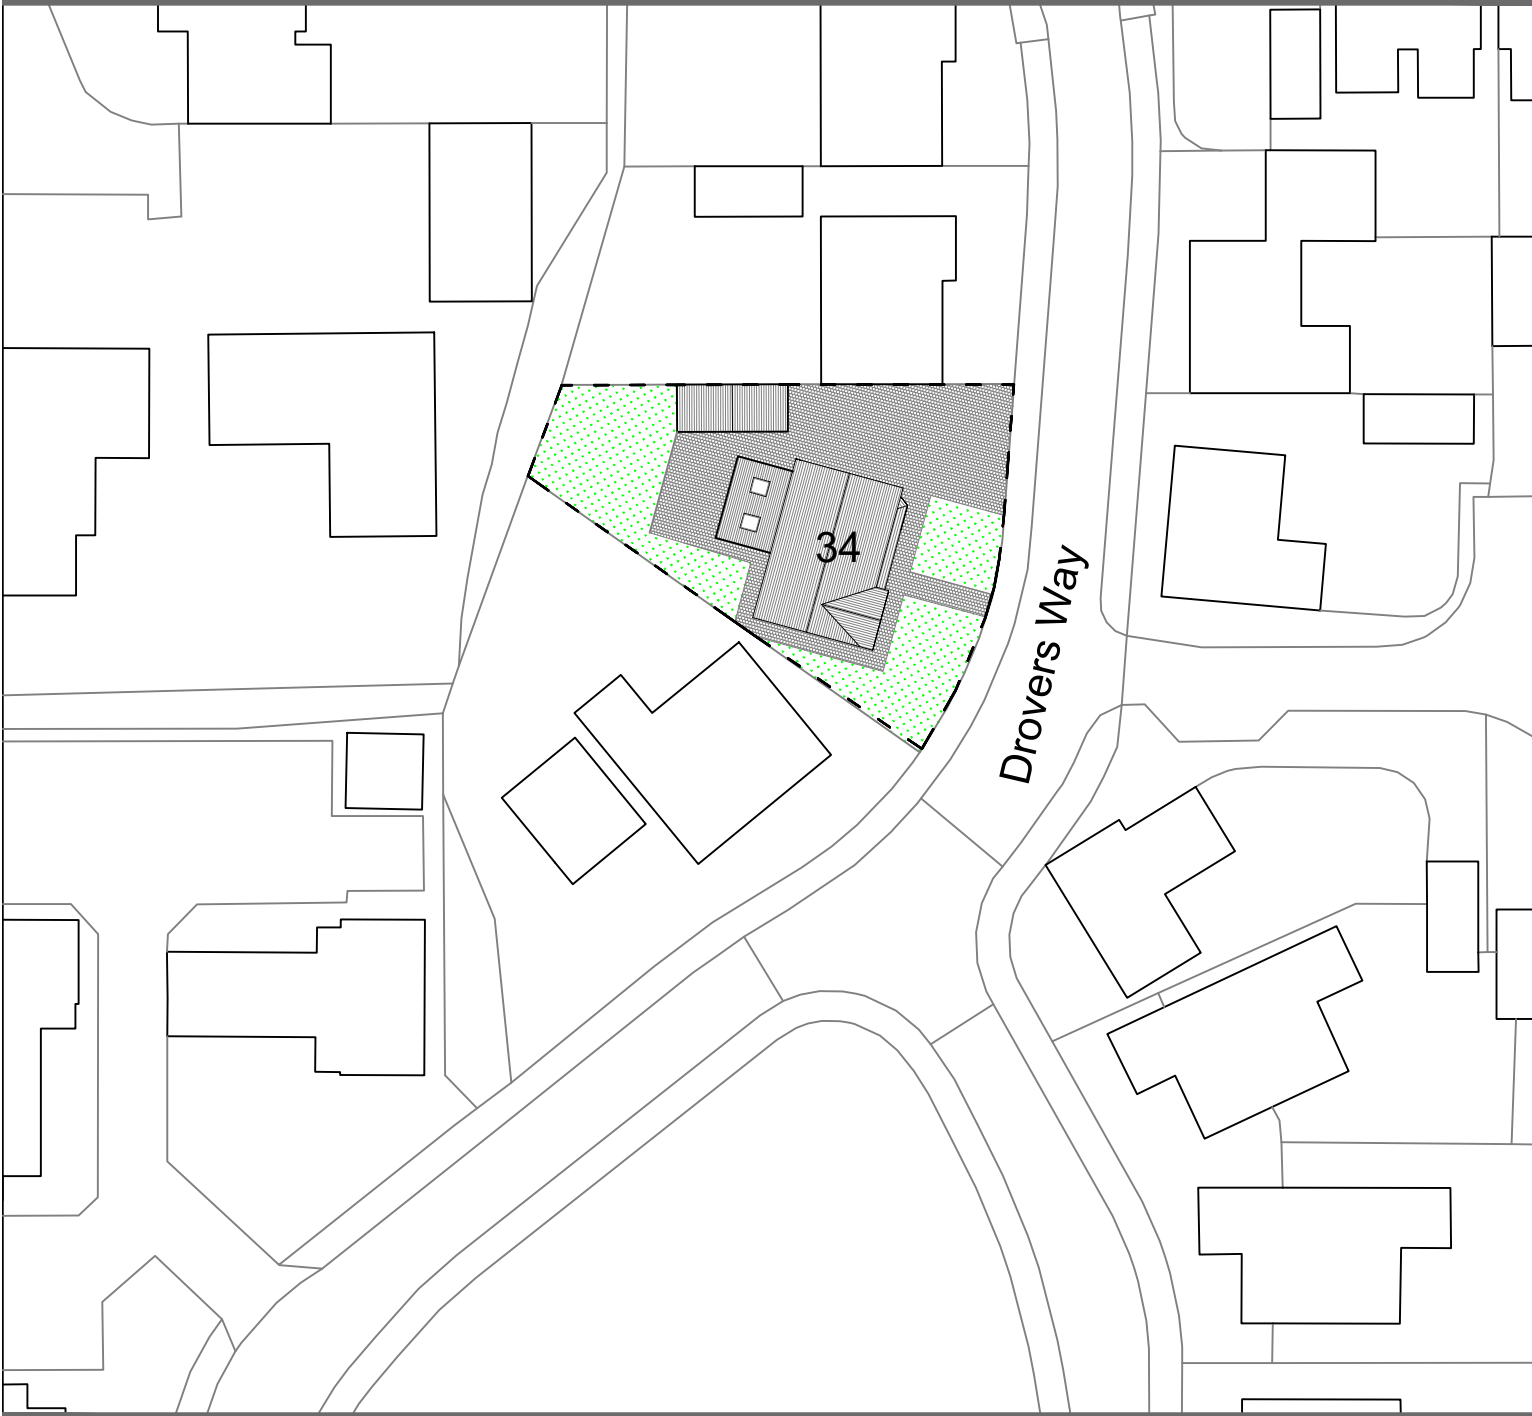

**Charlotte
Fausset
Architect**

MFA ARB RIBA
30 Shillington Rd, Pirton, Hitchin,
Herts, SG5 3QL Tel : 07815570717

client	Chris Smith
address	34 Drovers Way Pirton SG5 3EQ

title	Site Plan
-------	--------------

dwg no & revision	DROV-10-002
date	rev0:02.07.24
scale	0 5m 10m 15m 20m Scale 1 : 500 at A4

