

DRAWING TO BE READ IN CONJUNCTION WITH THE SPECIFICATION AND ALL RELEVANT DRAWINGS.


DO NOT SCALE FROM THIS DRAWING.

CONTRACTOR TO CHECK ALL DIMENSIONS ON SITE.

SCOOT STUDIO TO BE ADVISED OF ANY DISCREPANCIES BETWEEN THIS DRAWING AND SITE CONDITIONS IMMEDIATELY.

NOTES:

REV	DATE	COMMENTS
-	-	-

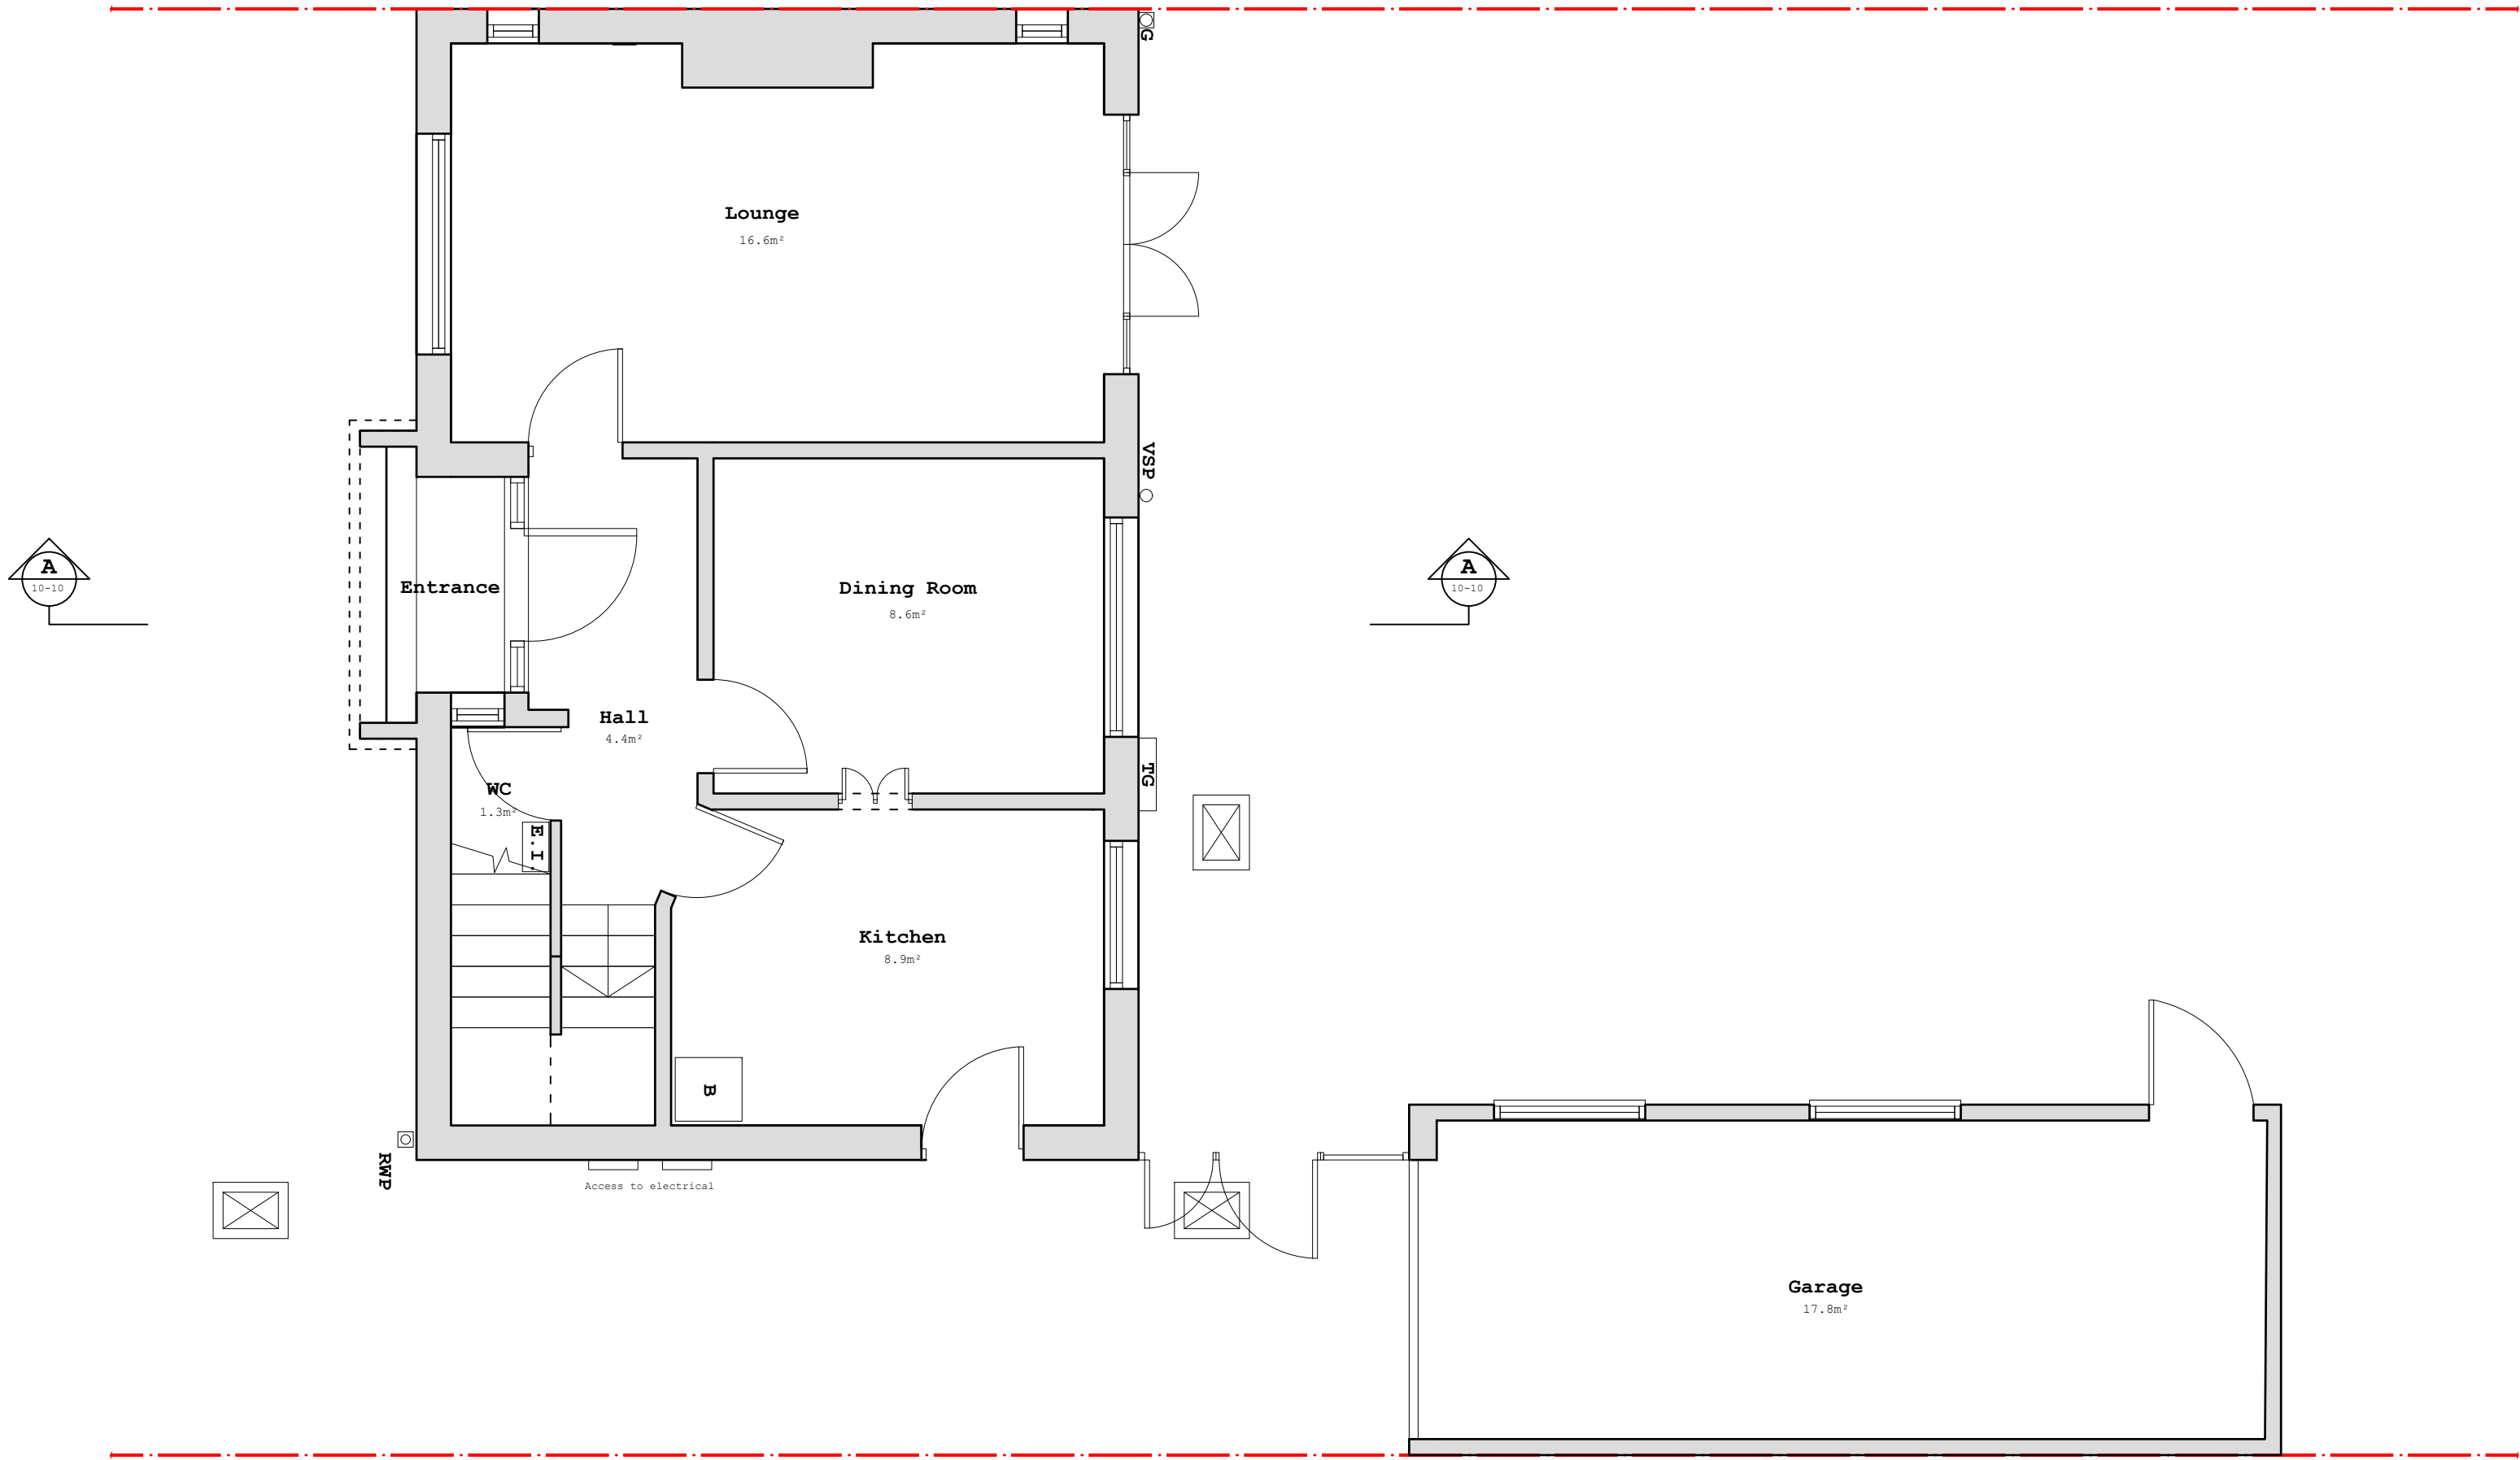

PRELIMINARY

SCOOT
STUDIO

HERTFORDSHIRE
UNITED KINGDOM
TEL: +44 (0) 7970044278
scootjason@gmail.com
scootstudio.com

PROJECT	24 Dale Close
DRAWING TITLE	Existing Ground Floor Plan
SCALE	1:50 @ A2
DRAWN BY	FPS
CHECKED BY	JS
DATE	May 2021
DRAWING NUMBER	DAL-10-03
REVISION	-

EXISTING - GROUND FLOOR PLAN

