

DRAWING TO BE READ IN CONJUNCTION
WITH THE SPECIFICATION AND ALL
RELEVANT DRAWINGS.


DO NOT SCALE FROM THIS DRAWING.

CONTRACTOR TO CHECK ALL DIMENSIONS
ON SITE.

SCOOT STUDIO TO BE ADVISED OF ANY
DISCREPANCIES BETWEEN THIS DRAWING
AND SITE CONDITIONS IMMEDIATELY.

NOTES:

REV	DATE	COMMENTS
-	-	-

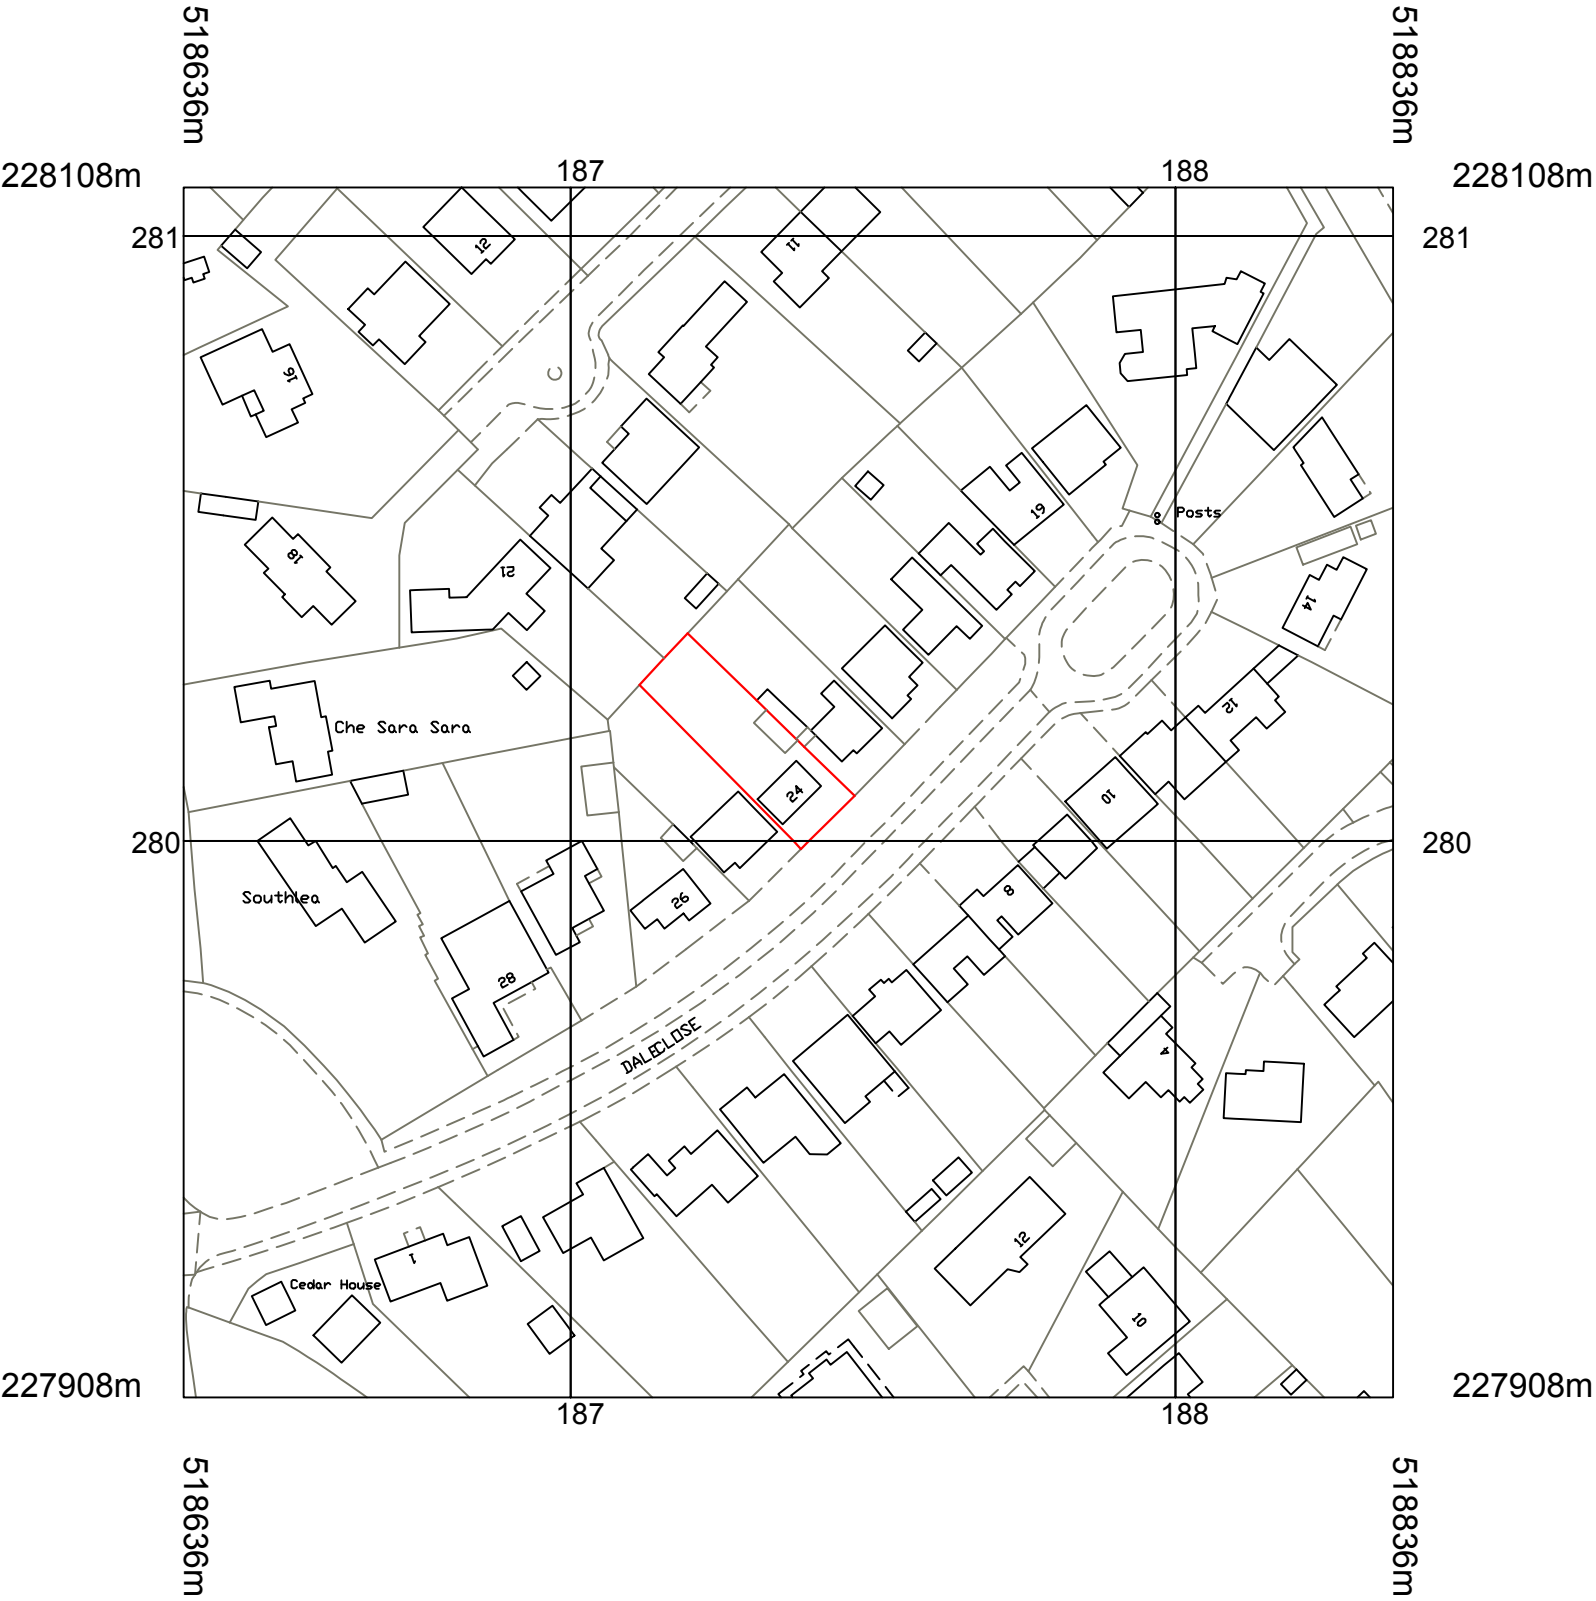

PRELIMINARY

SCOOT
STUDIO

HERTFORDSHIRE
UNITED KINGDOM
TEL: +44 (0) 7970044278
scootjason@gmail.com
scootstudio.com

PROJECT	24 Dale Close
DRAWING TITLE	Site Plan
SCALE	1 : 1250 @ A3
DRAWN BY	FPS
CHECKED BY	J S
DATE	May 2021
DRAWING NUMBER	DAL-10-01
REVISION	

EXISTING - SITE PLAN

