


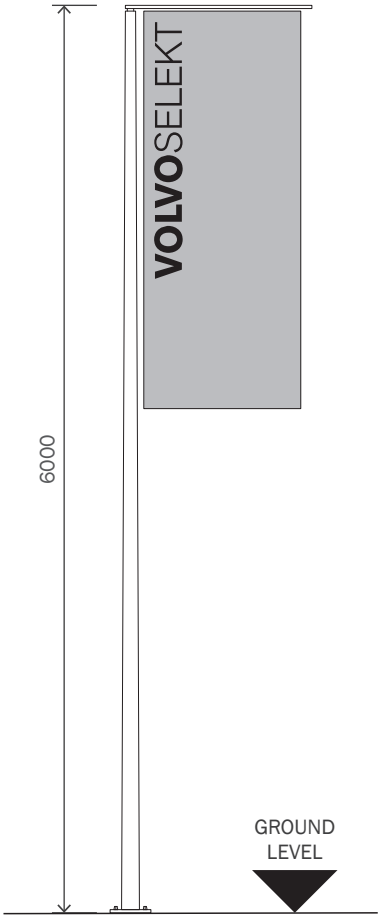

FRONT ELEVATION
scale 1:50



PLAN VIEW
scale 1:50

GENERAL SPECIFICATION

3 off new Selekt Flag Pole.
O/A size of sign 120mm x 6000mm.
O/A weight of sign TBC.

CONSTRUCTION

6000mm GRP Pole with swivel arm. TBC

ILLUMINATION

Non illuminated.

BASE AND INSTALLATION


Bases and hinged base plates to be installed by main contractor, base requires 5-7 days curing time.

Merson Group will supply hinged base plates with an approximate 1 week lead time from receipt of order. Merson Group will connect to hinged base plate when on site for Installation.


Flag pole spacing should be a minimum of 2000mm between pole centre's and no more than 2500mm apart , these are to be in in clusters of three.

Merson Group are to install the first set of flags (only) and there after the dealership need to order through the Volvo Selekt network via David Chittenden (Bruce Greenwoods replacement).

Foundation Dimensions

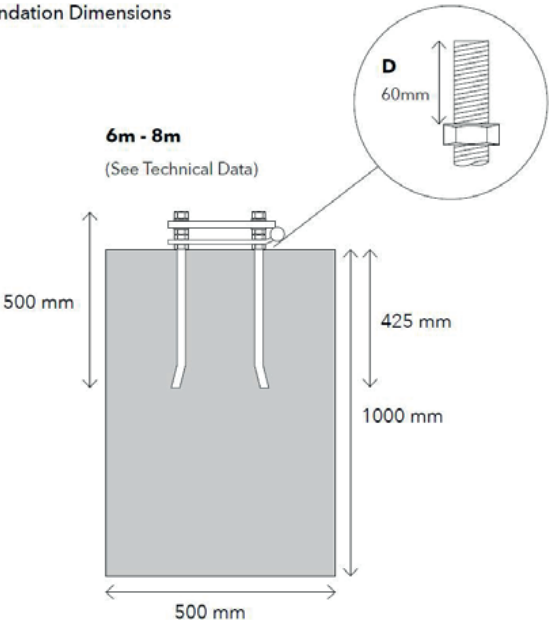

Flagpole length	6m
Butt Diameter Ø (mm)	120
Top Diameter Ø (mm)	65
Banner Arm Length (mm)	1100
Banner Arm Ø (mm)	23
Base Fixing	Hinged
Base Plate Dimensions (mm)	180 x 180
Foundaation Required (w2 xd) (mm)	500 x 1000
Recommended Portrat Flag size (mm)	1000 x 2000
Maximum Wind Speed (mph Flagged)	50

 

CLIENT :
VOLVO

PROJECT :
EXTERNAL SIGNAGE

SITE REFERENCE :
ENDEAVOUR AUTOMOTIVE LETCHWORTH

PRODUCT TYPE/DOCUMENT TITLE :
SITE SCHEDULE

PAGE TITLE :
SIGN H - SELEKT FLAG POLE SIGN 6M

DRAWING NO :
SS-VOL-V31427-1.10

PAGE :
10/19

BY: KG **SCALE @ A3 :** AS SHOWN **REV :** B **DATE :** 10.12.25

DESIGN STATUS :
NOT FOR CONSTRUCTION