



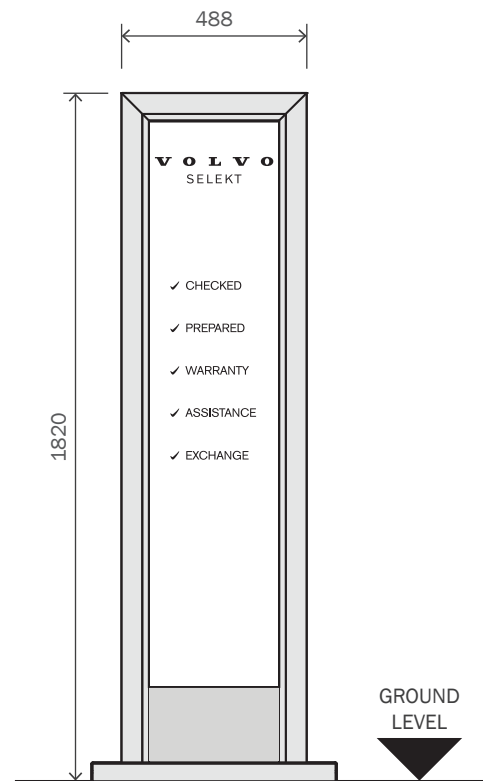

FRONT ELEVATION
scale 1:20

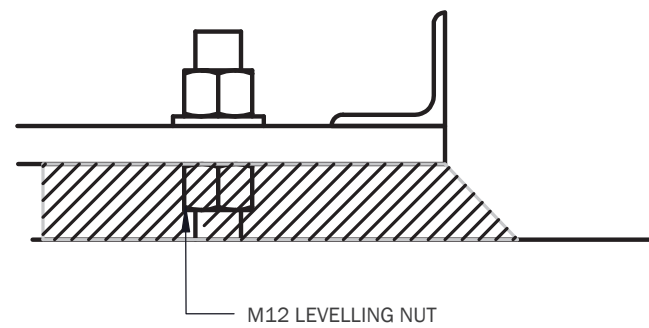

DETAIL A
scale 1:2

GENERAL SPECIFICATION

1 off new Free standing Selekt Totems.
O/A size of sign 488mm x 1820mm.
O/A weight of sign - 54kg.

CONSTRUCTION

Frame manufactured from extrusion profiles, powdercoated SILVER RAL 9006.
Face panel cut from opal acrylic. Graphic to be applied direct to substrate, cut from BLACK rear adhesive vinyl.

Base plated constructed from 10mm laser cut mild steel with 40x40mm SHS mild steel welded posts. All to be red oxide coated and powdercoated SILVER RAL 9006.

Kick plate cut from 2mm aluminium, powdercoated SILVER RAL 9006.

ILLUMINATION

Sign to be illuminted using double sided LED light sheet supplied by Arlux.


FOUNDATION

Bases to be installed by main contractor and require 5-7 days curing time
See details drawings for base requirements
No cage is required. Merson Group will resin anchor when on site for installation
Include a power supply for Merson Group to connect to at installation. Power supply to have waterproof casing.
Concrete mix design C35.
Concrete density 24 kN/m3.


Power consumption: 36W, 24V.

NOTES

Indicative artwork only - to be confirmed before manufacture.

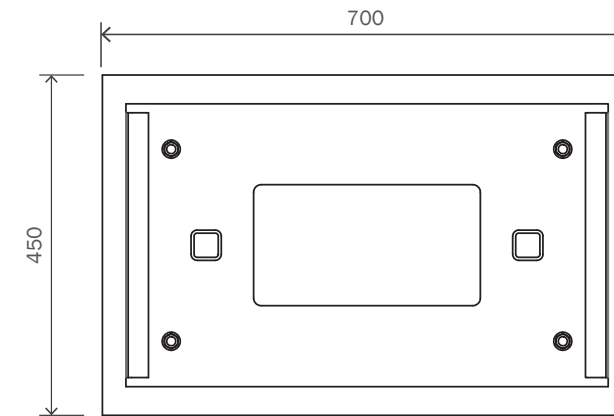


BASE DETAILS - PLAN VIEW
scale 1:10

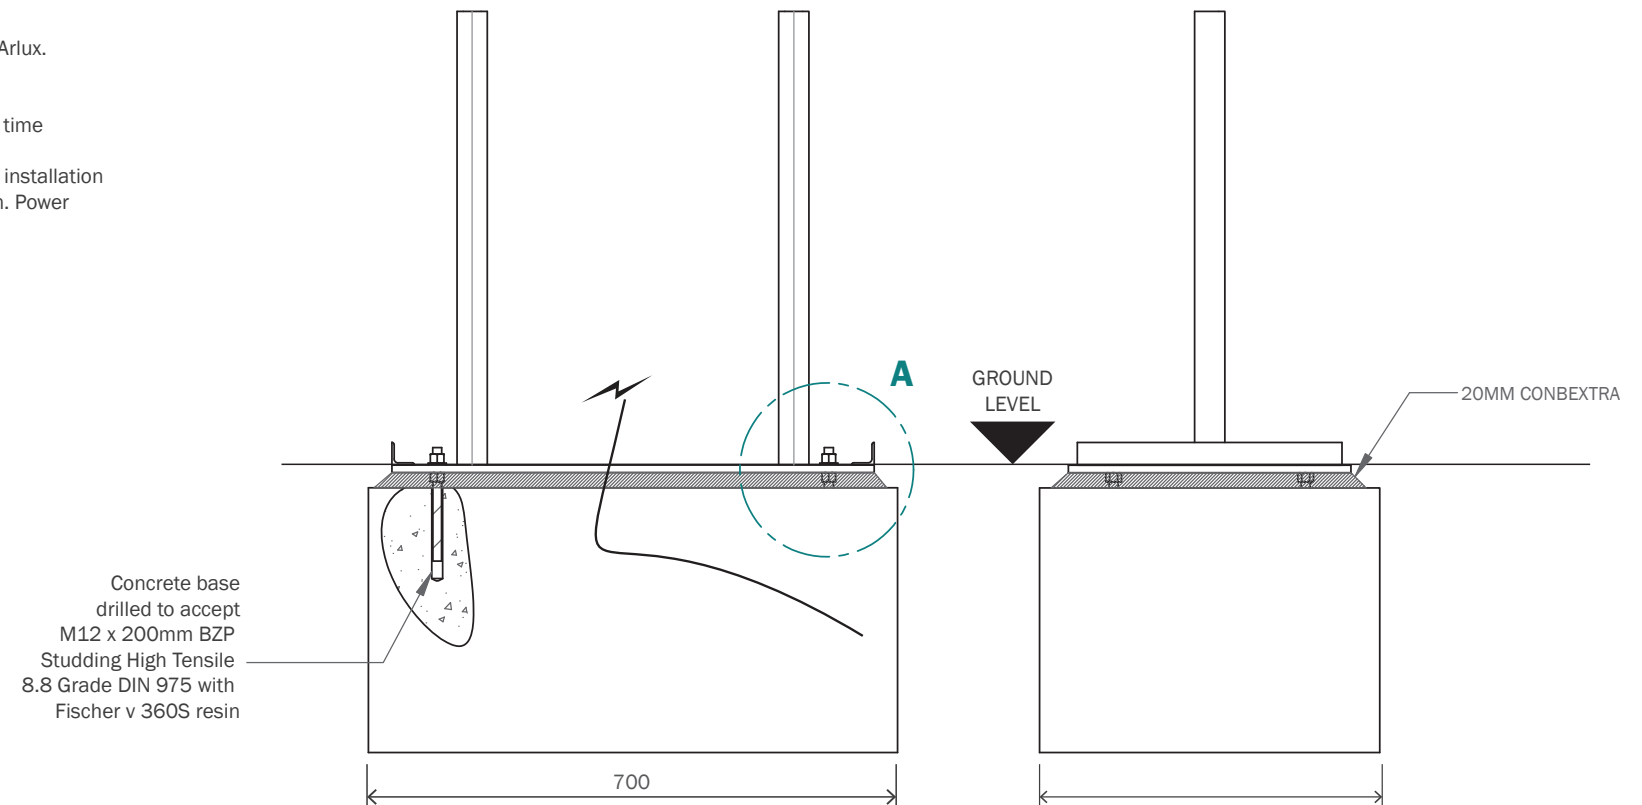

BASE DETAILS - FRONT ELEVATION
scale 1:10

BASE DETAILS - SIDE ELEVATION
scale 1:10

 

CLIENT :
VOLVO
PROJECT :
EXTERNAL SIGNAGE

SITE REFERENCE :
ENDEAVOUR AUTOMOTIVE LETCHWORTH

PRODUCT TYPE/DOCUMENT TITLE :
SITE SCHEDULE

PAGE TITLE :
SIGN J - SELEKT TOTEM

DRAWING NO :
SS-VOL-V31427-1.12

PAGE :
12/19

DESIGN STATUS :
NOT FOR CONSTRUCTION

BY :
KG
SCALE @ A3 :
AS SHOWN

REV :
B
DATE :
10.12.25