


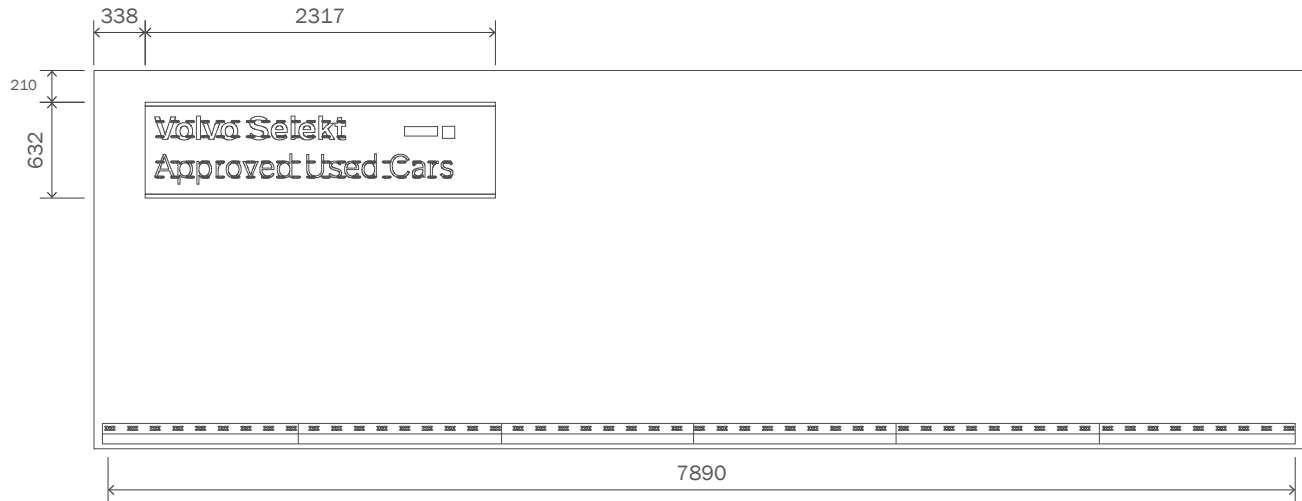

FRONT ELEVATION
scale 1:50

END VIEW
scale 1:50



FRONT ELEVATION - LED LAYOUT
scale 1:50

GENERAL SPECIFICATION

1 off new Selekt Wall.
O/A size of sign 8000x2500x268mm.
O/A weight of sign - approx. 912kg.

CONSTRUCTION


Steel framework manufactured from 70 SHS 5mm mild steel sections red oxide painted and powdercoated WHITE RAL 9010, 30% gloss.
Flexbox framework manufactured from econoflex 7000 standard body extrusions, powdercoated WHITE RAL 9010, 30% gloss.
DTS printed flexface skin - Seemee IV B1149 - text opaque densed out to rear with black text only to illuminate halo white. Full bottm edge of sign to have uplighters LED modules to give a gentle wash of light up the face of the wall.

ILLUMINATION

Text to be illuminted using CHIPLITE CL-XOL - 7500K - IP65 - 12V - 0.48W/module. LED uplighter wash: CHIPLITE CL-XOL - 7500K - IP65 - 12V - 0.48W/module.
Illumination level - 200 cd/m2.

FOUNDATION

Bases to be installed by main contractor and require 7-10 days curing time.
See details drawings for base requirements.
Power supply to have waterproof casing.
Concrete mix design C25.
Te power supply is required at 5amp single phase.

 

CLIENT :
VOLVO
PROJECT :
EXTERNAL SIGNAGE
SITE REFERENCE :
ENDEAVOUR AUTOMOTIVE LETCHWORTH

PRODUCT TYPE/DOCUMENT TITLE :
SITE SCHEDULE
PAGE TITLE :
SIGN K - SELEKT WALL
DRAWING NO :
SS-VOL-V31427-1.13

PAGE :
13/19

DESIGN STATUS :
NOT FOR CONSTRUCTION
BY: SCALE @ A3 :
KG AS SHOWN
REV :
B
DATE :
10.12.25