



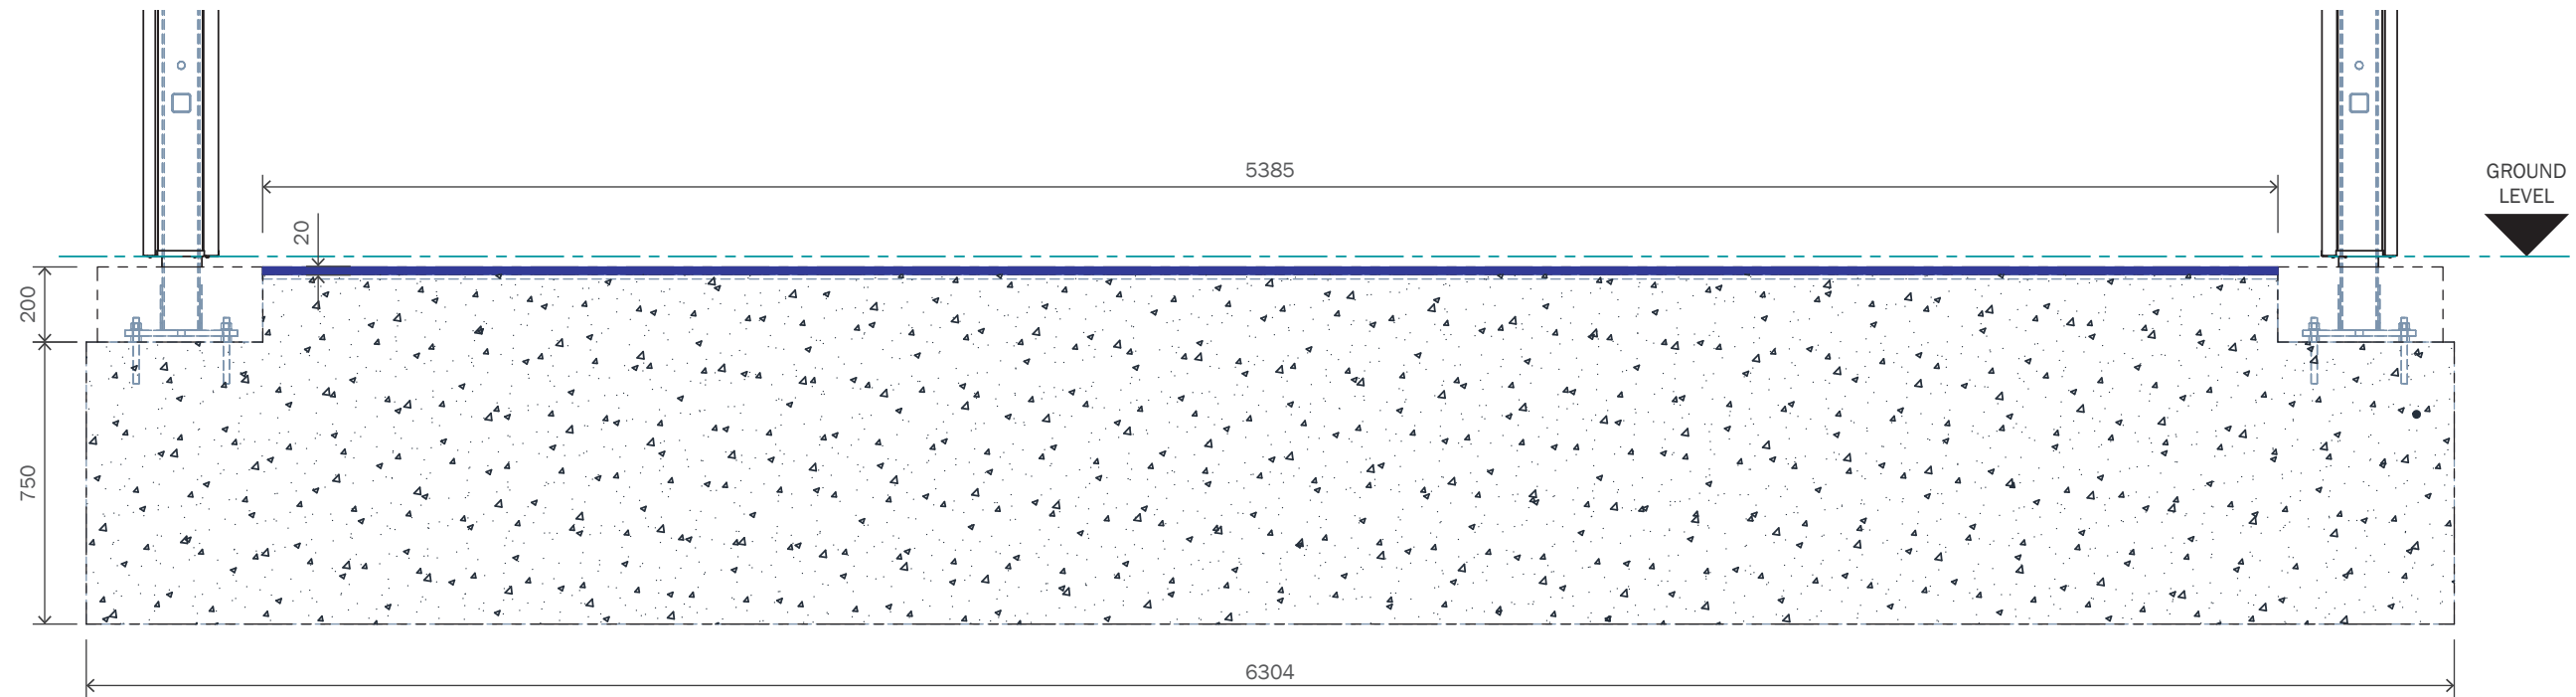

FRONT ELEVATION
SCALE 1:20

 

CLIENT :
VOLVO

PROJECT :
EXTERNAL SIGNAGE

SITE REFERENCE :
ENDEAVOUR AUTOMOTIVE LETCHWORTH

PRODUCT TYPE/DOCUMENT TITLE :
SITE SCHEDULE

PAGE TITLE :
SIGN L - 6m ENTRANCE PORTAL BASE DETAILS

DRAWING NO :
SS-VOL-V31427-1.16

PAGE :
16/19

DESIGN STATUS :
NOT FOR CONSTRUCTION

BY: KG **SCALE @ A3 :** AS SHOWN **REV :** B **DATE :** 10.12.25