


This drawing is for Planning purposes only.
All dimensions to be checked on site.


Notes

House - External Finishes

Walls -	Facing brickwork & Horizontal painted boarding on brickwork plinth.
Roof -	Pan tiles to existing roof. Plain clay tiles to the extension roof.
Joinery -	Double glazed painted timber casement windows & doors.

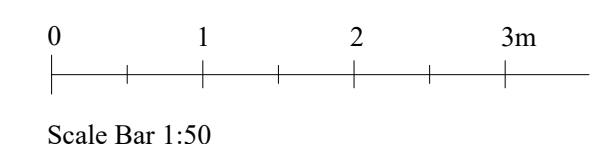

#	Revision	Date
A	New brickwork boundary wall added.	25/04/20

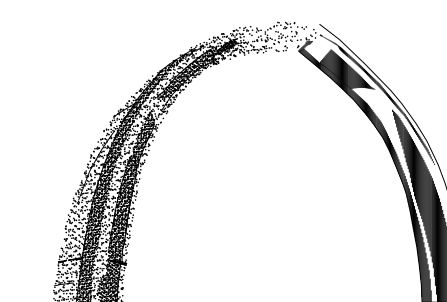


IAN ABRAMS
ARCHITECT LIMITED

5 The Maltings, Station Road, Newport, Essex CB11 3RN
Telephone: 01799 543 533
Fax: 01799 543 653
e-mail : ian@abrams.uk.com
www.ian-abrams-architects.co.uk


Job title
Proposed Barn Conversion &
Extension to the rear of
9 High Street
Barkway
Royston
SG8 8EA
Drawing title
Proposed Ground Floor & First
Floor Plans

Scale	Date	Drawn
AS SHOWN @A1	APR 2024	LA

Drawing No	Rev
131523.02	A

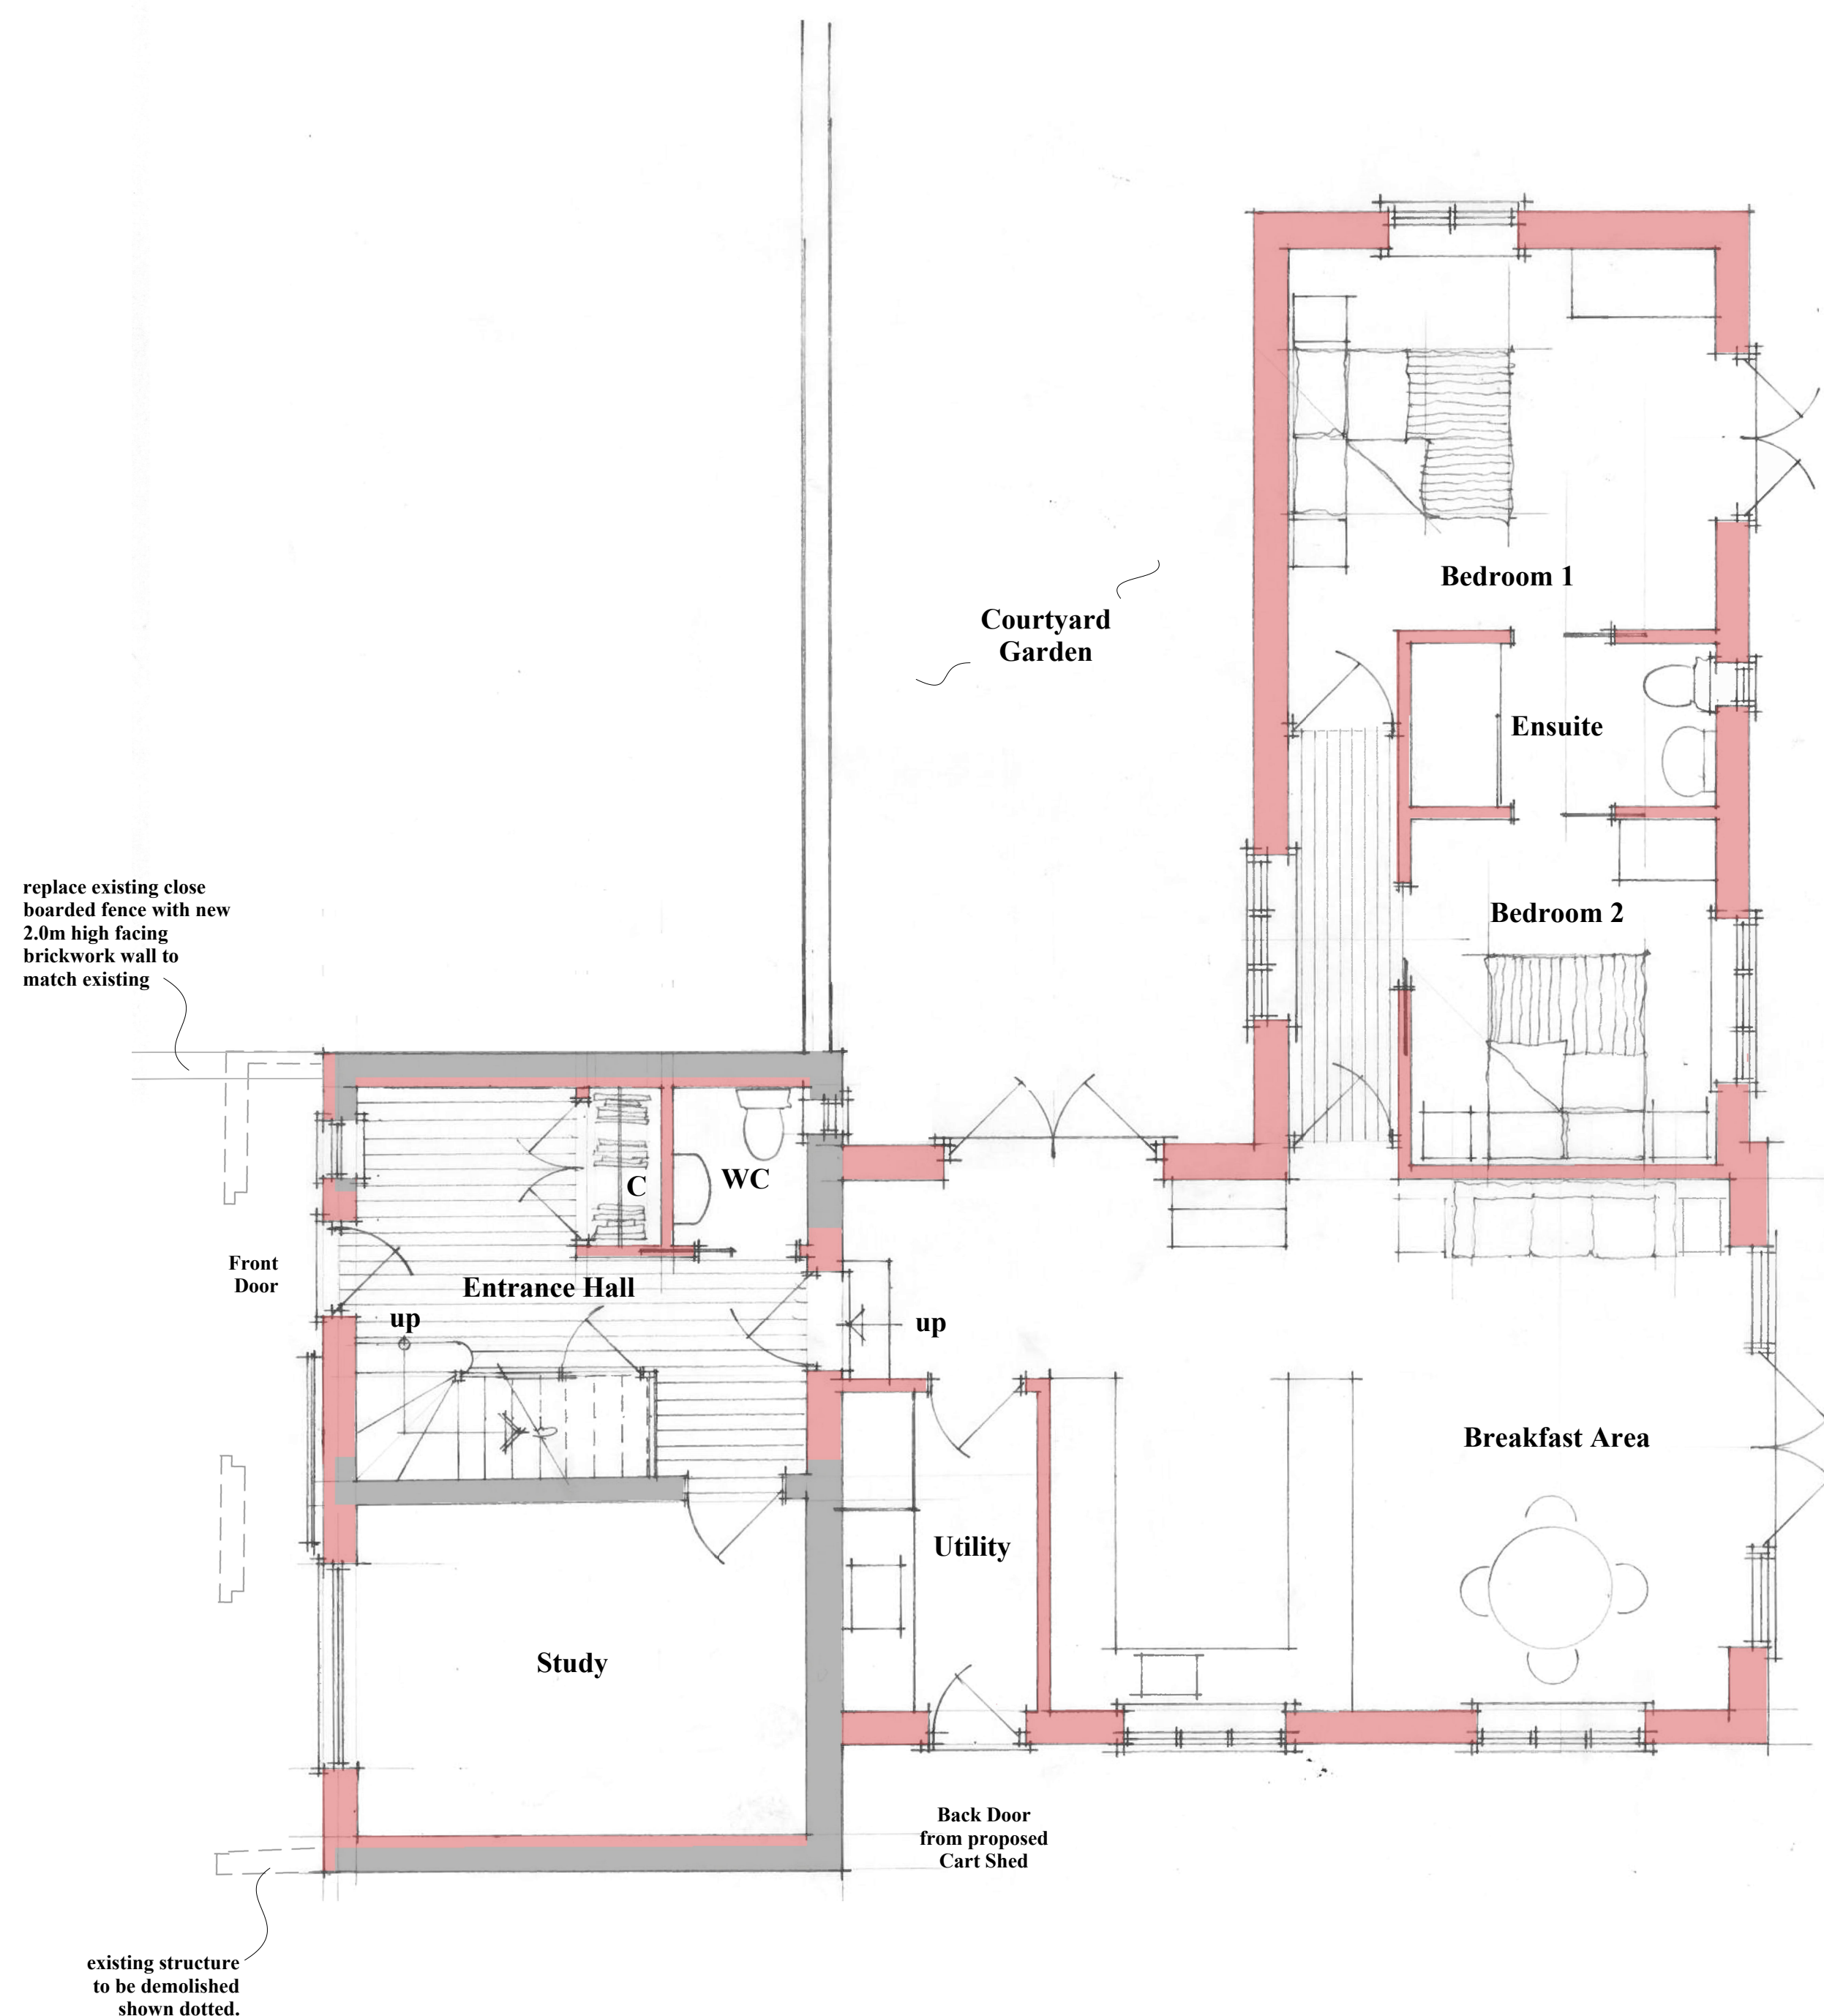

 GROUND FLOOR PLAN - PROPOSED
1/50 @ A1

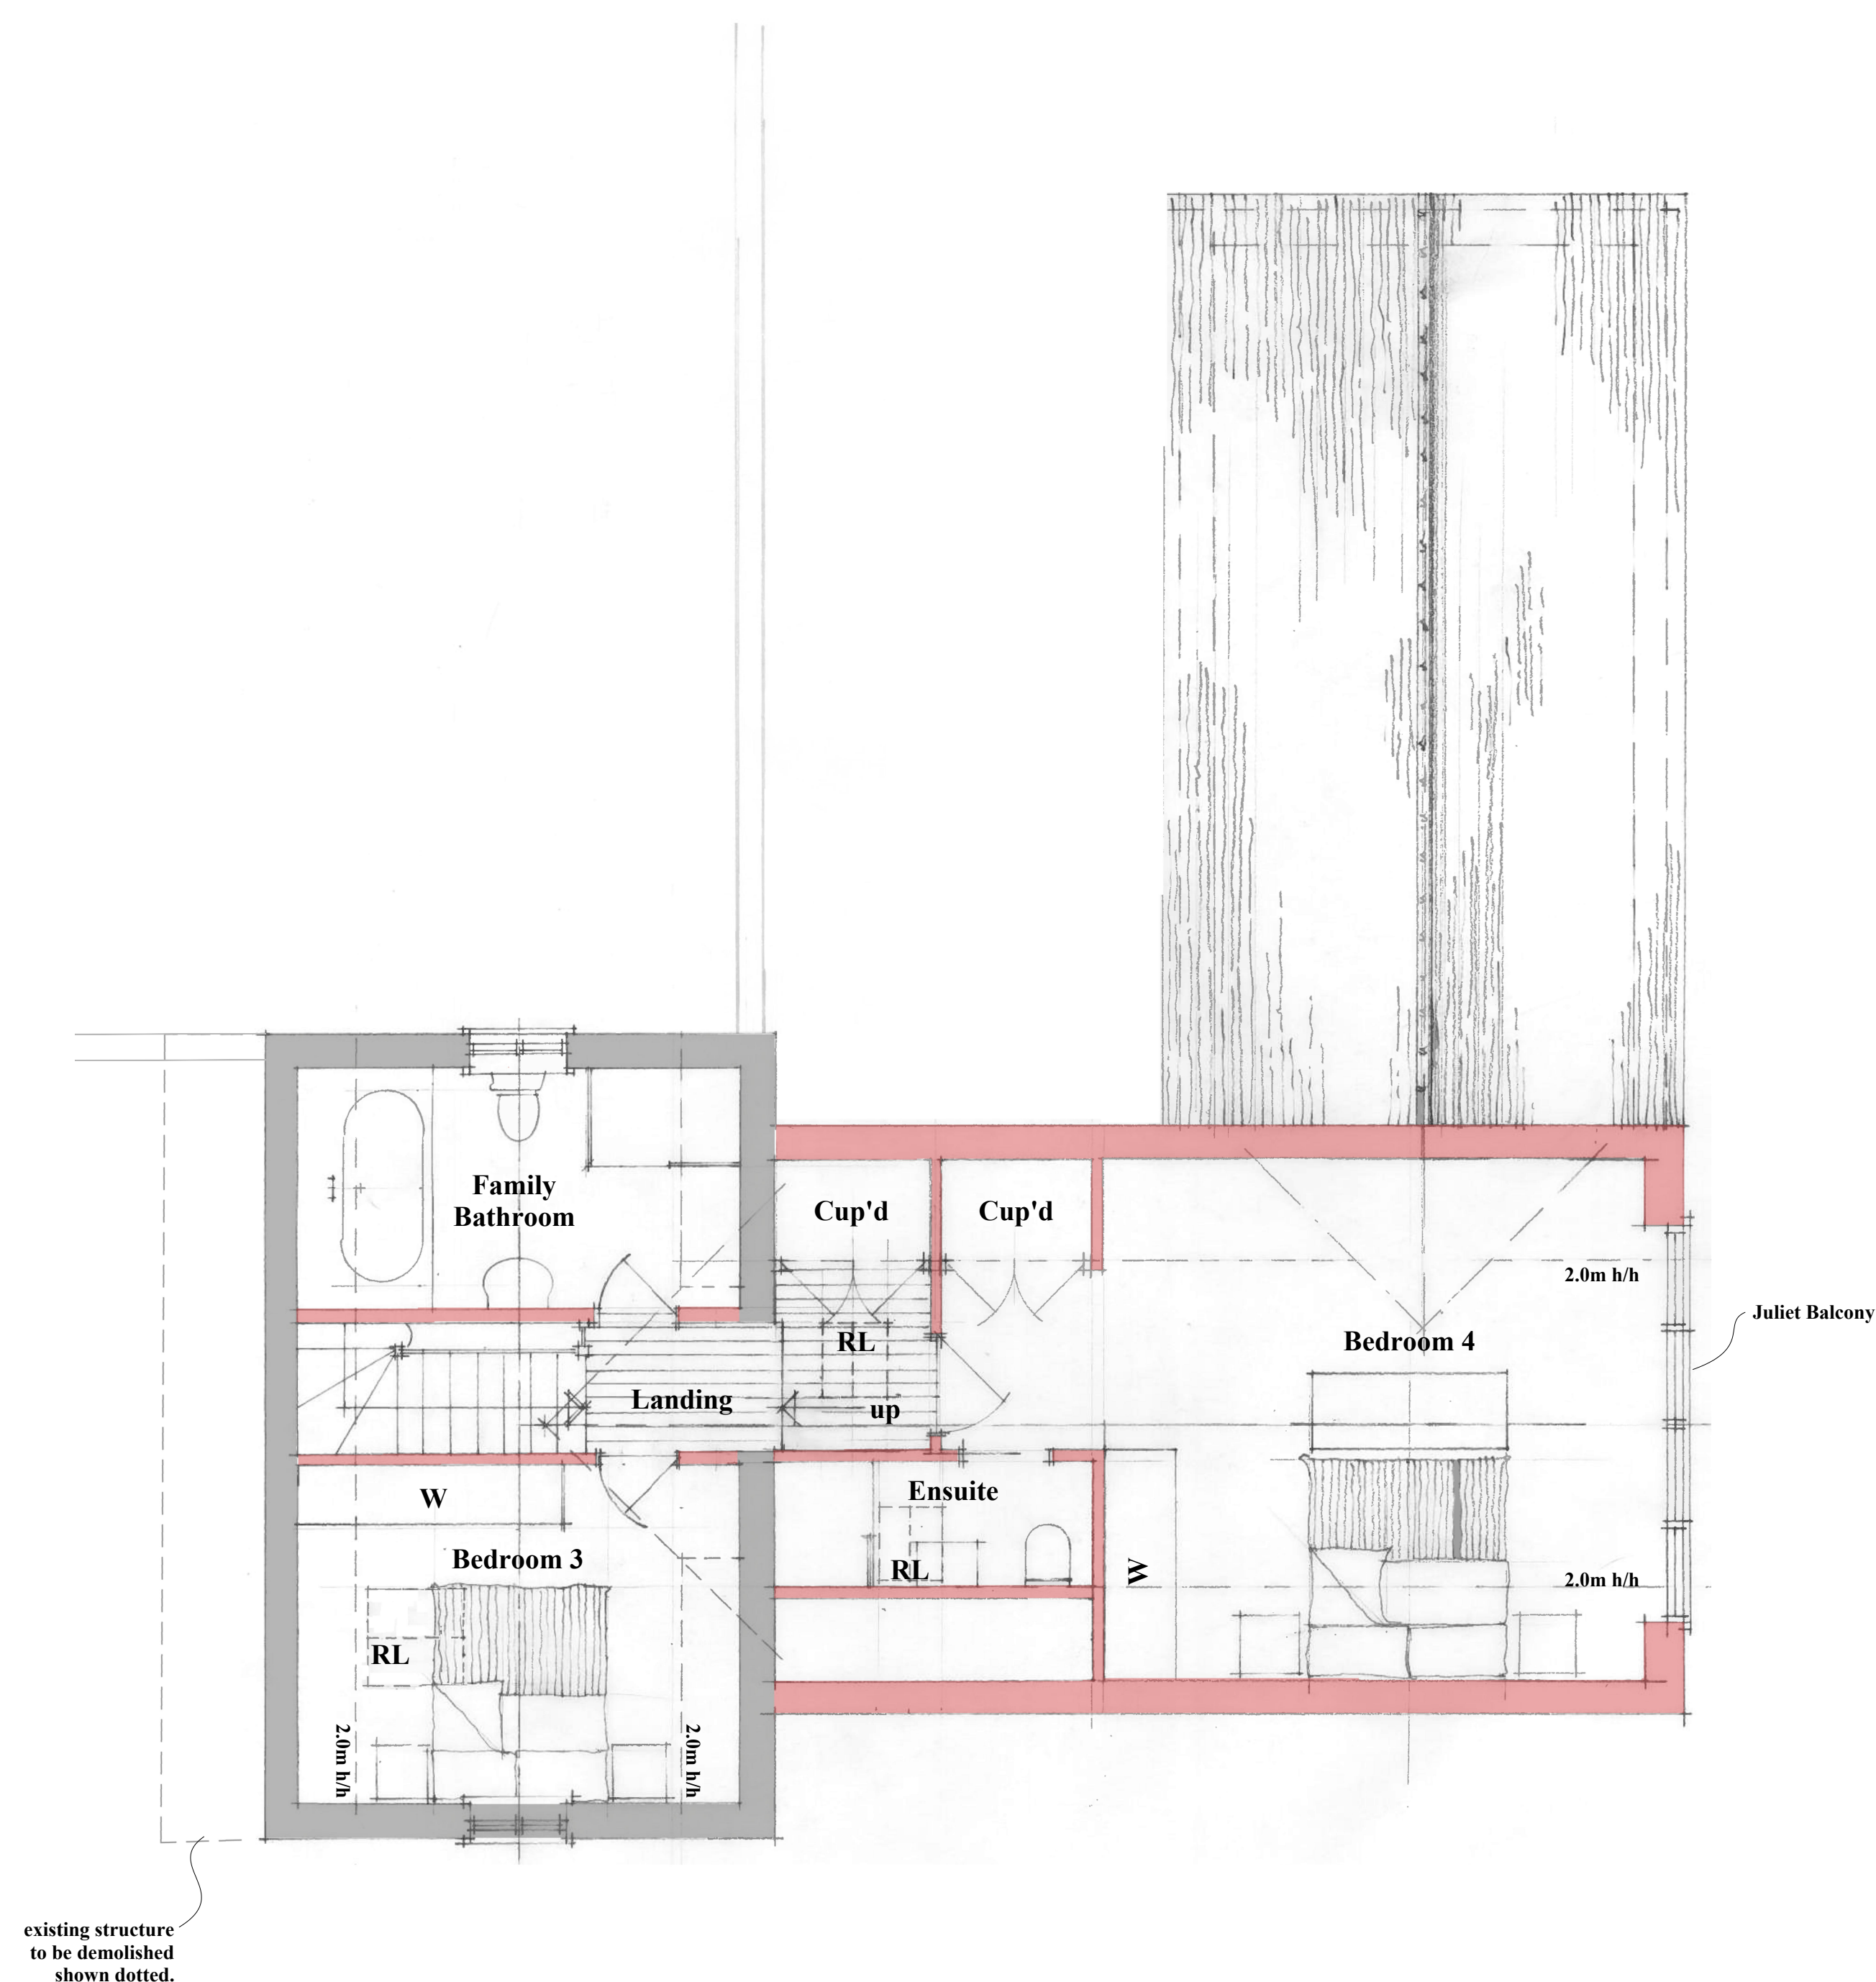

 FIRST FLOOR PLAN - PROPOSED
1/50 @ A1

The above line measures 200mm in length when printed correctly