

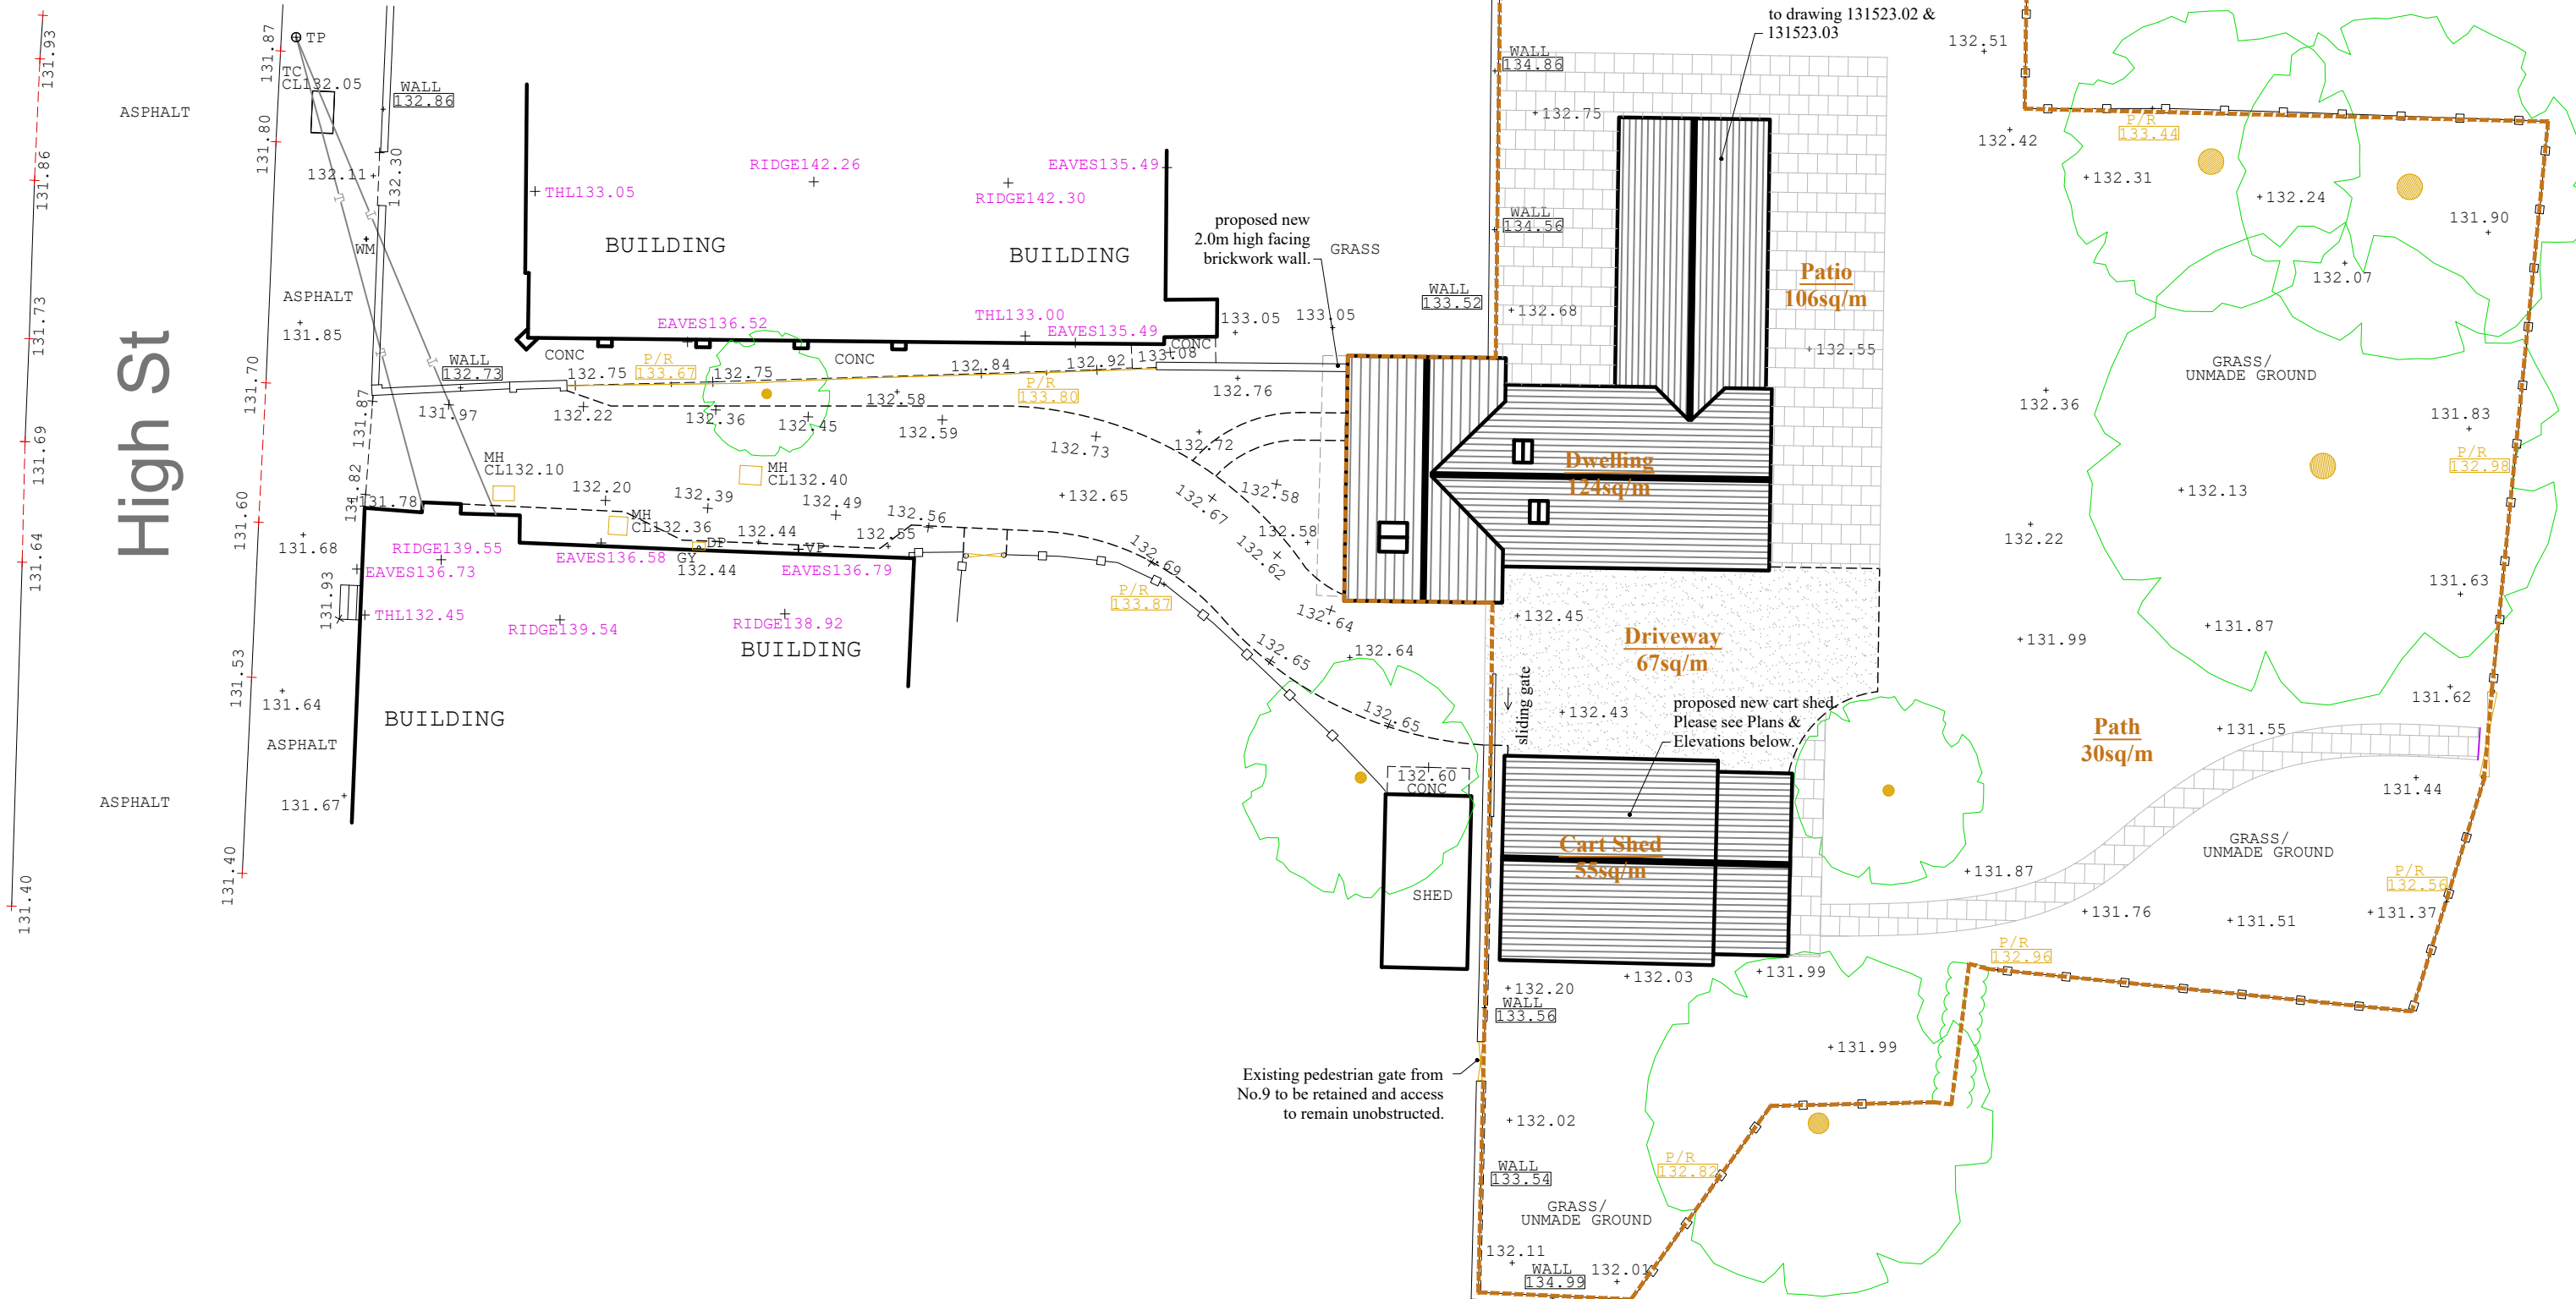
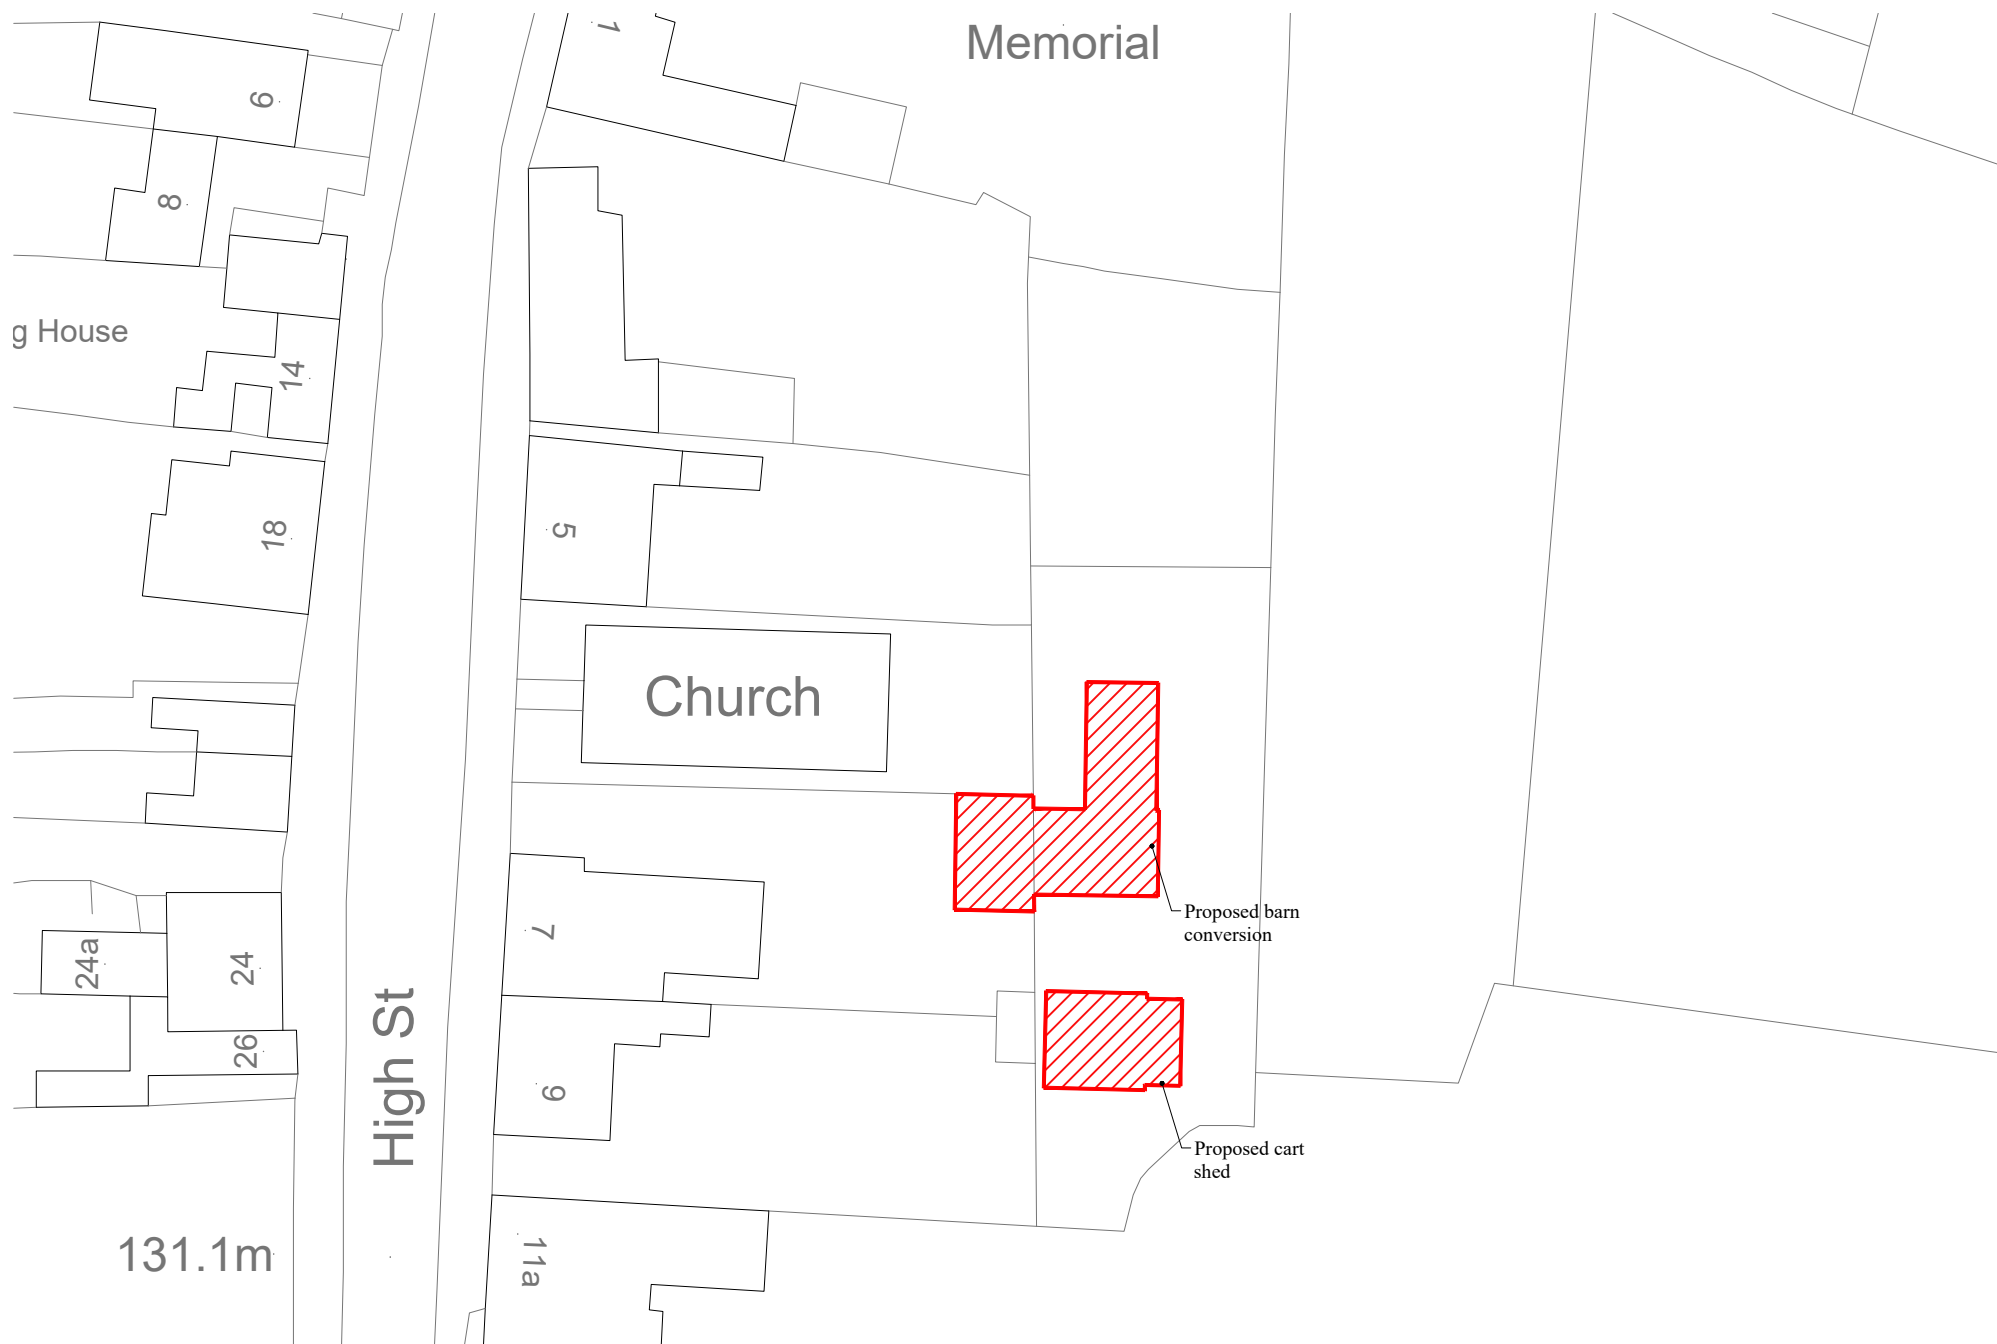


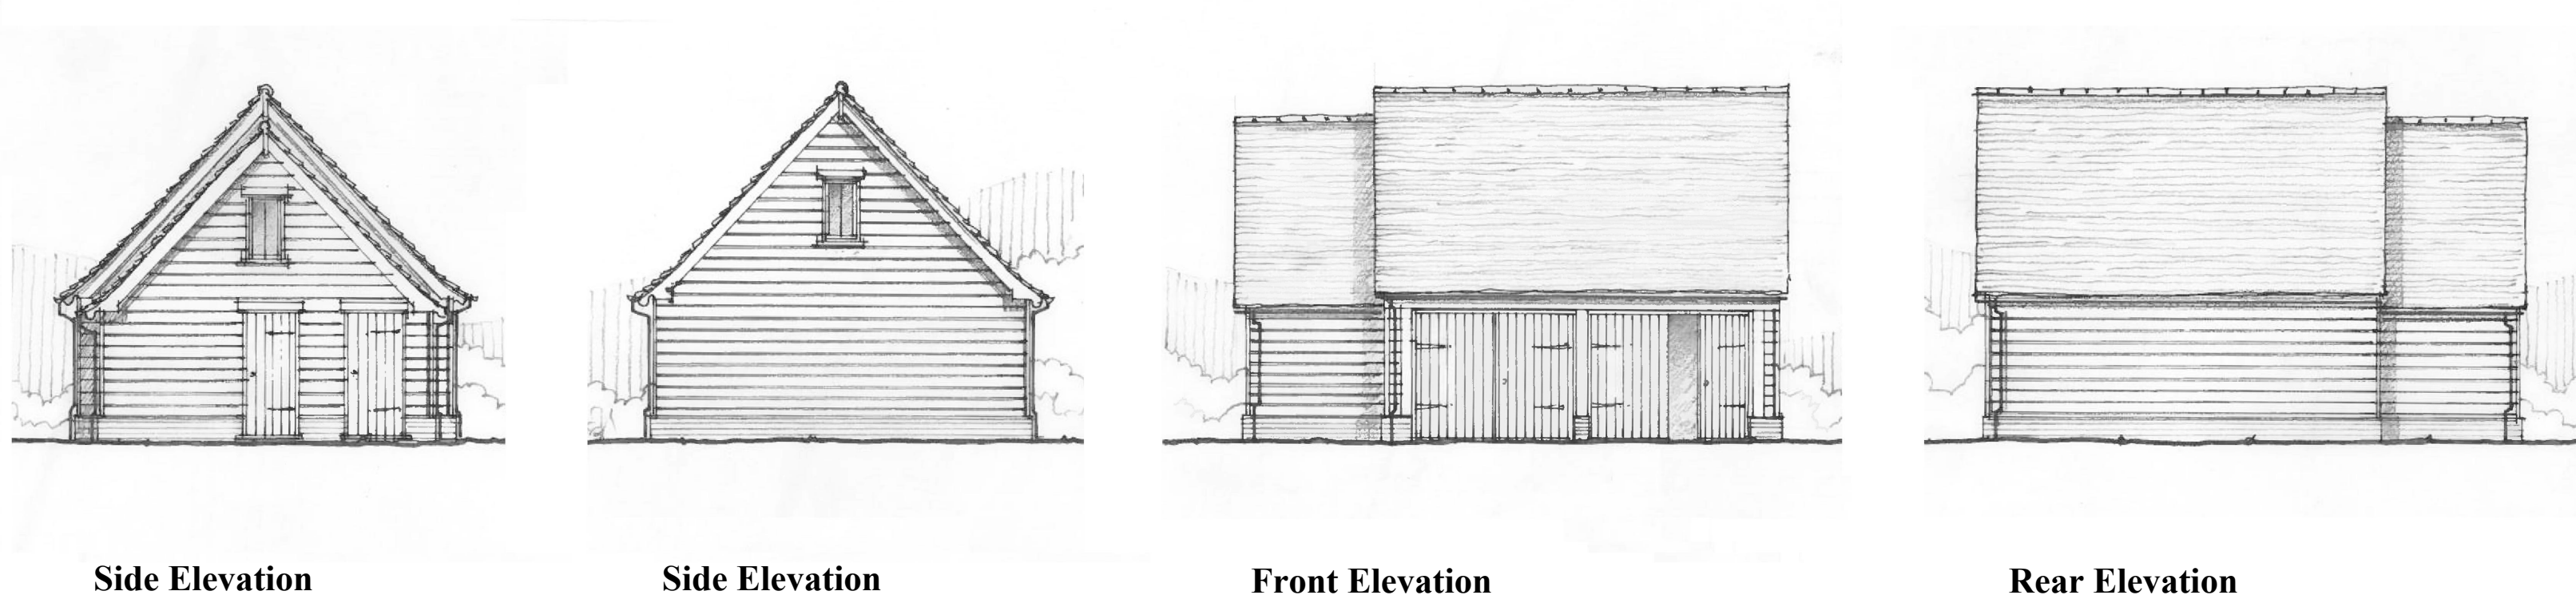

BLOCK PLAN - PROPOSED
1/500 @ A1

LOCATION PLAN - EXISTING
1/1250 @ A1

SITE PLAN - PROPOSED
1/200 @ A1

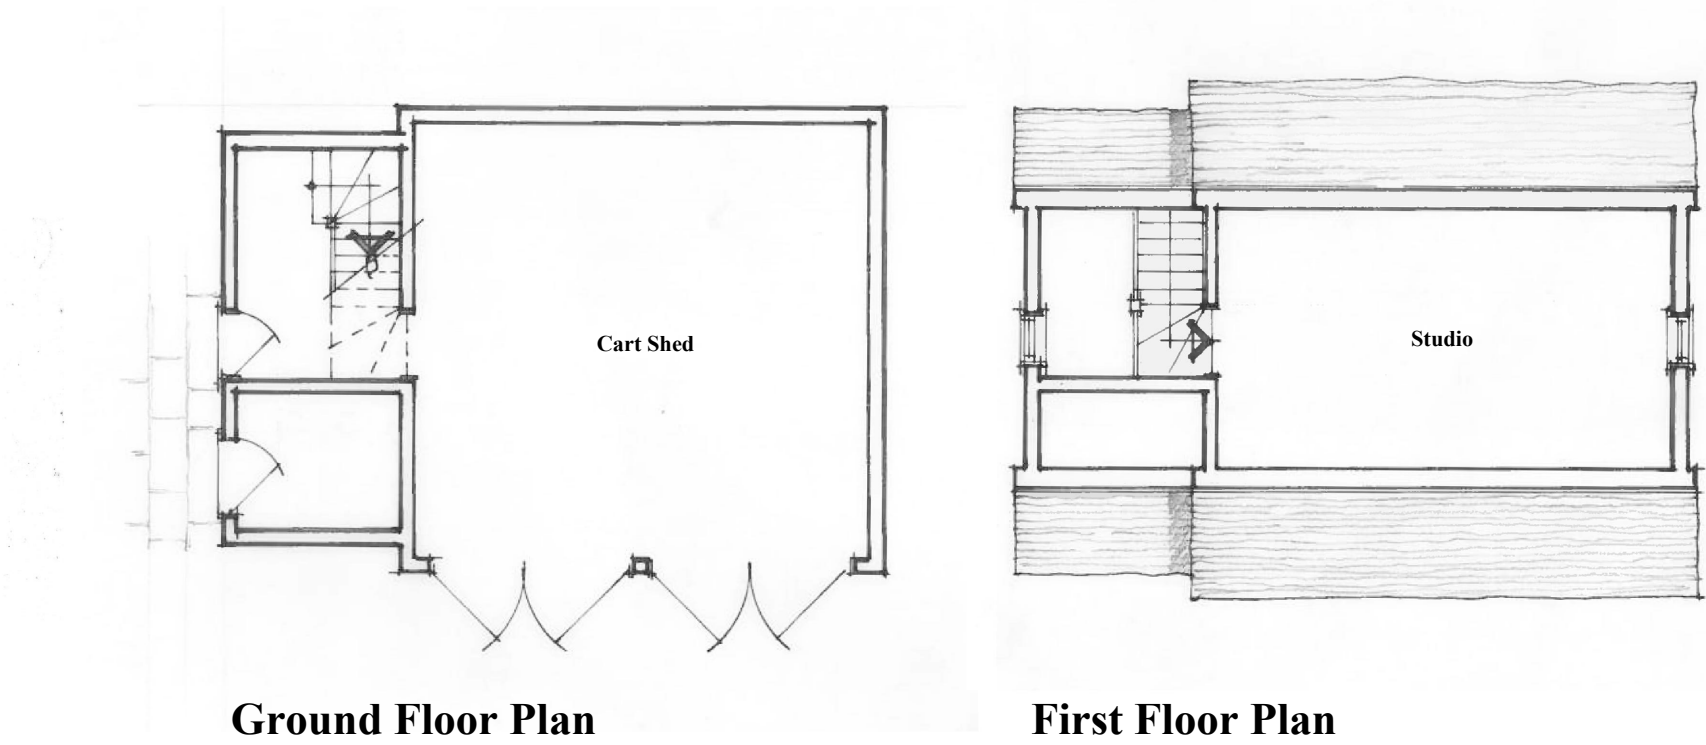

PROPOSED CART SHED - PLANS & ELEVATIONS
1/100 @ A1

This drawing is for Planning purposes only.
All dimensions to be checked on site.

Notes



House - External Finishes

- Walls - Facing brickwork & Horizontal painted boarding on brickwork plinth.
- Roof - Pan tiles to existing roof. Plain clay tiles to the extension roof.
- Joinery - Double glazed painted timber casement windows & doors.

Cart Shed - External Finishes

- Walls - Timber boarding painted black on brickwork plinth.
- Roof - Plain clay tiles.
- Joinery - Painted timber windows & doors.

#	Revision	Date
A	New brickwork boundary wall added.	25/04/24

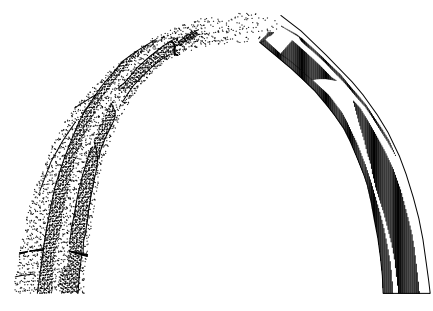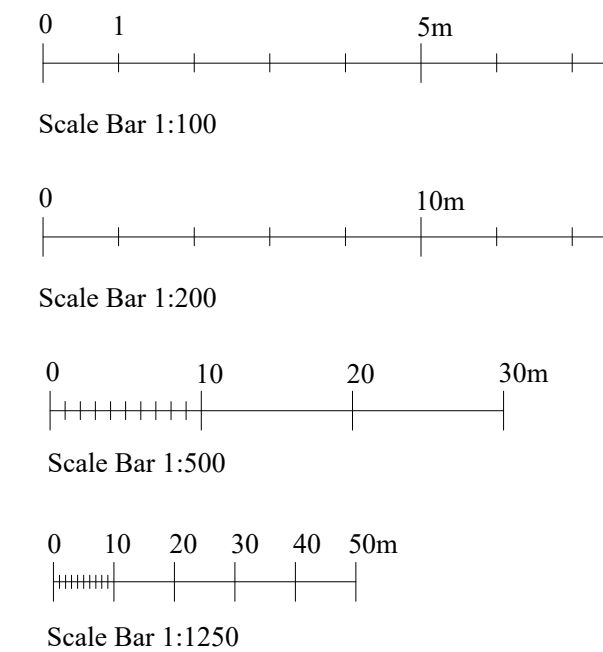

IAN ABRAMS
ARCHITECT LIMITED

5 The Maltings, Station Road, Newport, Essex CB11 3RN
Telephone: 01799 543 533
Fax: 01799 543 653
e-mail: ian@abrams.uk.com
www.ian-abrams-architects.co.uk

Job title
Proposed Barn Conversion &
Extension to the rear of
9 High Street
Barkway
Royston
SG8 8EA
Drawing title
Block Location & Site Plan,
Cart Shed Plans & Elevations

Scale	Date	Drawn
AS SHOWN @A1	AUG 2024	I.A

Drawing No	Rev
131523.01	B